



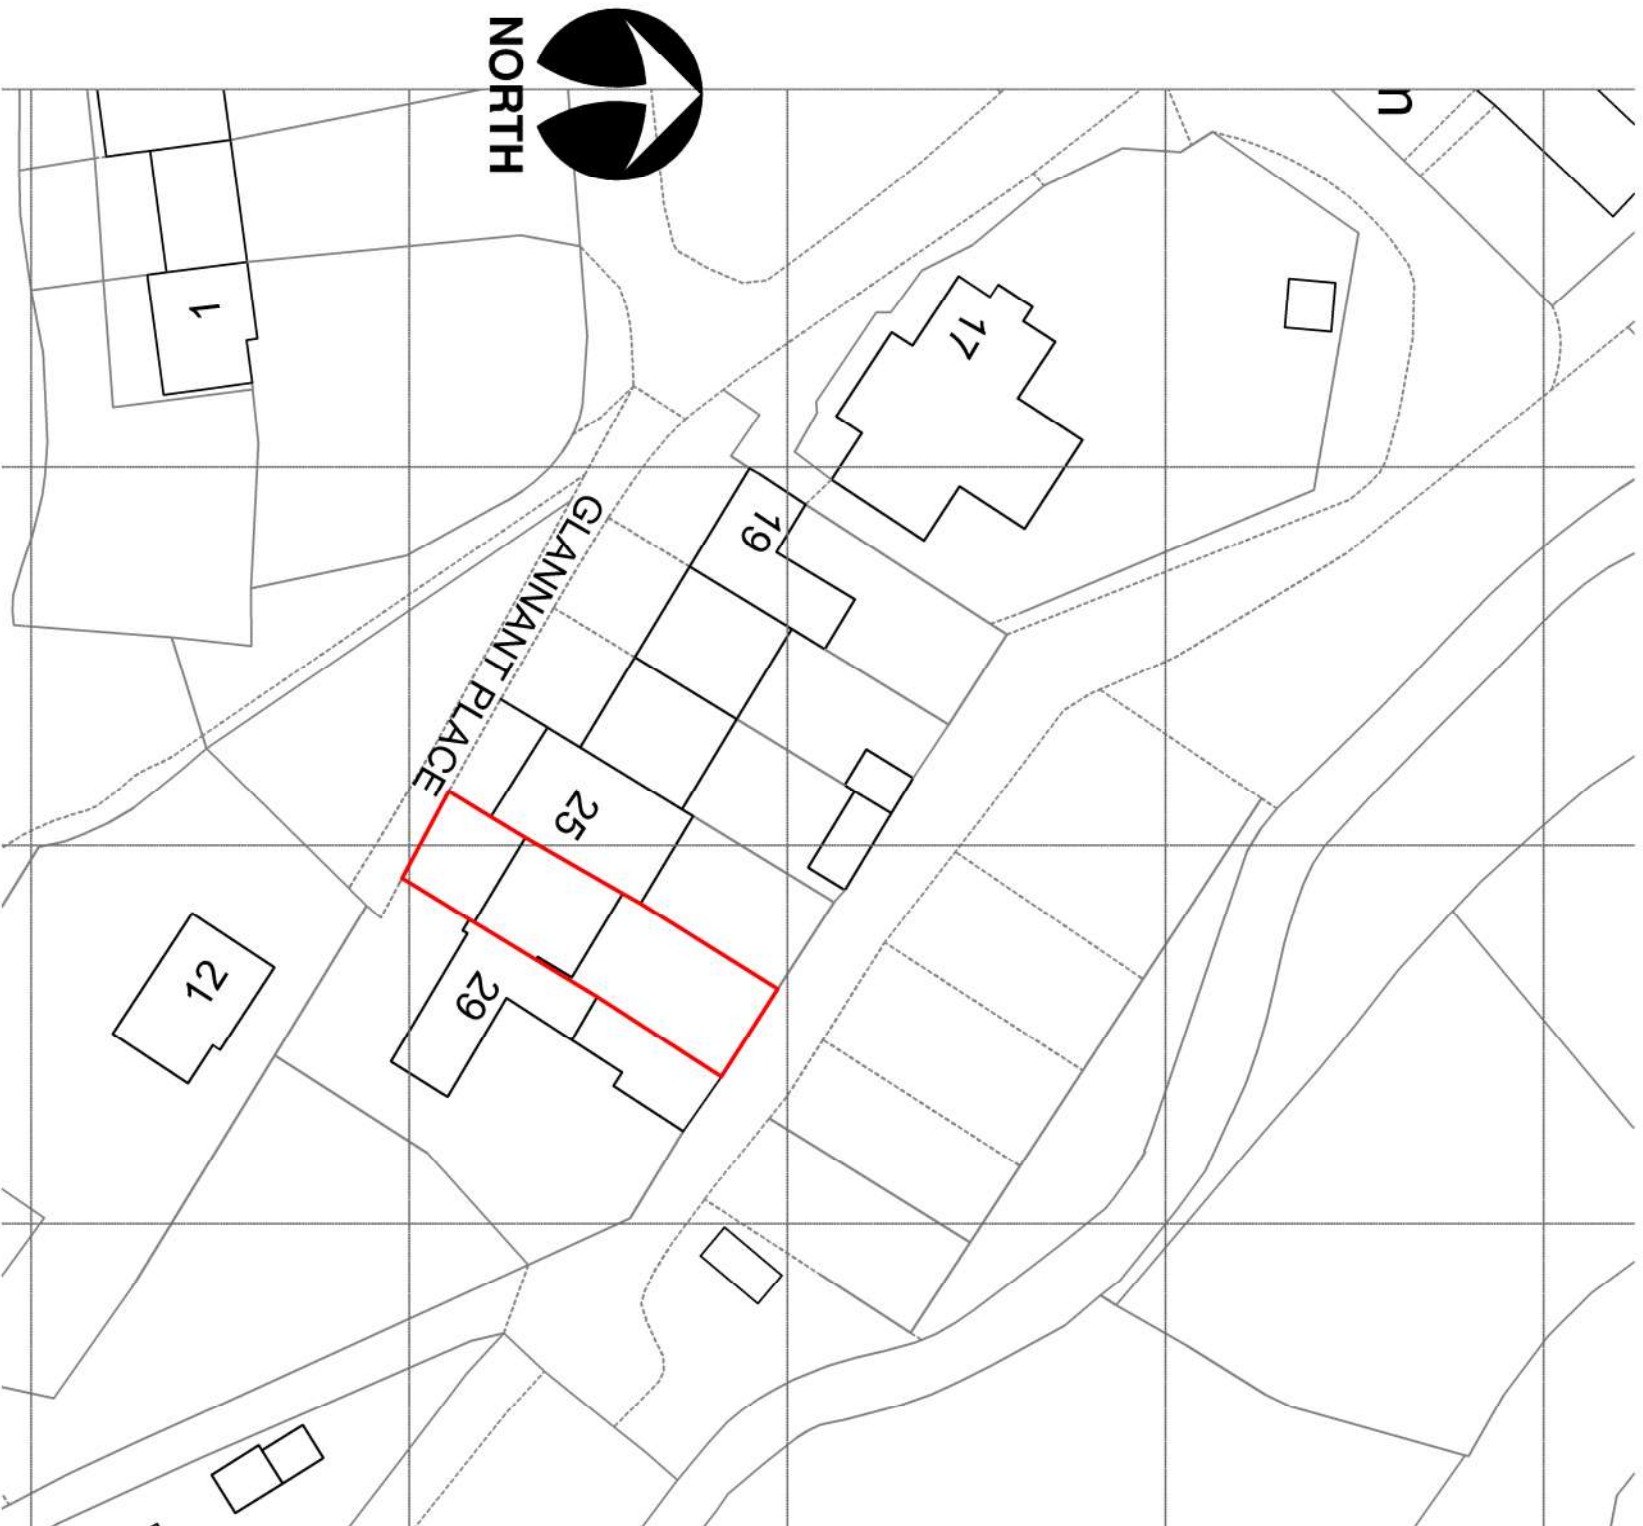

Location Plan 1-1250

Block Plan 1-500

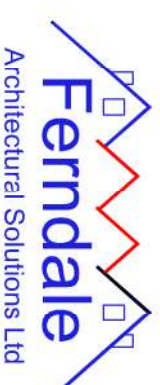

This drawing is copyright ©
NOTE: All dimensions to be checked on
site and not scaled from the drawing.

CLIENT Barbara Stevenson 27 Glannant Place Cwmngwrach SA11 1 STE	JOB TITLE Domestic works including - Gabion retaining wall, New First Floor windows, Replacement Conservatory.	DRWG. TITLE Existing Os Extract
DATE: June 2022	SCALE: As Shown	DRWG. NO. 22.16.10
	A3	REV. ---
		PURPOSE: Record