


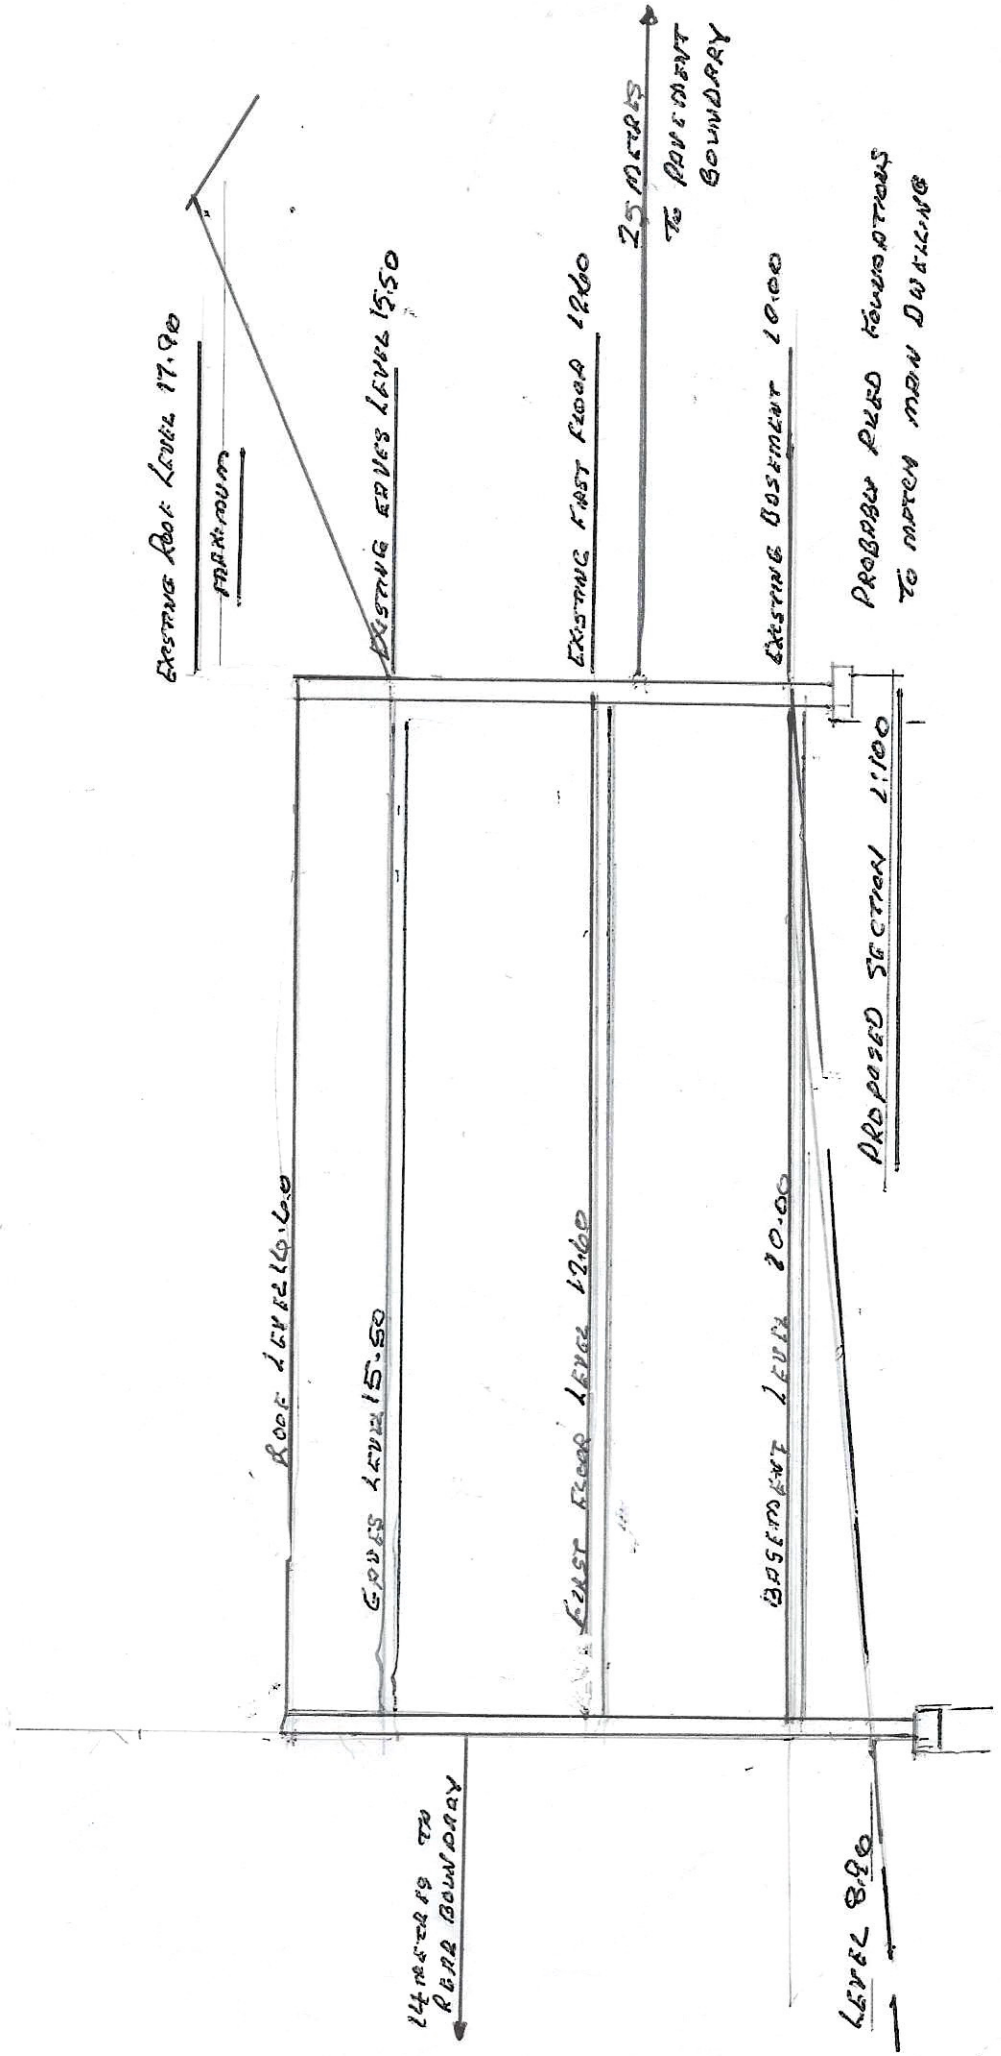

EXISTING ROOF LEVEL 17.90

MAXIMUM

EXISTING EAVES LEVEL 15.50

EXISTING FIRST FLOOR 12.60

EXISTING BASEMENT 10.00

PROPOSED REAR FOUNDATIONS
TO MATCH MAIN DWELLING

PROPOSED SECTION 1.100

ROOF LEVEL 16.60

EAVES LEVEL 15.50

FIRST FLOOR LEVEL 12.60

BASEMENT LEVEL 10.00

LEVEL 8.90

25 METERS
TO PAVEMENT
BOUNDARY

14 METERS TO
REAR BOUNDARY