


Part Existing G.F Plan (Main Building and Wing) Scale 1:50 @ A3

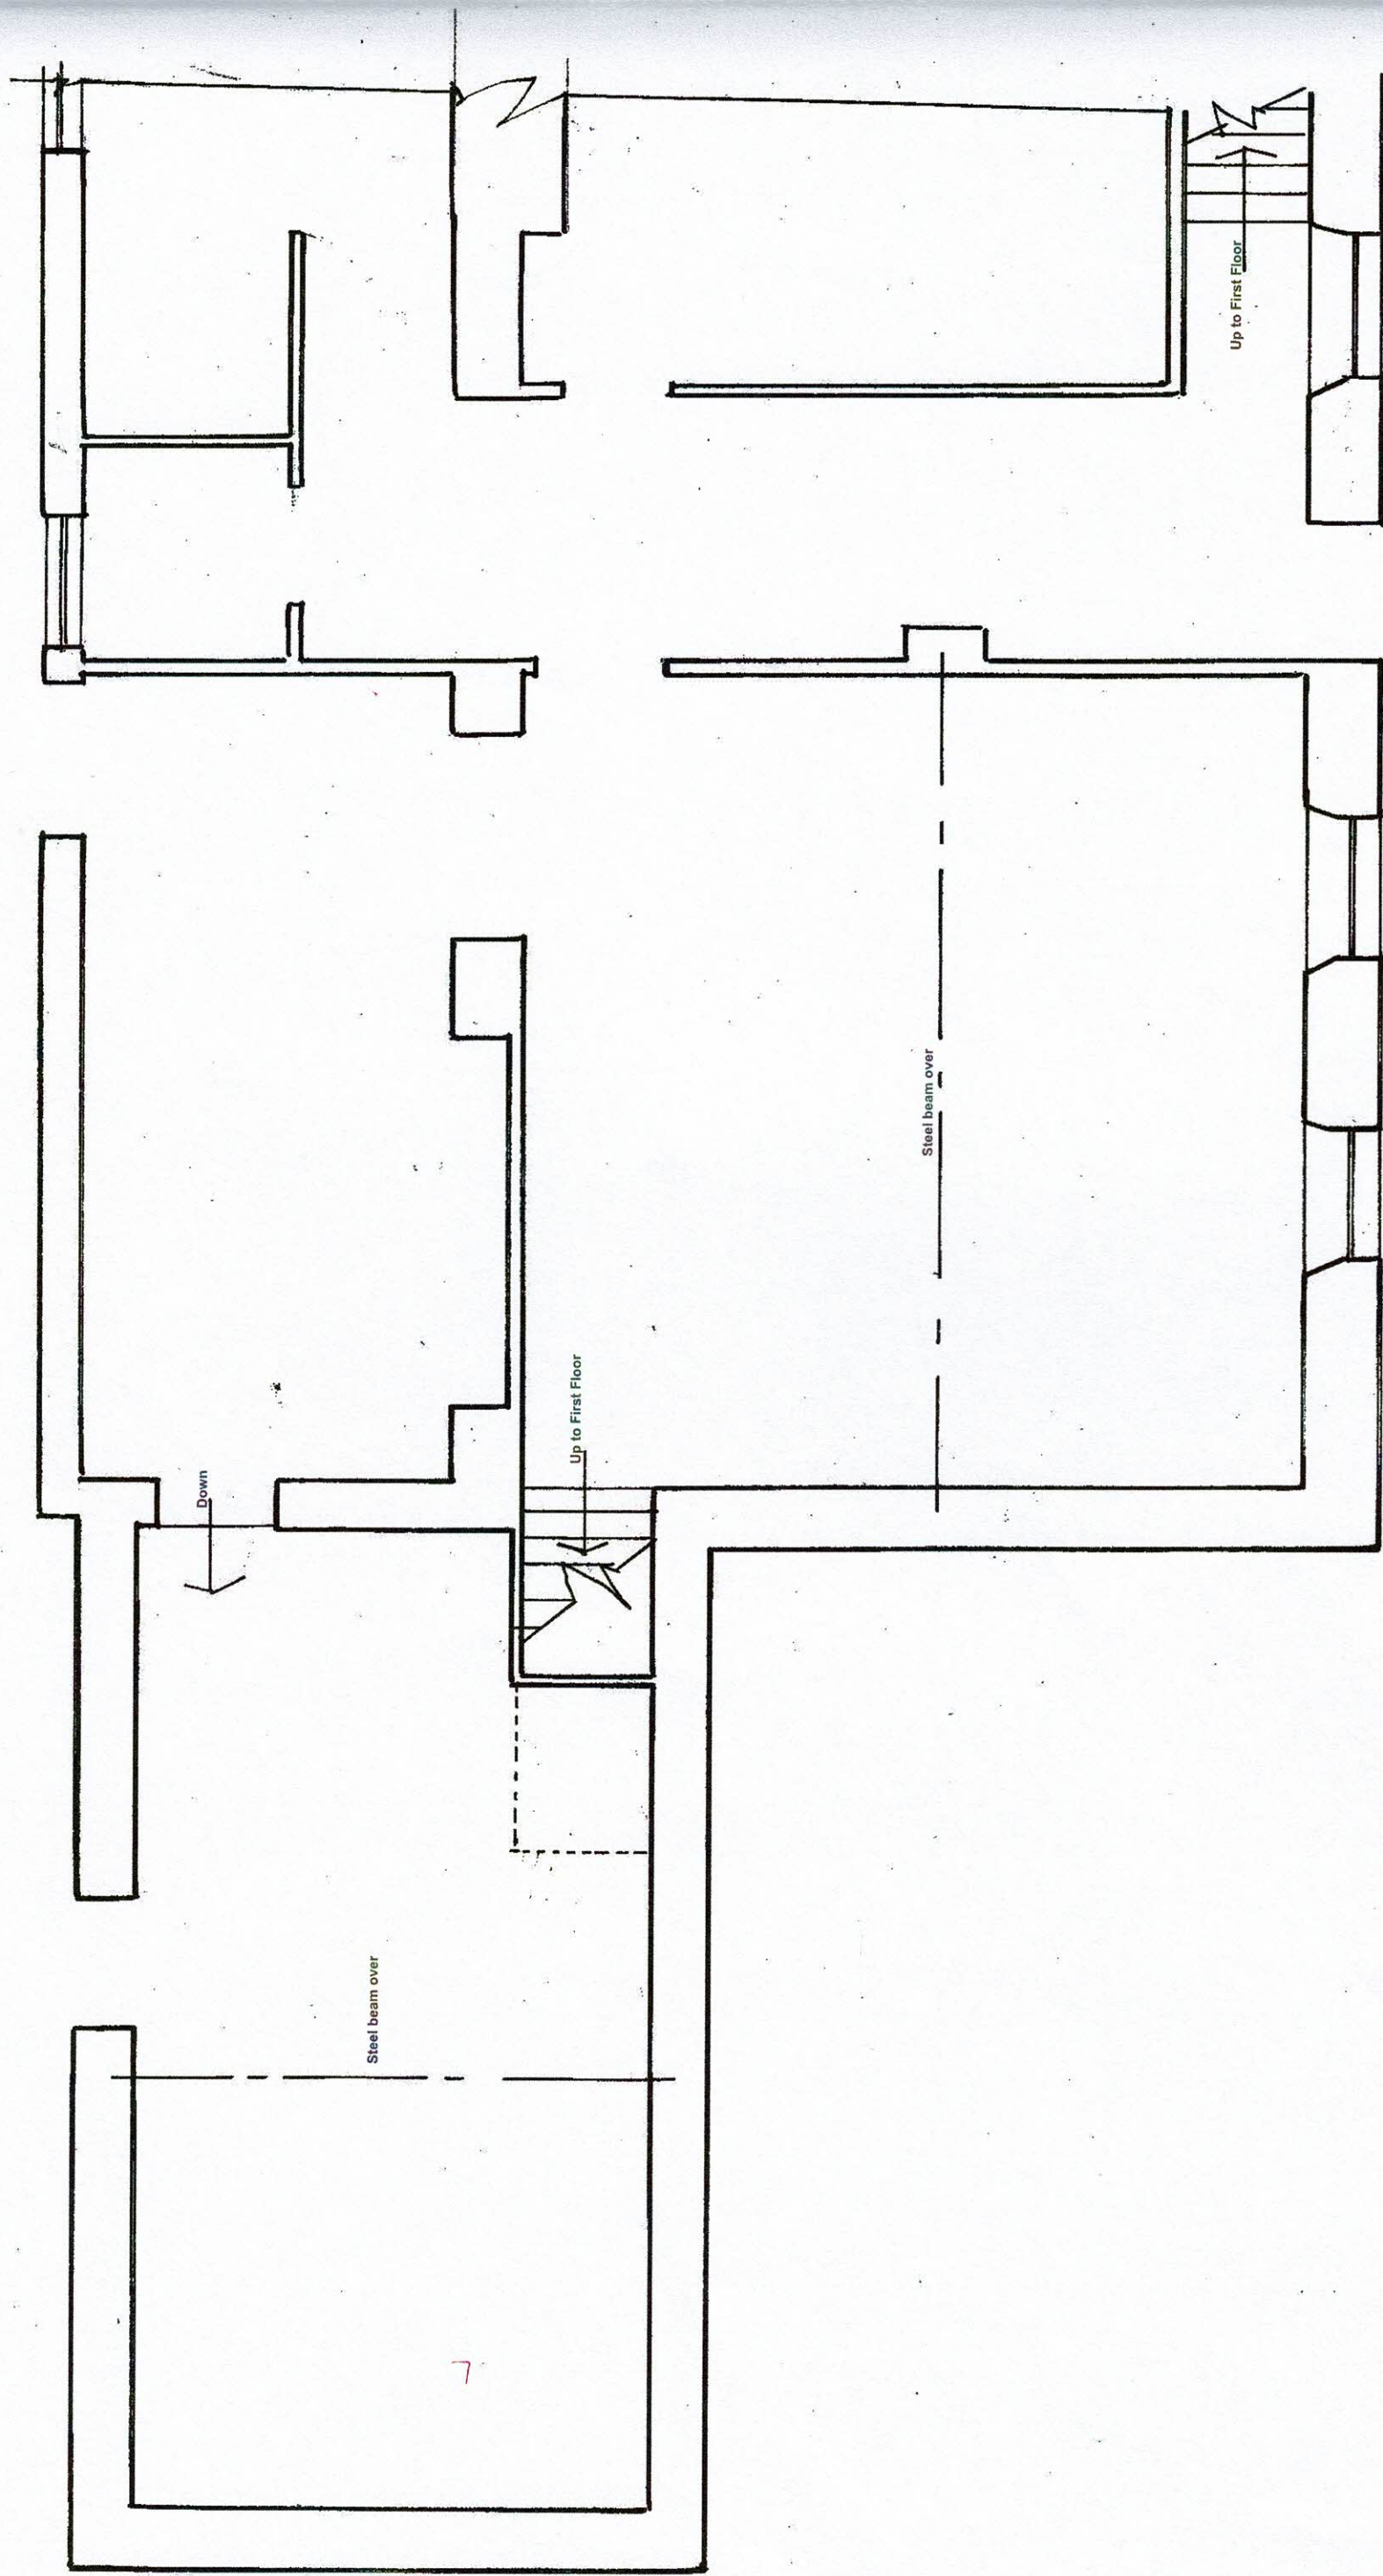

Ron Bagshaw & Associates Ltd.

Architectural Design & Planning Consultants



Wood Field House
1b Rosser Terrace
Cilfrew
Neath, SA10 8LH

Contact Details -
01639 632822 (Office)
07870 863859 (Mobile)
mail@ronbagshaw.co.uk

Drawing No: NB/GT/2019/05

Scale: 1:50 @ A3

Date: June 2019

Notes/Revisions

Proposal: Change of use from a Social Club to a single dwelling.

Location: Former Con Club, Glynccorwg, Port Talbot SA13 3 DH.

Clients: Nadia Bogdan and Gareth Tomlinson.

Title: Part G.F Plan (Main Building and Wing).