


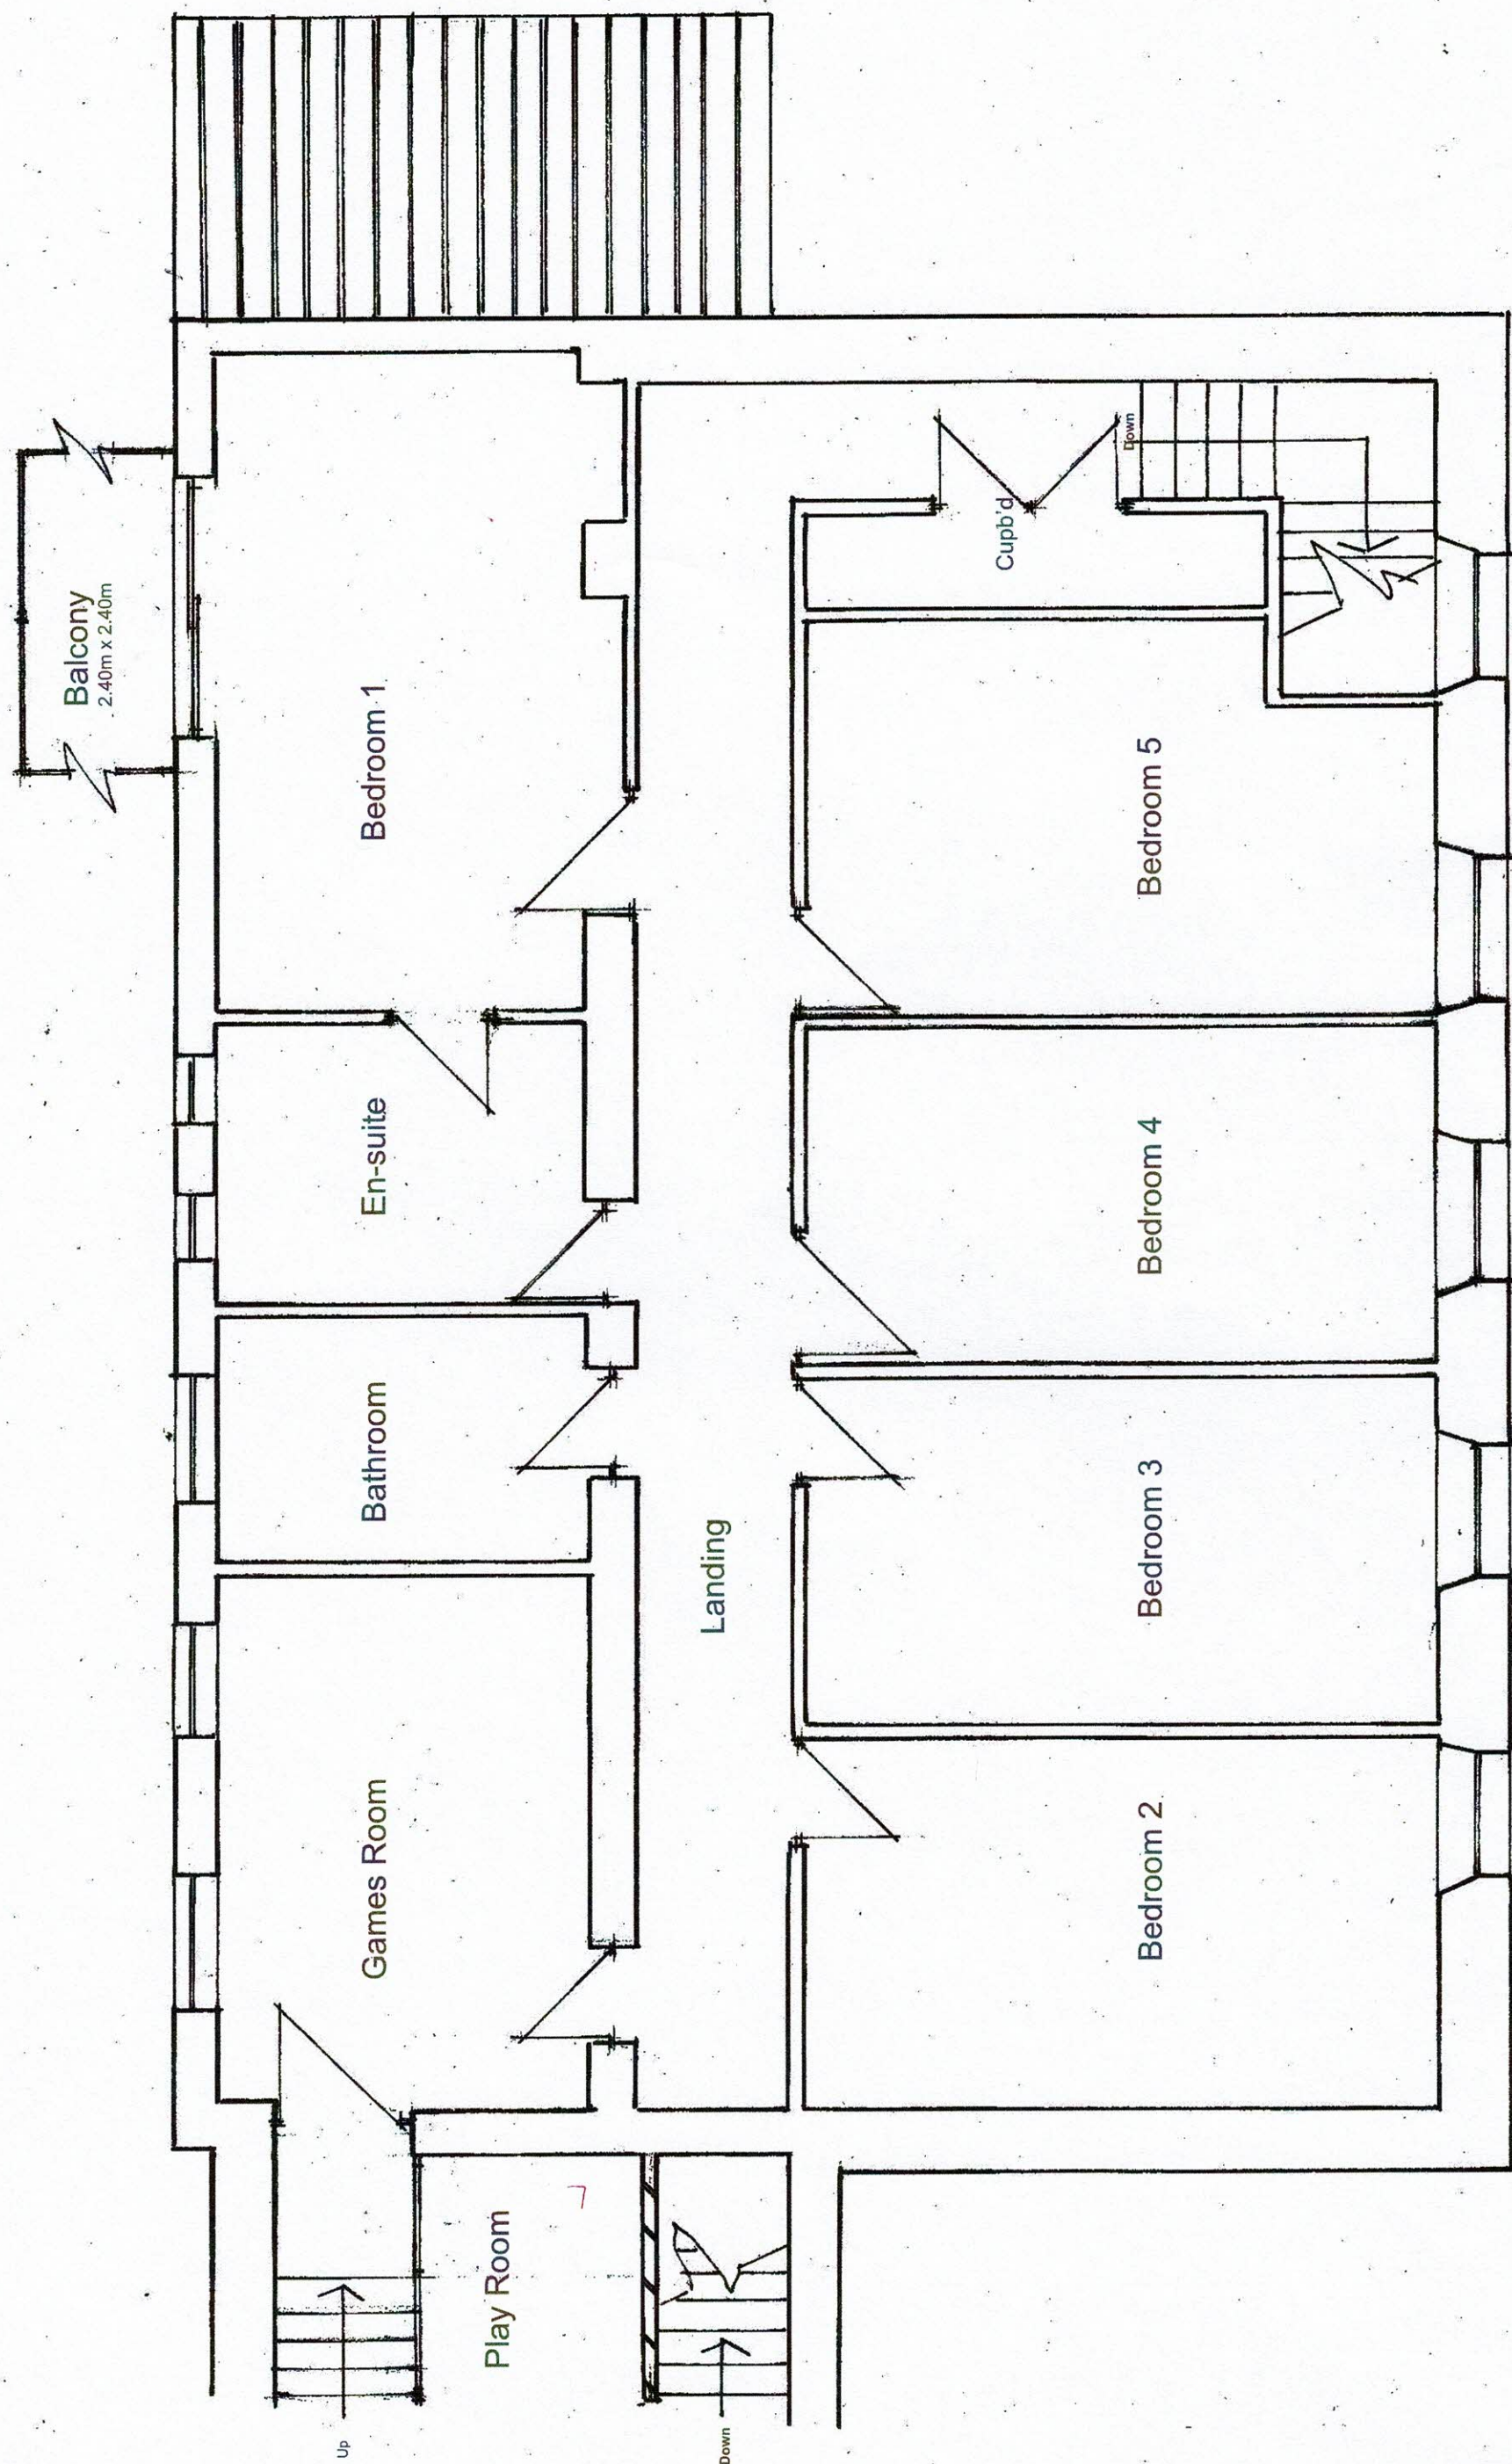

Ron Bagshaw & Associates Ltd.

Architectural Design & Planning Consultants

Wood Field House
1b Rosser Terrace
Clifrew
Neath, SA10 8LH

partner
LABC

Contact Details -
01639 632822 (Office)
07870 863859 (Mobile)
mail@ronbagshaw.co.uk

Drawing No: NB/GT/2019/13

Scale: 1:50 @ A3

Date: June 2019

Notes/Revisions

Proposal: Change of use from a Social Club to a single dwelling.

Location: Former Con Club, Glyncorrwg, Port Talbot SA13 3DH.

Client: Nadia Bogdan and Gareth Tomlinson.

Title: Part Proposed FF Plan (Main Building and Outbuilding)