



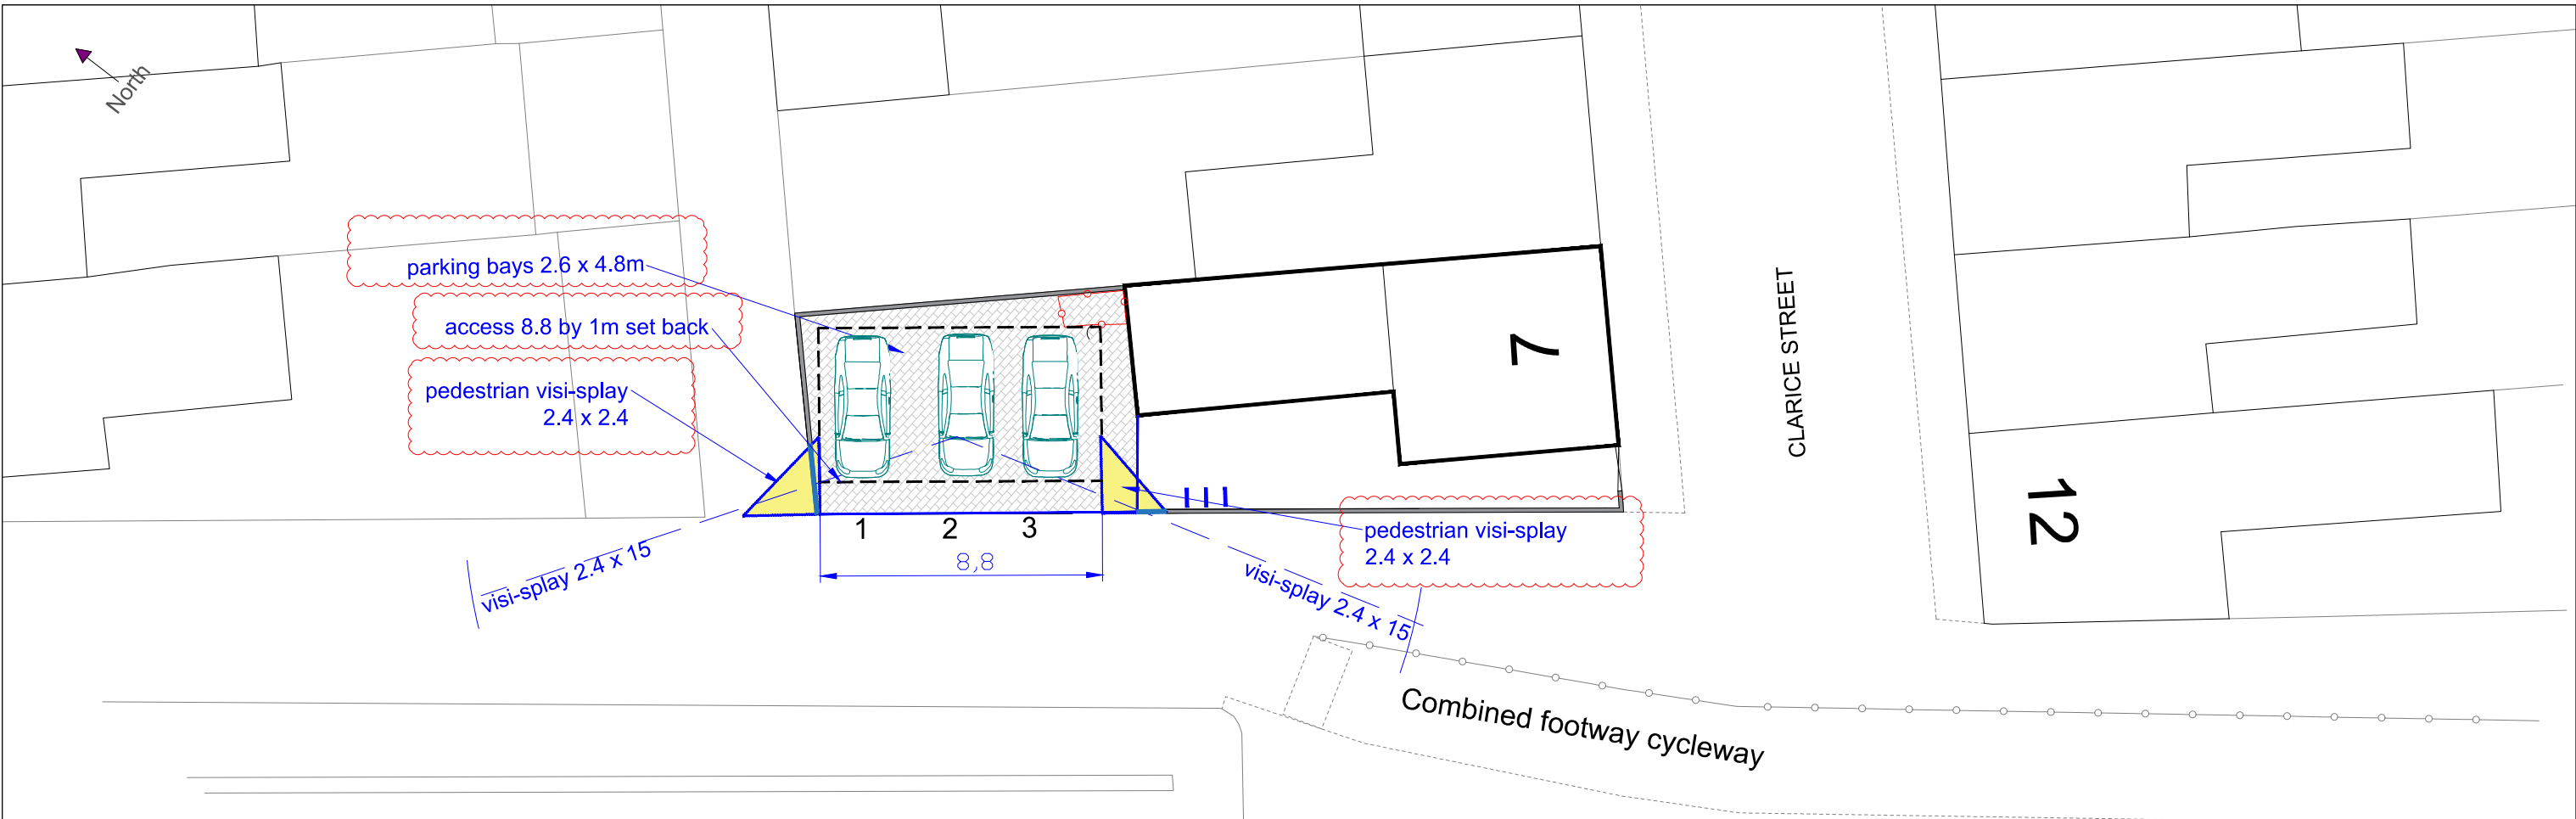

Proposed Layout 1:200

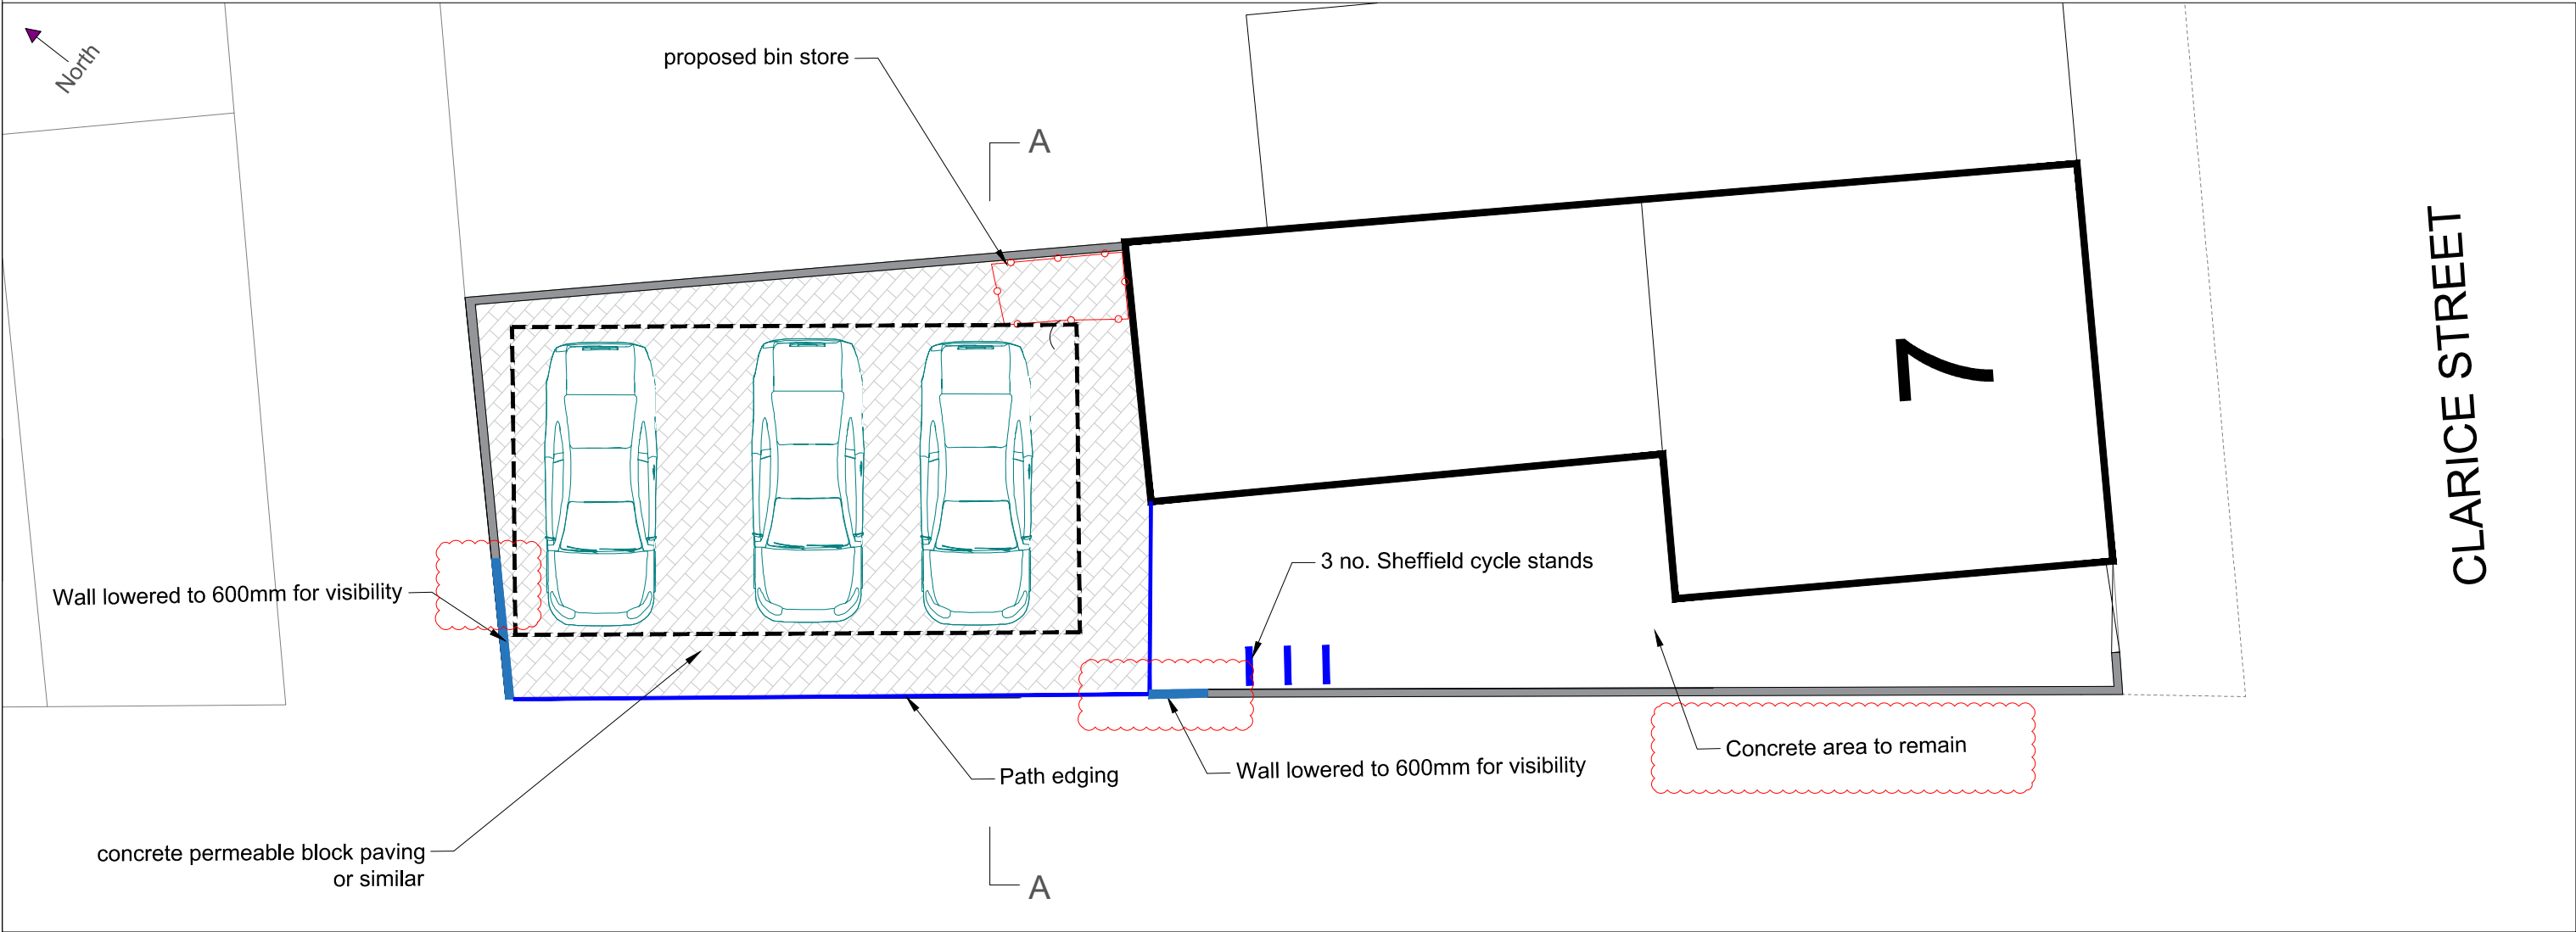

Proposed Layout 1:100

