


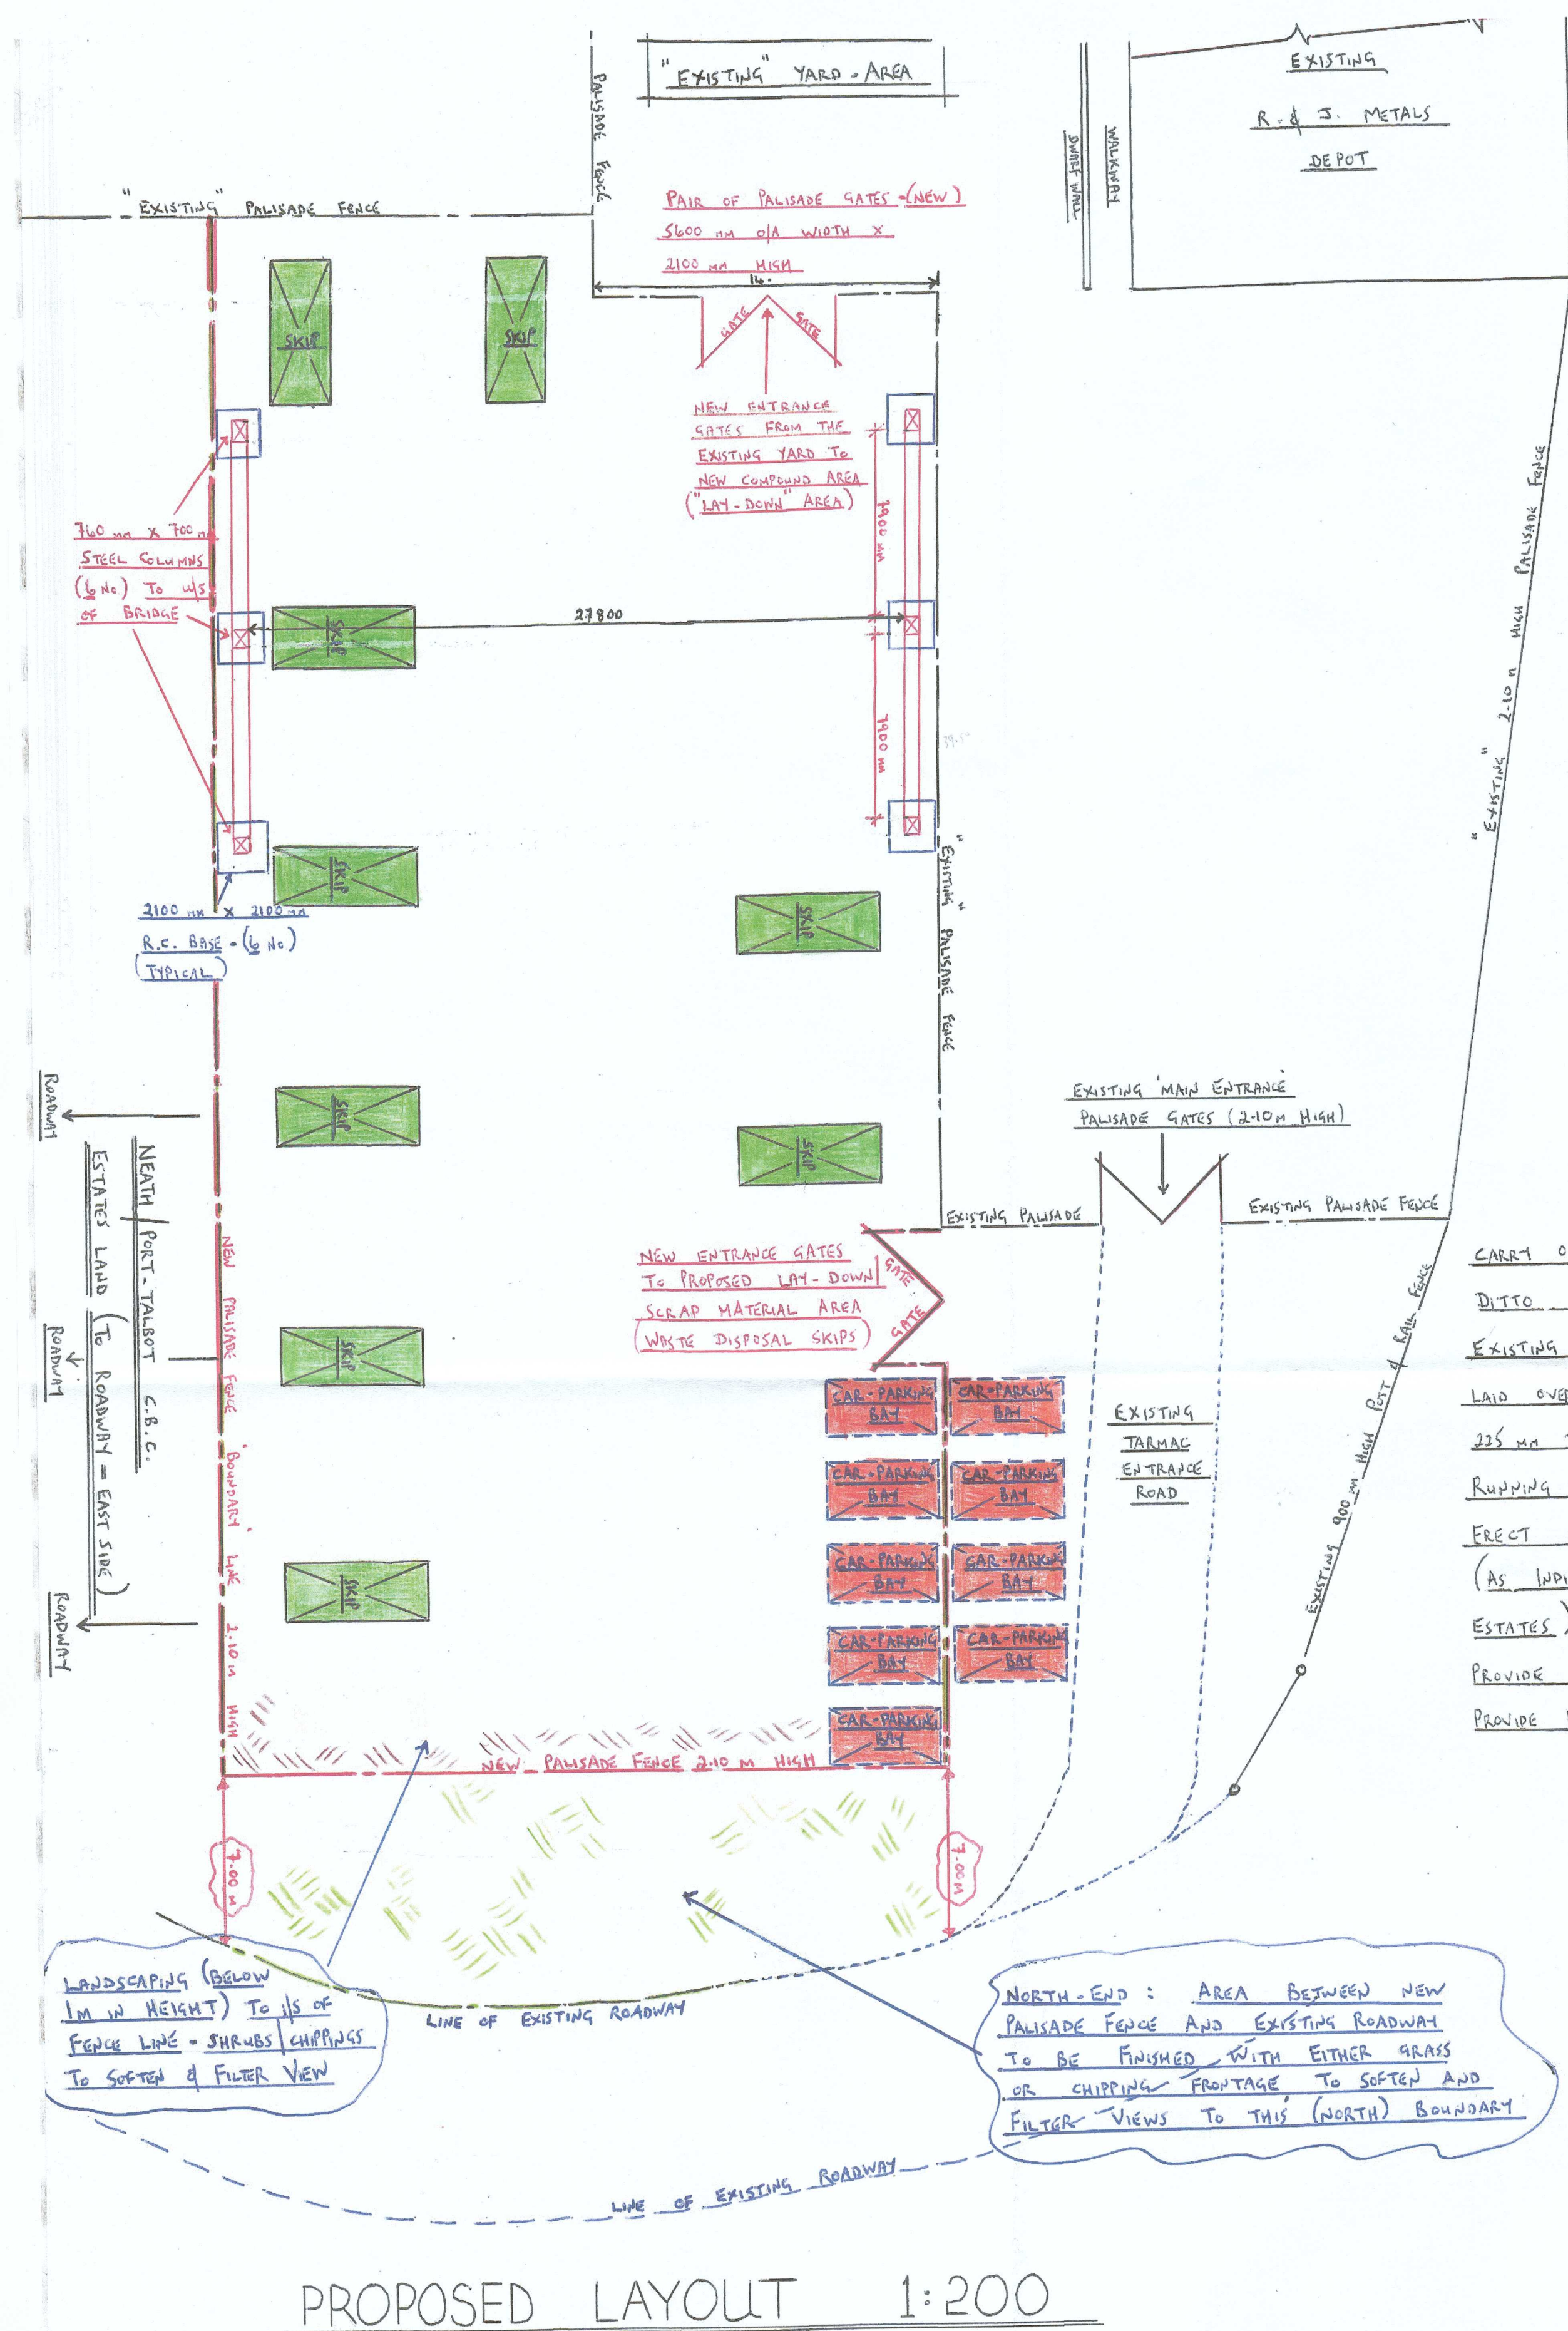

ACQUIRED LAND : PURPOSE TO PROVIDE ADDITIONAL SKIP STORAGE AREA
TO EASE "EXISTING YARD" CONGESTION.

DISCRETIONARY USE OF WASTE DISPOSAL SKIPS; COLLECTED/DELIVERED AS REQUIRED.
 NO. OF SKIPS INDICATED ON PLAN WITHIN NEW PALISADE- FENCE BOUNDARIES IS "NOT"
 ACTUAL NOS. ONLY OUTLINE POSITIONS INDICATING THAT SKIPS WILL BE PLACED
 SITED WITHIN NEW COMPOUND

PROPOSAL "WILL NOT" INVOLVE "WASTE DEVELOPMENT" PROCESSING OR DISPOSAL OF REFUSE OR WASTE MATERIALS

4. P/T CBC WILL "CONDITION" THAT THE AREA WITHIN THE NEW COMPOUND IS NOT USED FOR TREATMENT, STORAGE, PROCESSING OR DISPOSAL OF REFUSE OR WASTE MATERIALS

SPECIFICATION FOR PROPOSED WORKS

CARRY OUT ANY WORK (S) THAT IS SPECIFIED BY TREE SPECIALIST SURVEY.



DITTO BIODIVERSITY INVESTIGATION (BY SPECIALIST)

EXISTING GROUND (WITHIN NEW COFINES) TO BE EXCAVATED / GRADED. LAYER OF TERRAM D.P.M. LAID OVER SURFACE OF GROUND; GROUND TO BE WELL-ROLLED AND CONSOLIDATED TO RECEIVE 225 mm THICK BED OF HARDCORE / SUB-BASE MATERIAL, BLENDED WITH STONE-DUST TO PROVIDE RUNNING SURFACE FOR LORRIES / VEHICLES

ERECT 2.10 m HIGH PALISADE SECURITY FENCE, INCORPORATING 2 NO. SETS / PAIRS OF ACCESS-GATES (AS INDICATED ON PLAN) TO COFINES PERIMETER OF NEW SITE (AREA RENTED FROM N. PT. ESTATES)

PROVIDE CAR-PARKING SPACES / BAYS (EACH 2.40 x 4.90 m); LOCATION AS SHOWN ON PLAN

PROVIDE LAT-DOWN / SCRAP MATERIAL AREA ("SKIPS"). COLLECTION / DELIVERY AREA.

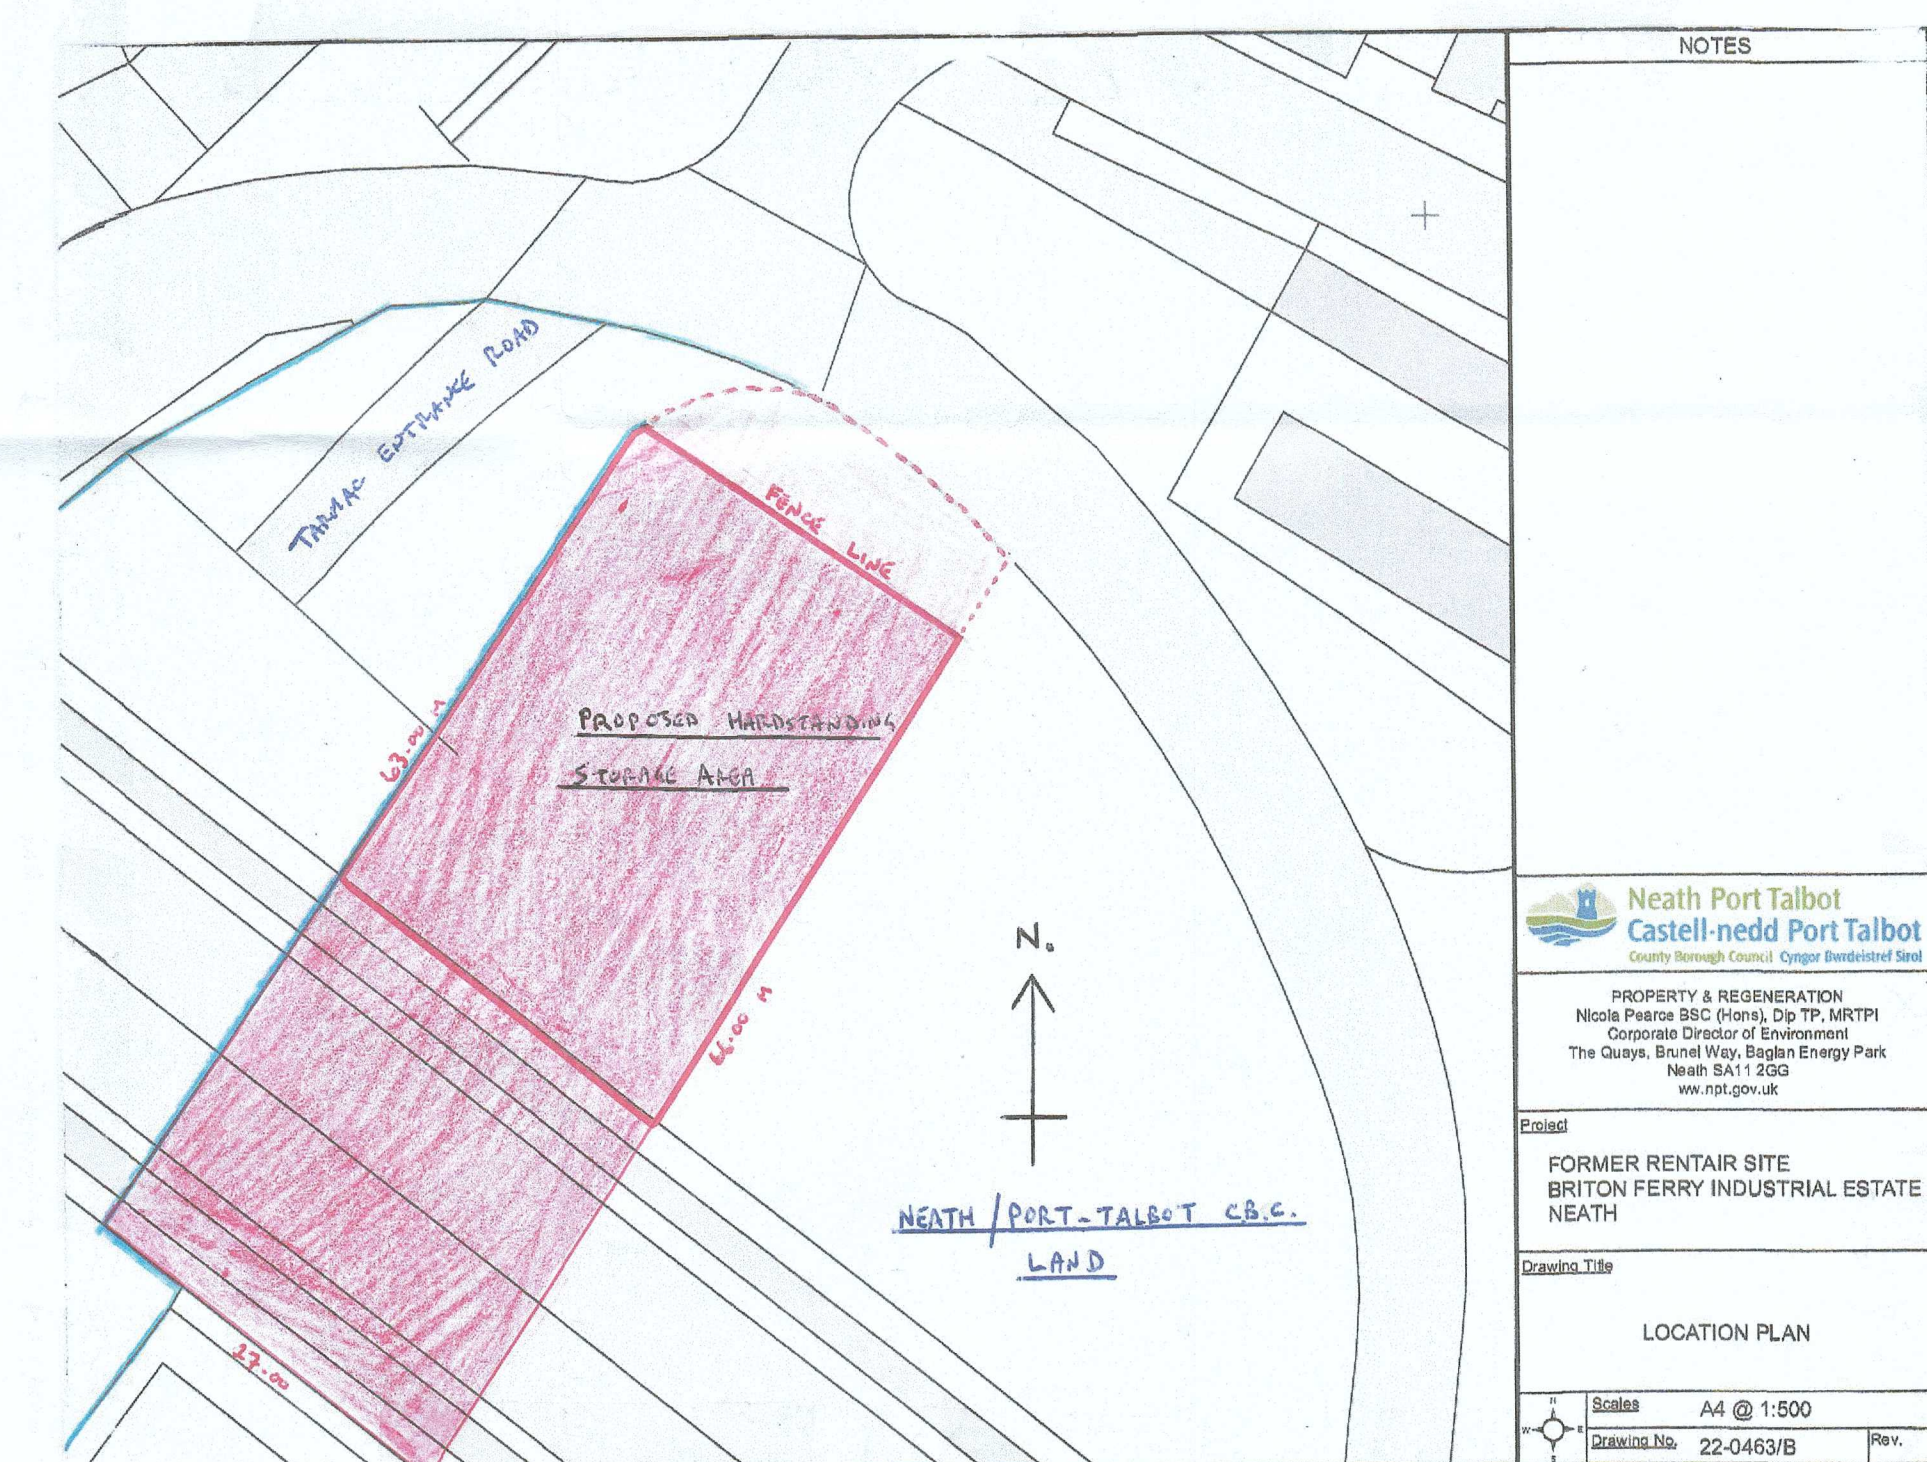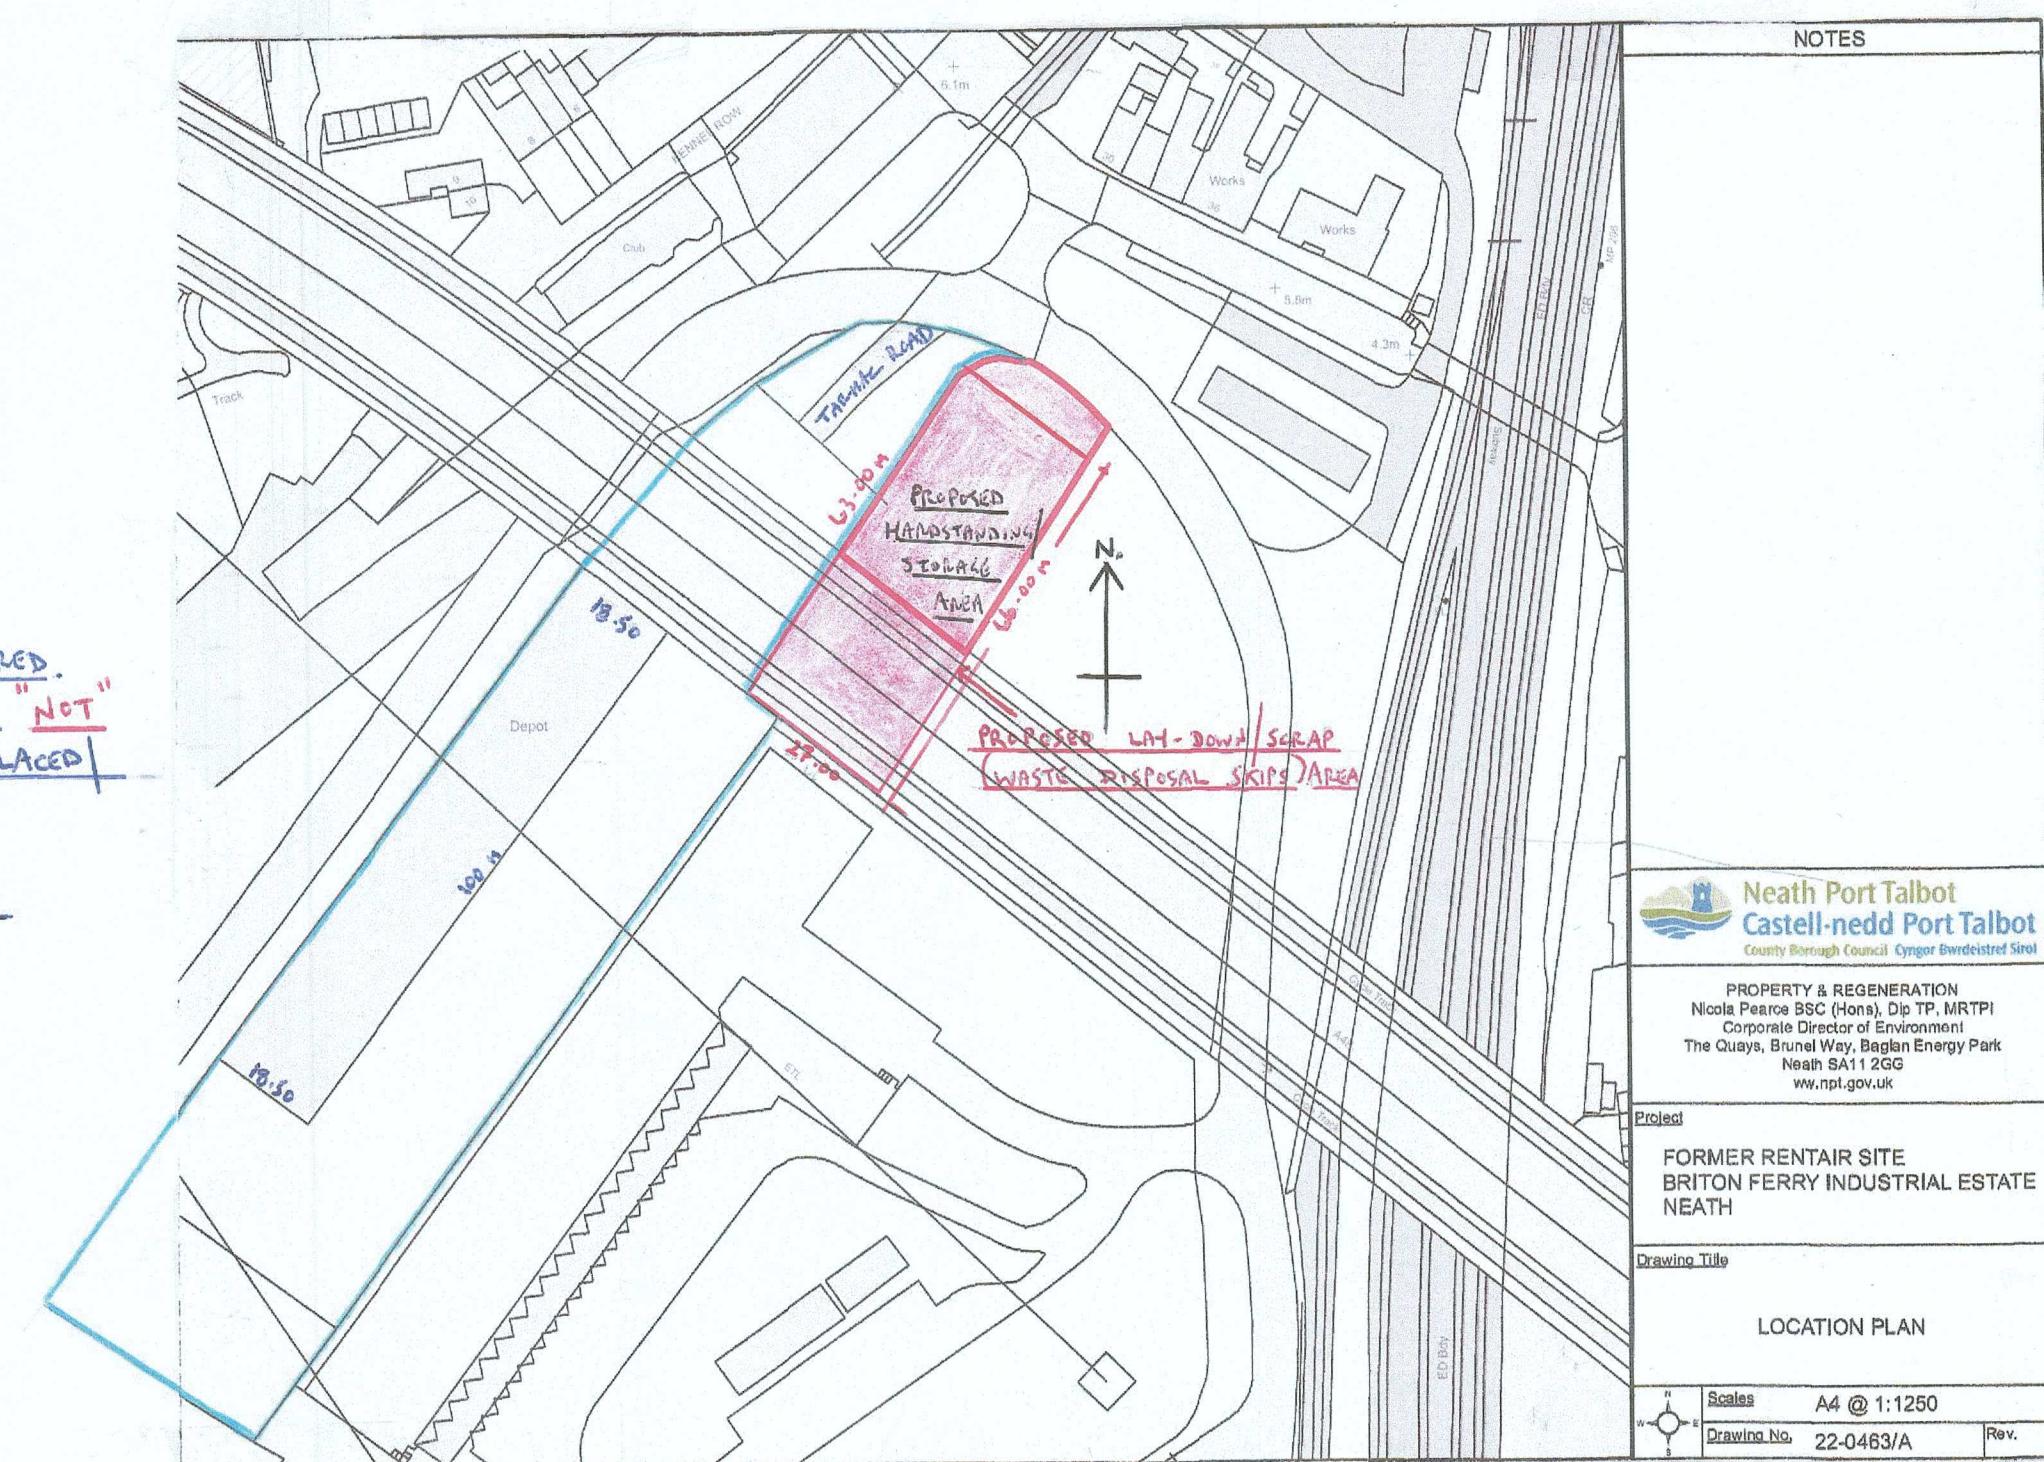

CHANGE OF USE : PROPOSED LAY-DOWN / SCRAP-MATERIAL AREA : COLLECTION / DELIVERY (WASTE-
DISPOSAL SKIPS) AND PROVIDE ADDITIONAL EMPLOYEES / VISITORS CAR-PARKING AREA, PERIMETER FENCING
AT N.E. OF R. & J. METALS (FORMER RENTAIR SITE) FOR R. & J. METALS "REVISED" SHEET 1 of 1

REVISÉ

SHEET 1 OF 1