


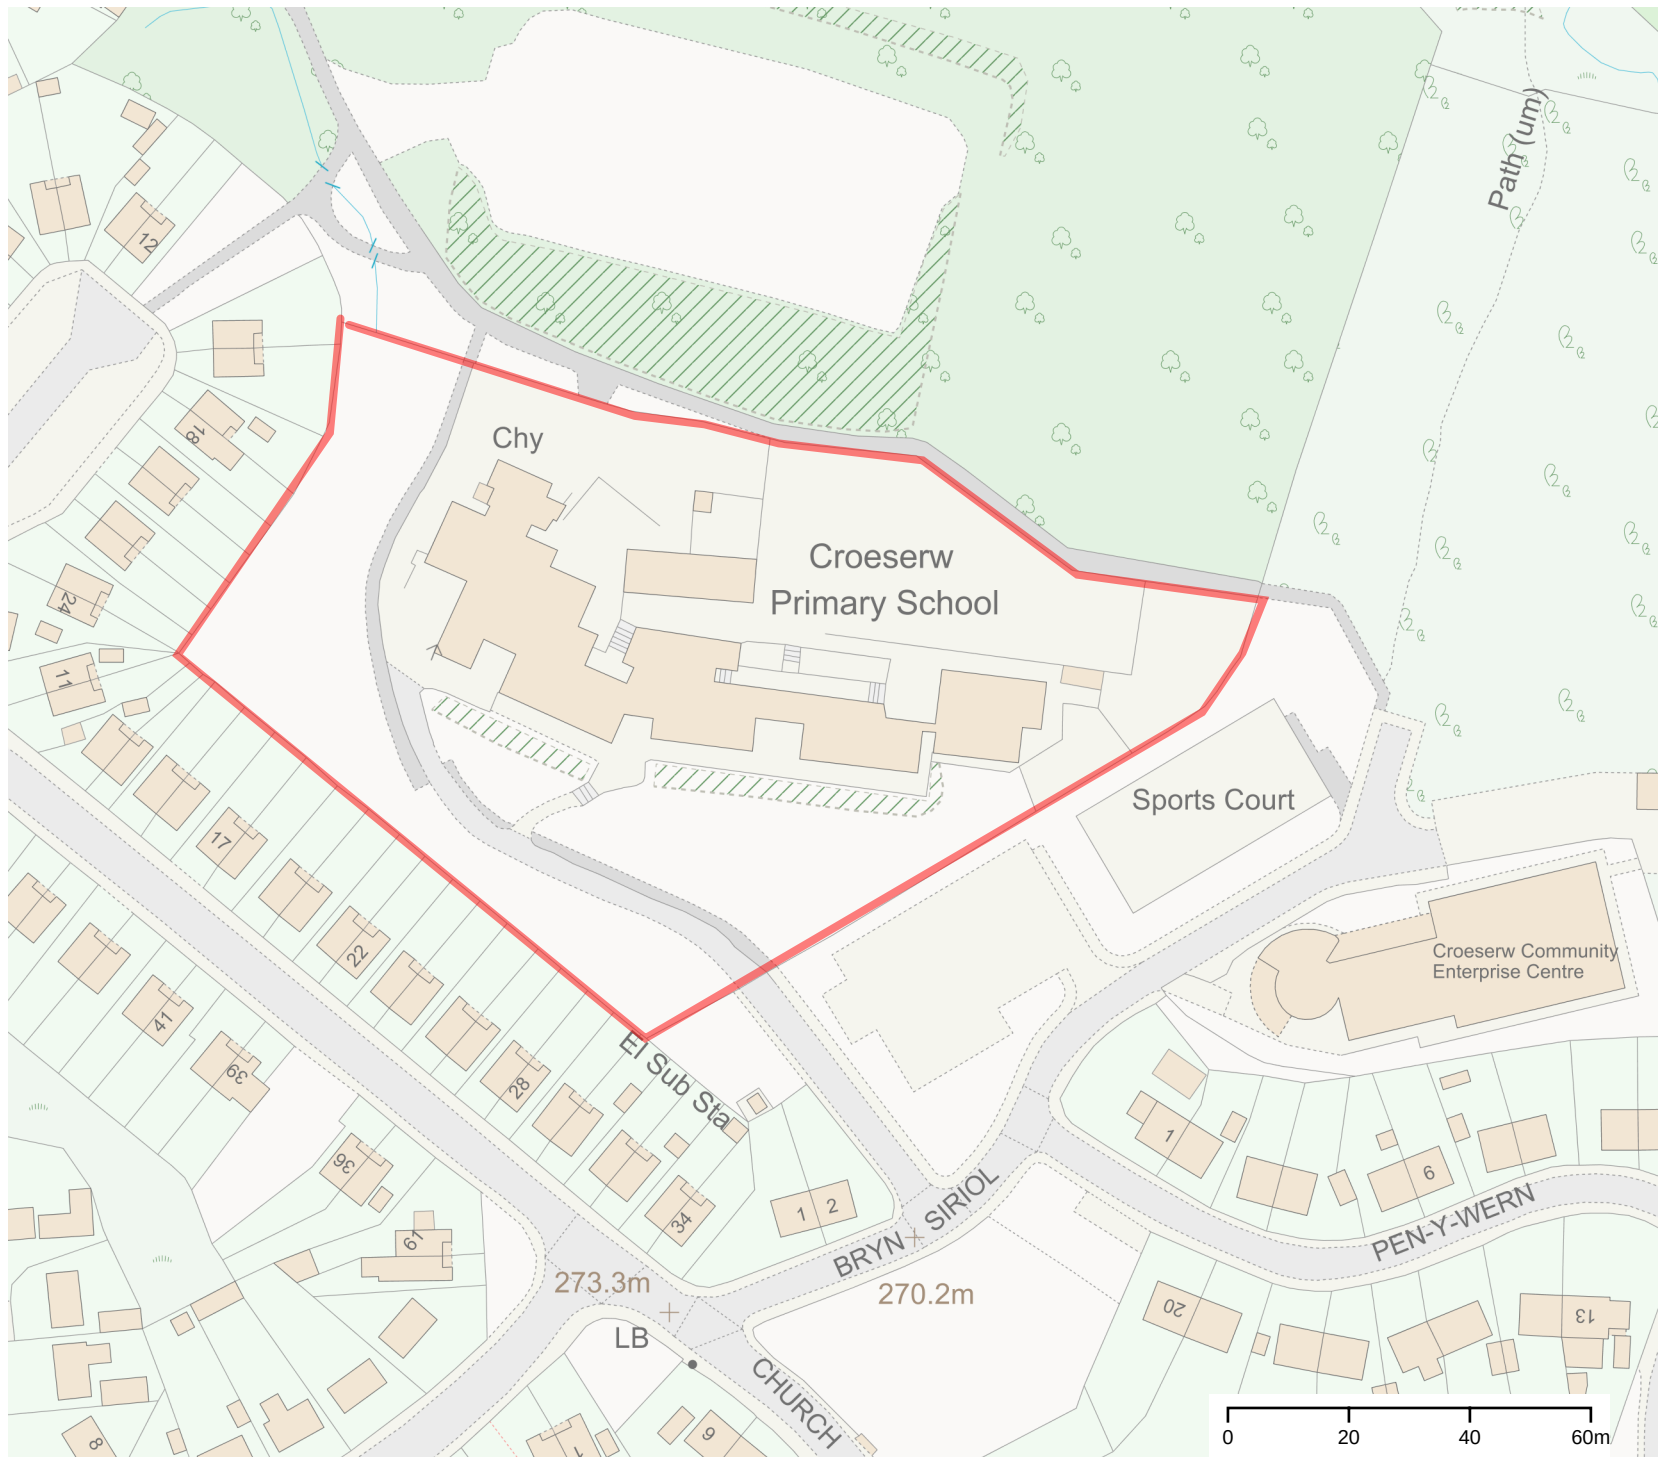

Title:
Croeserw Primary School

Scale: 1:1250

Created by:
pap113

Date: 04/08/2022

Description:
Proposed Boundary Fence
and Gates Replacement

