
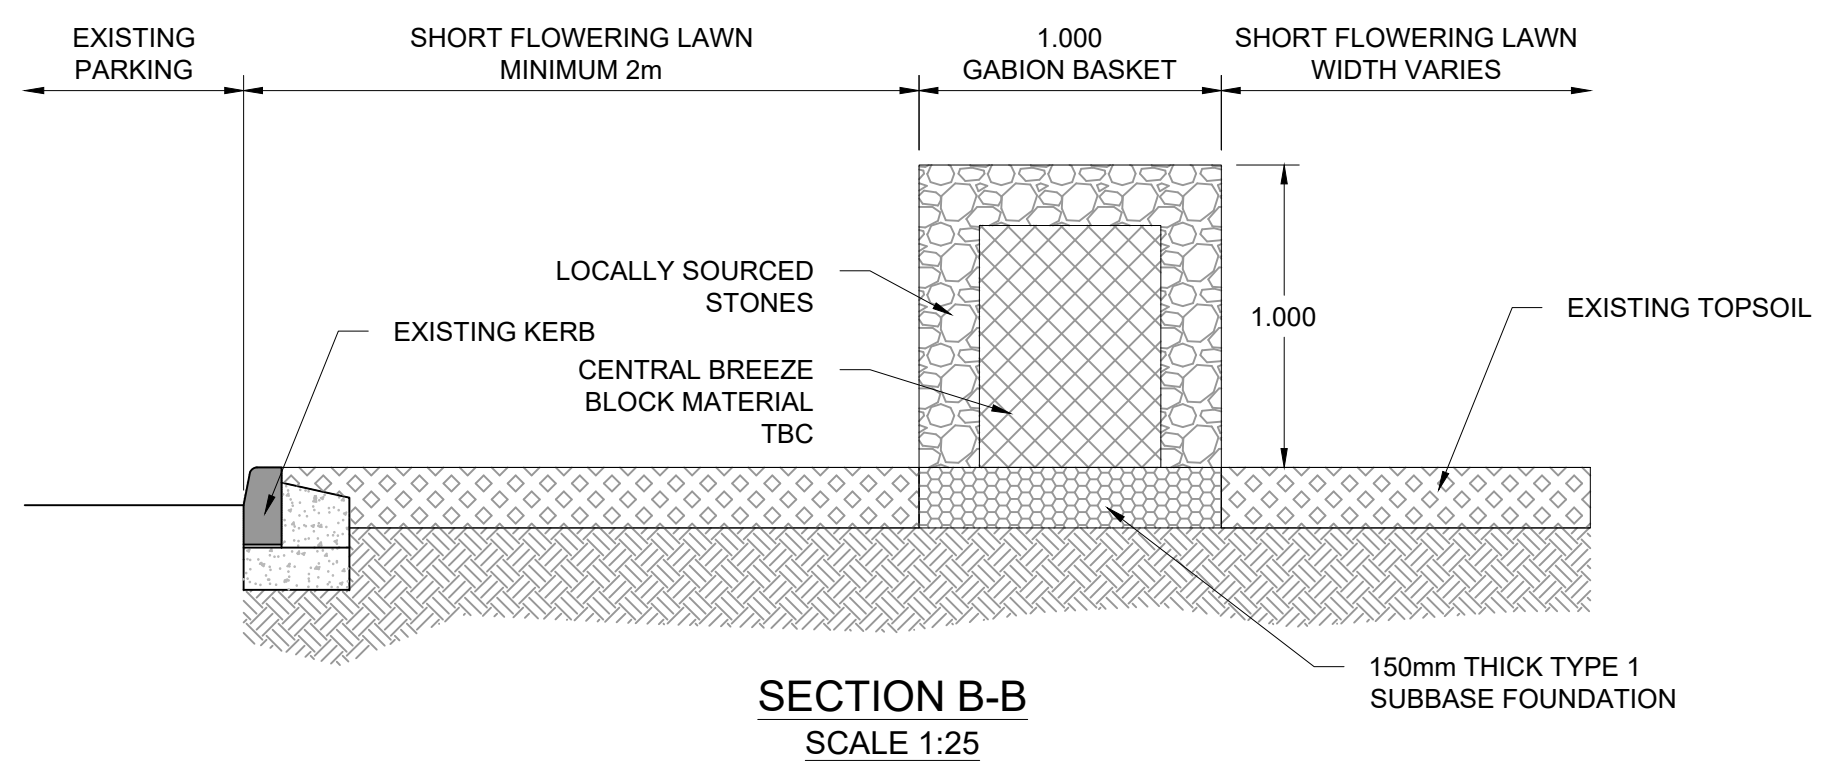
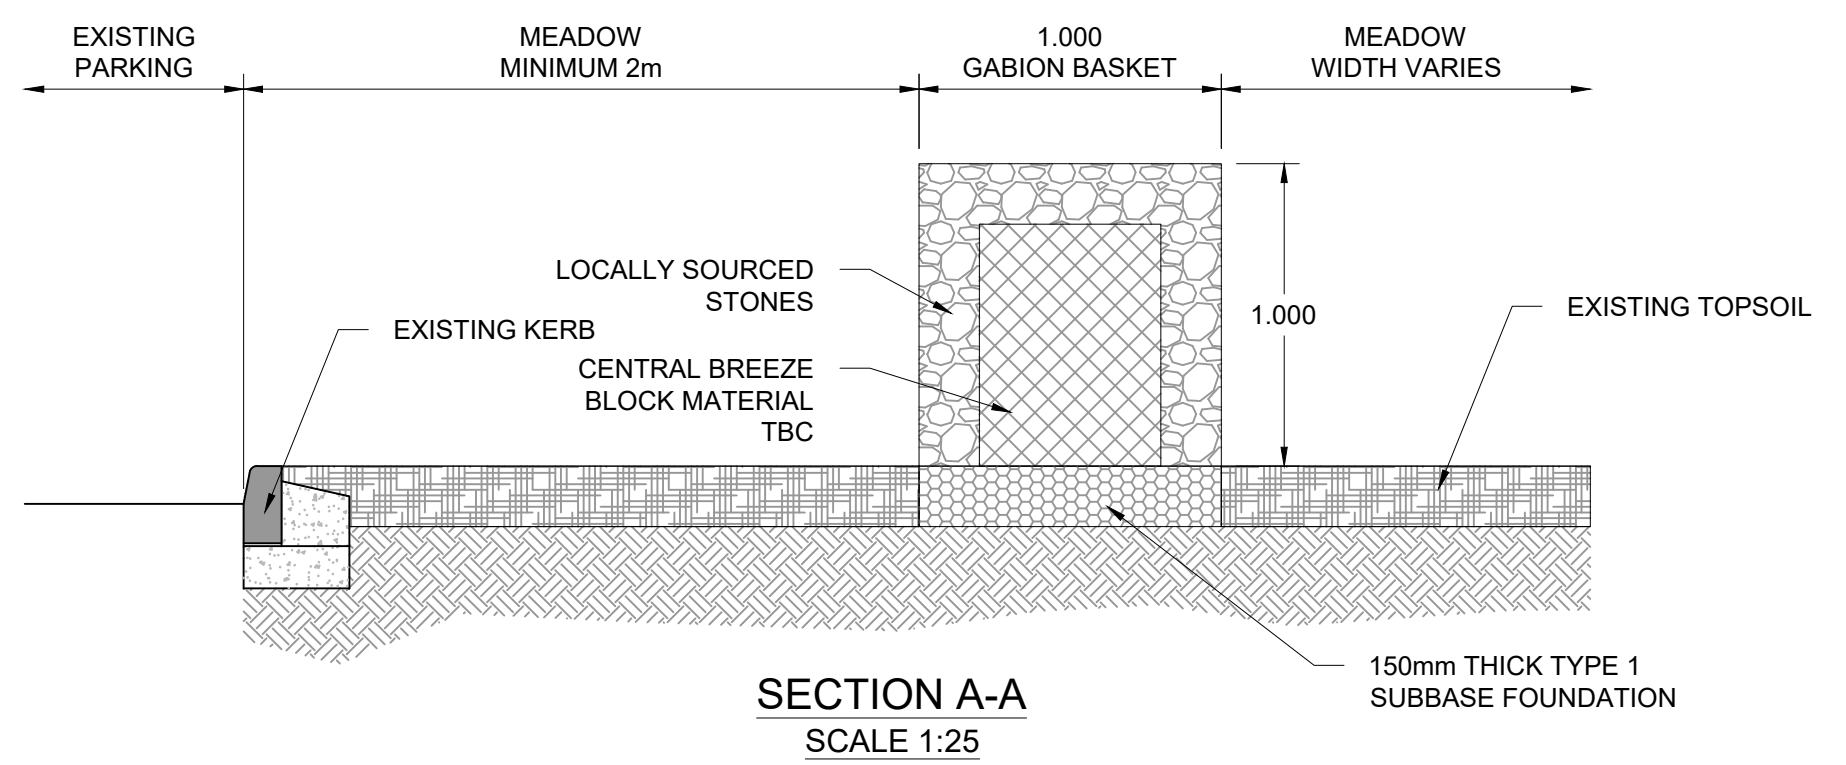
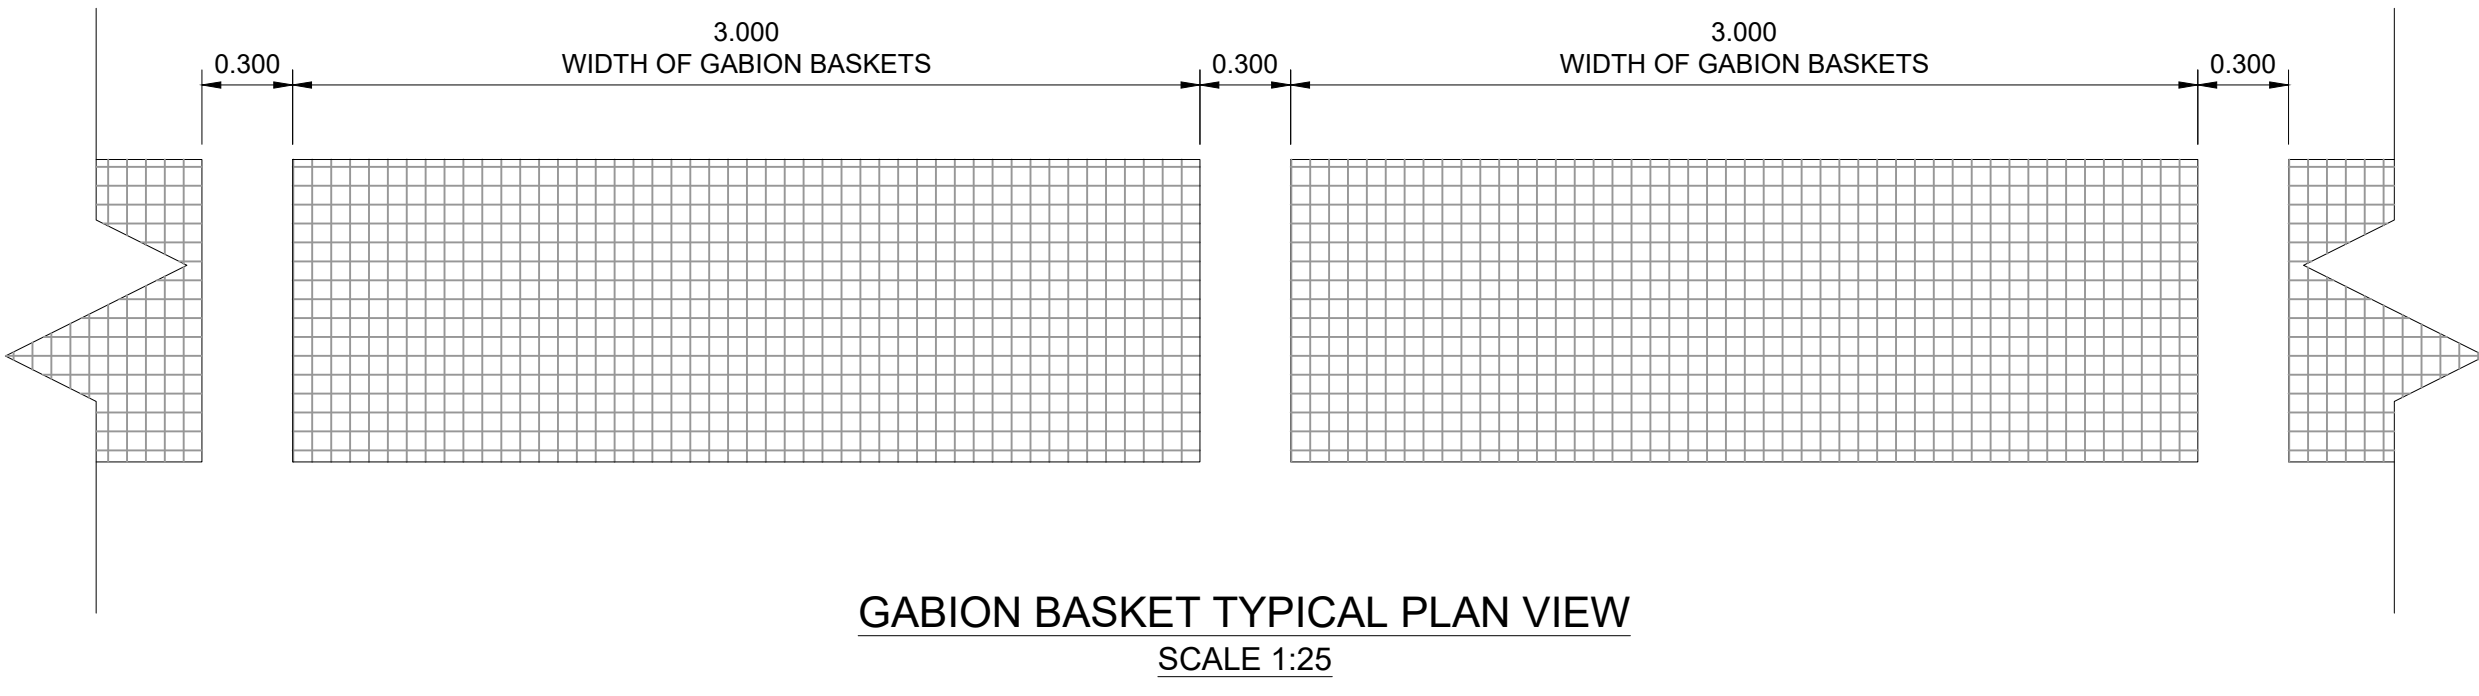


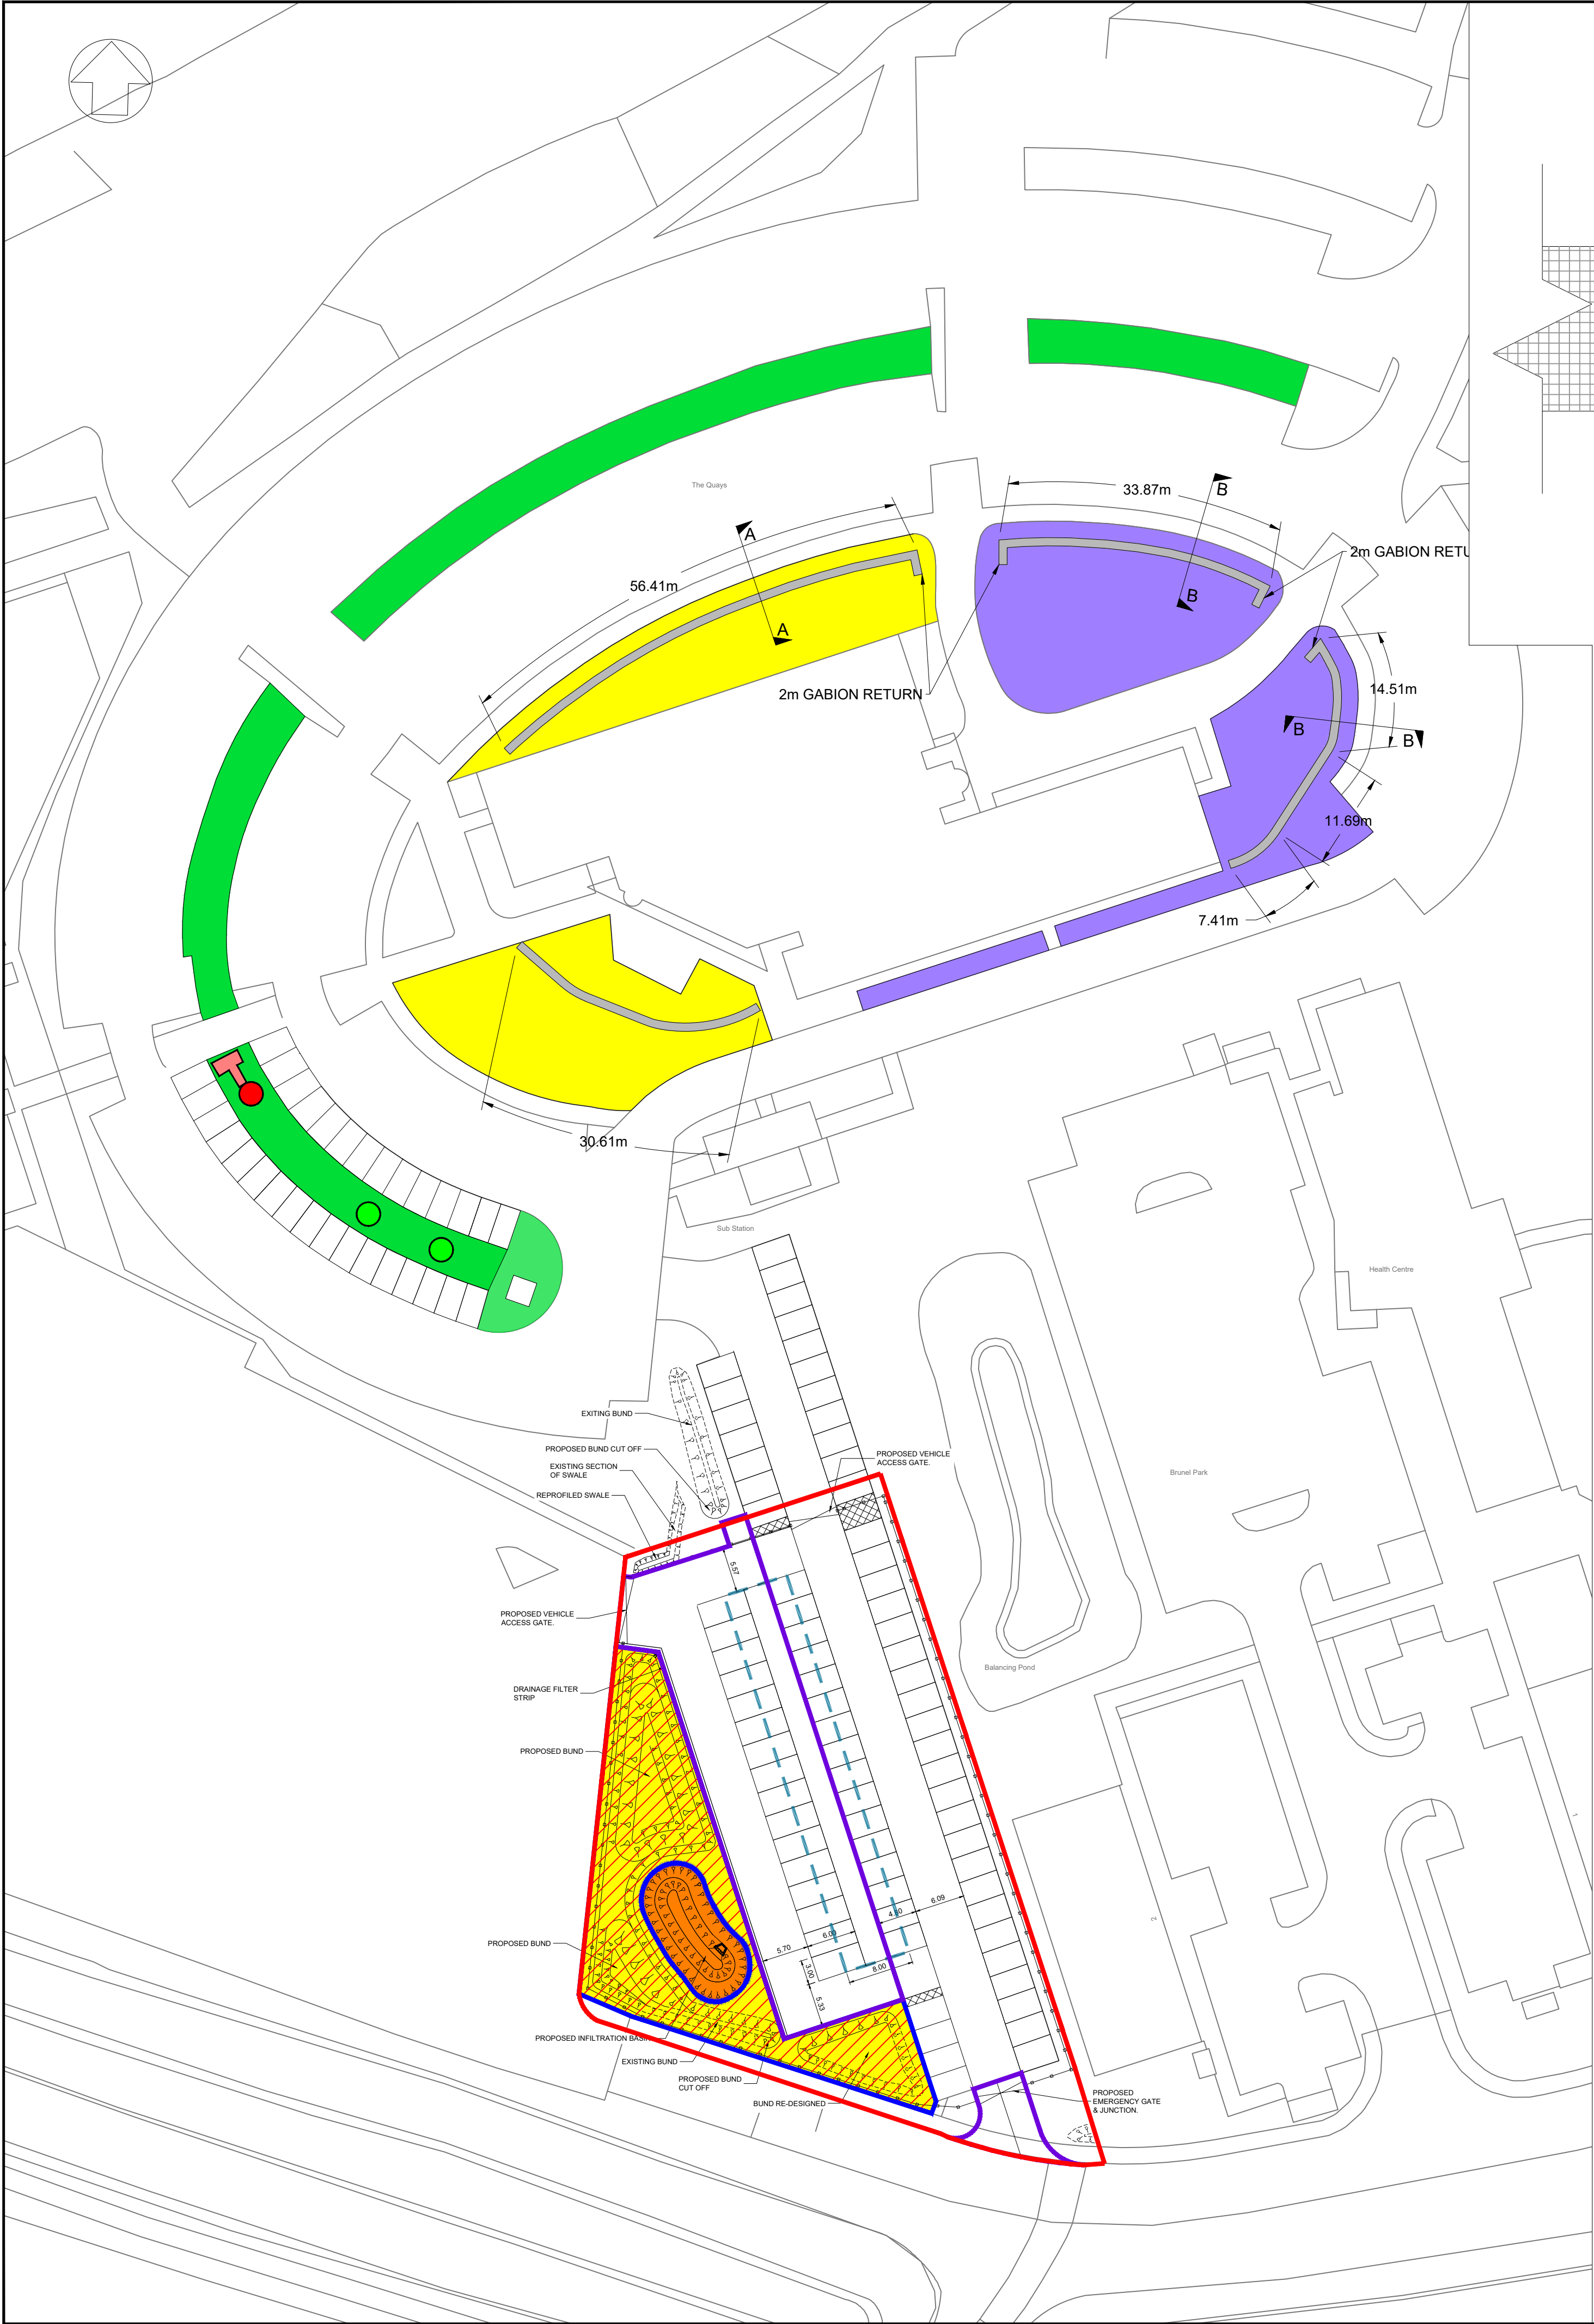

- NOTES:
1. ALL DIMENSIONS ARE IN METRES UNLESS STATED OTHERWISE.
 2. DO NOT SCALE FROM DRAWING USE FIGURED DIMENSIONS ONLY.
 3. TO BE READ IN CONJUNCTION WITH BIODIVERSITY REPORT 08022022.
 4. CROSS SECTIONS SHOWN DO NOT INCORPORATE LEVELS DIFFERENCES, LEVEL DIFFERENCES BOTH SIDES OF GABION STRUCTURE TO BE CONFIRMED ON SITE.

SHORT FLOWERING LAWNS:
THESE WILL BE SUBJECT TO A NECTAR CUT. THEY ARE TO BE CUT ON A FOUR-WEEKLY CYCLE ALLOWING SHORT-FLOWERING PLANTS TO COMPLETE THEIR FULL FLOWER CYCLE AND INCREASING THE NECTAR AVAILABLE TO INSECTS. WHERE POSSIBLE THE ARISING WILL BE REMOVED TO REDUCE THE NUTRIENT CONTENT OF THE SOIL.

WILDFLOWER MEADOWS:
THESE WILL BE SUBJECT TO A MEADOW CUT. THEY WILL NOT BE CUT INSIDE THE FLOWERING SEASON (APRIL - SEPTEMBER) WITH THE ARISING REMOVED. EDGES CAN BE CUT THROUGHOUT THE YEAR TO MAINTAIN APPEARANCE.

POND PLANTING:
150mm SUITABLE SITE WON TOPSOIL CONFORMING TO THE BS3882 CLASSIFICATION FOR MULTIPURPOSE TOPSOIL, SEEDED WITH GERMINAL A4 SEEDING MIX OR EQUIVALENT APPROVED. THESE WILL BE SUBJECT TO A MEADOW CUT, EVERY SIX MONTHS BUT NOT WITHIN THE FLOWERING PERIOD APRIL-SEPTEMBER.

- LEGEND:
- SHORT FLOWERING LAWN - 1100m²
 - MEADOW - 1861m²
 - POND PLANTING - 133m²
 - EXISTING VEGETATION - 1040m²
 - GABION BASKETS
 - VEGETATION TO BE REMOVED
 - TREES TO BE REMOVED
 - TREES TO BE RETAINED
 - SINC AREA LOST - 930m²
 - SINC AREA RETAINED - 710m²

Rev	Date	Description	Prod.	Chk.	Rev.	App.
P01.4						

Project: **Quays EV Charging**

Site: **The Quays**
Neath Port Talbot

Client: **Neath Port Talbot County Council**
The Quays, Brunel Way
SA11 2GG
NPT.GOV.UK

ARCADIS

Registered office: 80 Fenchurch Street, London EC3M 4BY

Coordinating office: Arcadis Cymru House, St Mellons Business Park, Fortran Road, Cardiff, CF3 0EY
Tel: 44 (0)29 2092 6700

www.arcadis.com © Copyright reserved

ECOLOGICAL MITIGATION
GENERAL ARRANGEMENT

Designed:	Signed:	Date:
Produced:	Signed:	Date:
Checked:	Digitally Signed:	Date:
Reviewed:	Signed:	Date:
Approved:	Signed:	Date:
Design Stage:	Preliminary Design	
Original Size:	Grid:	Datum:
Suitability Code:	Scale:	Project Number:
Suitability Description:		
Initial Status		
Drawing Number:		Revision:
10052828 - ARC - CP - 300 - DR - C - 00001		P01.4