



Baglan (096) - Proposed Signage

Christchurch Road
Baglan Industrial Park
Port Talbot
SA12 7BZ

ISSUE 04 - 06-07-22

Prestart meeting

Date:

Survey

Initials:

Date:

Approved
by BSL

Initials:

Date:

Approved
by Morrisons


Initials:

Date:




Superseded

Site map

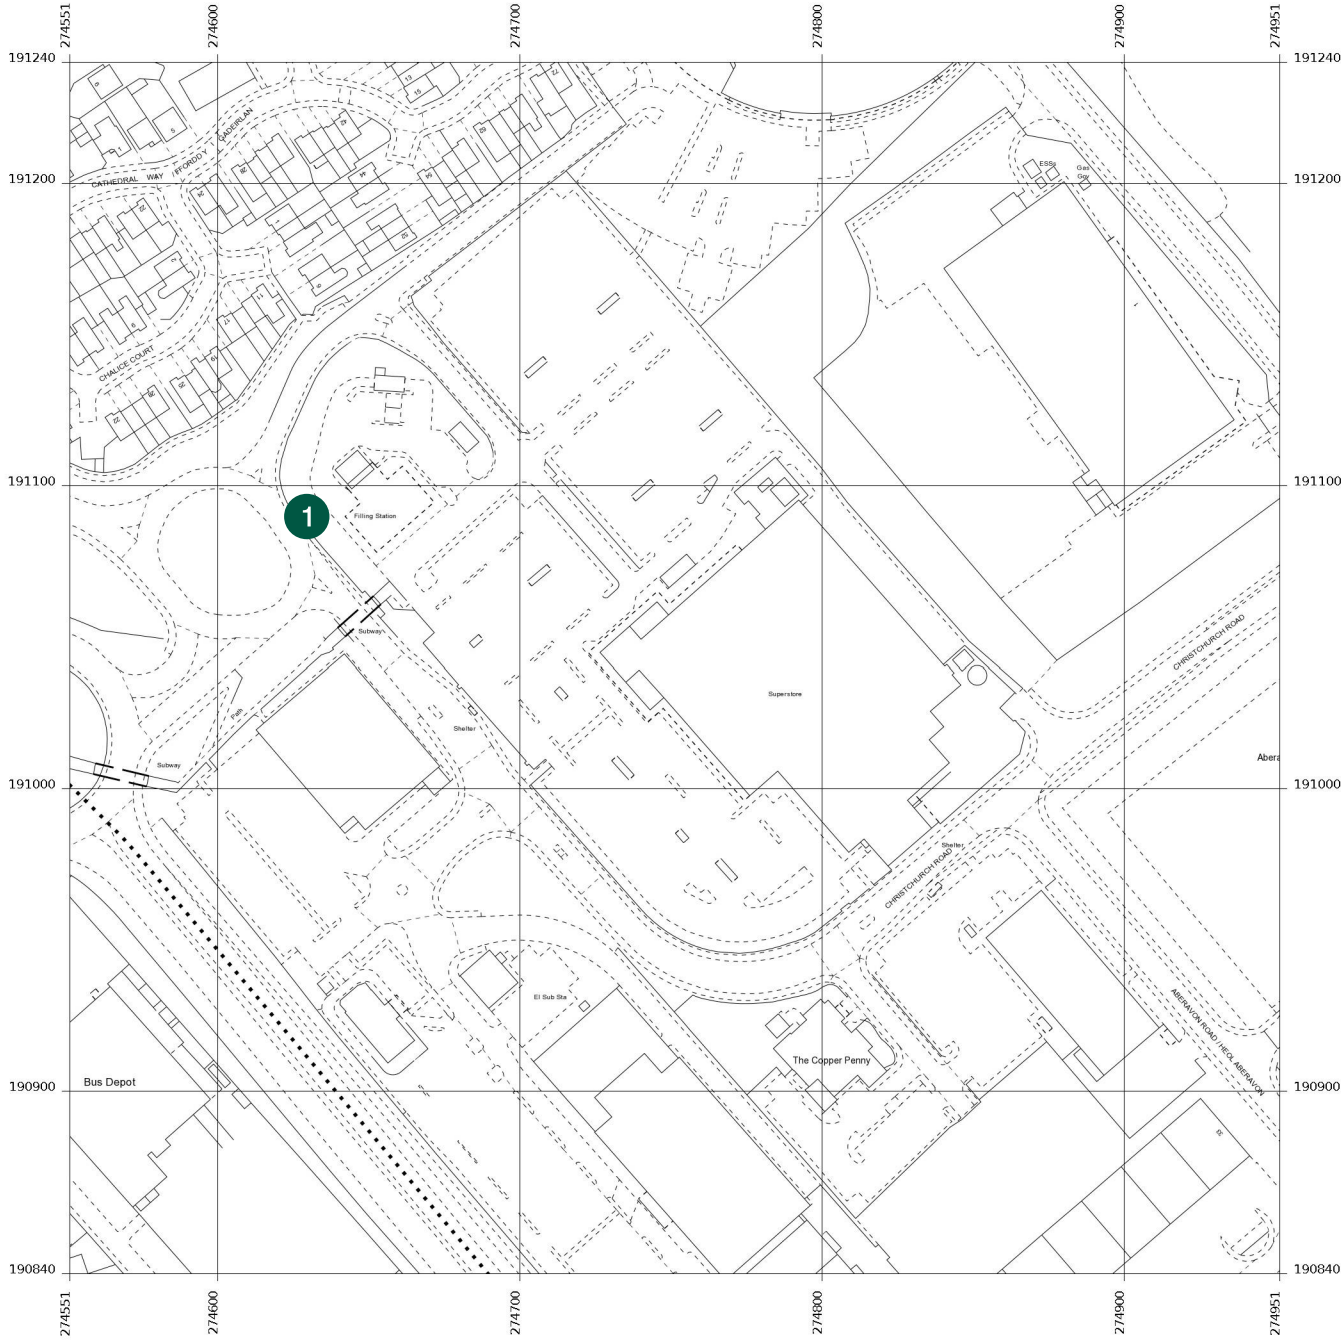

1 Internally Illuminated Store Totem - Solar Powered

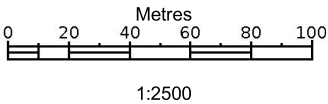

Morristons, Baglan Bay Retail Park,
Christchurch Rd, Aberafan
SA12 7BZ



Site #096
Morristons
Baglan

Job Number
122703A
Page 2
Drawing Location
U:\2022\2022 Drawings\Morristons

Scale
as shown @ A3
Issue / Rev
4

Drawn By
WK
Checked By
PM

Sales Rep
GS
Date
19/04/2022





BUTTERFIELD SIGNS LTD
174 Sunbridge Rd
Bradford
West Yorkshire
BD1 2RZ
Tel: 01274 722244
Fax: 01274 848996
Web: www.butterfieldsigns.co.uk

Superseded

Sign 1 (Sign Ref: PFS1) - Scale 1:50 Internally Illuminated Store Totem

Totem to be powered by solar system.
Opening times to be store specific.
Department slats:

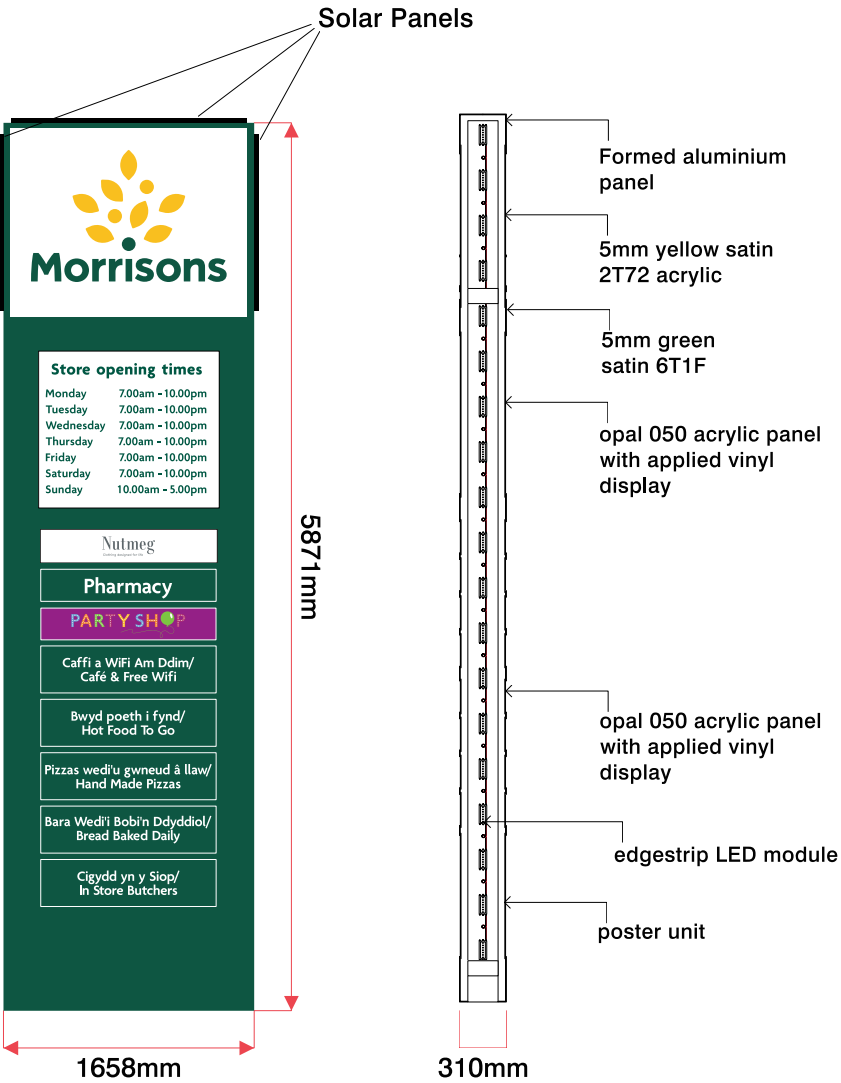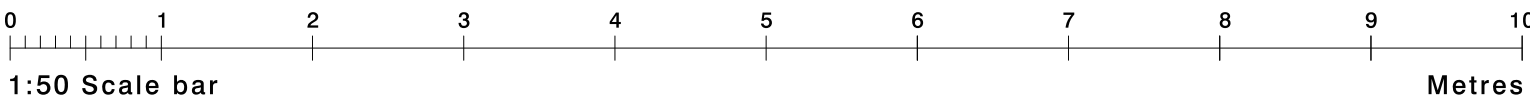

Proposed Signage



Existing Signage



Access: _____

Notes: _____
