



This drawing is copyright ©
NOTE: All dimensions to be checked on
site and not scaled from the drawing.

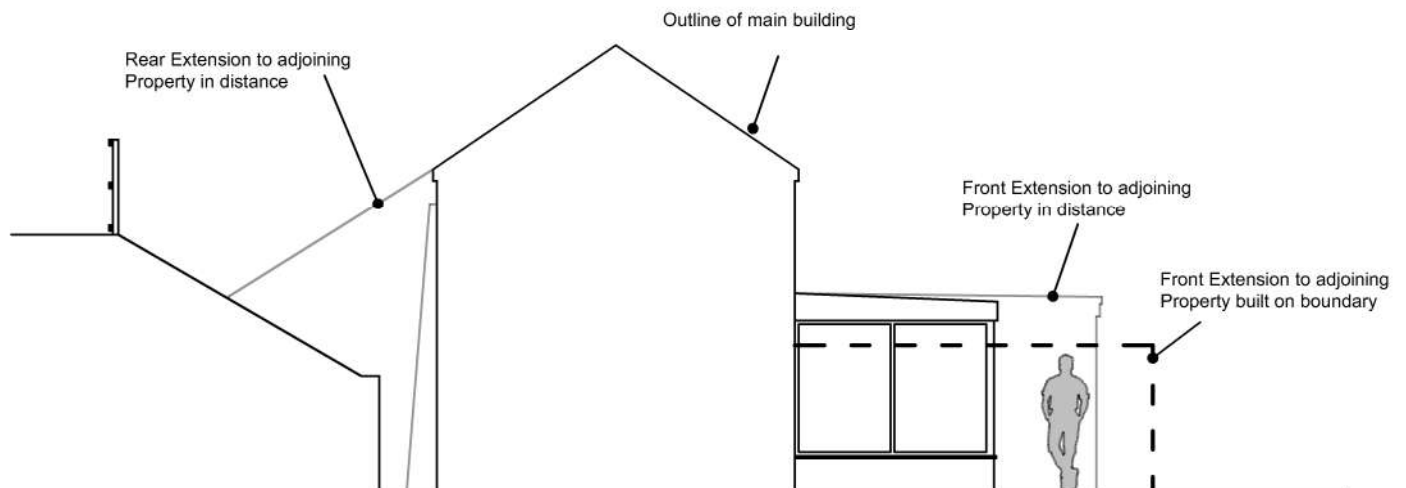

Existing Side elevation

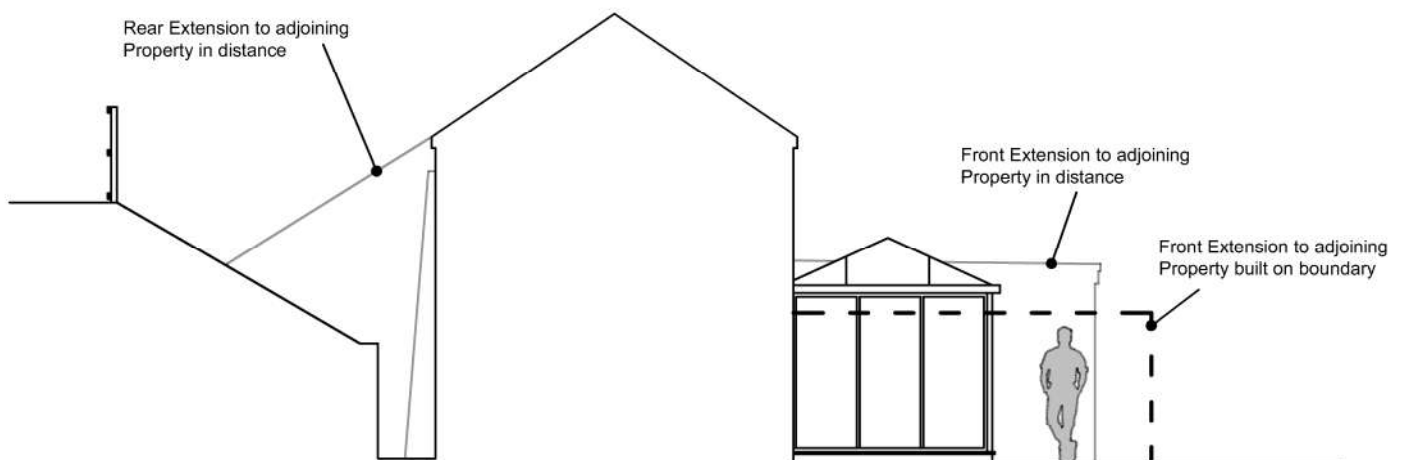

Proposed Side elevation



CLIENT Barbara Stevenson 27 Glannant Place Cwmgwrach SA11 5TE	JOB TITLE Domestic works including - Gabion retaining wall. New First Floor windows. Replacement Conservatory.	DRNG. TITLE Existing and Proposed Side Elevation		
DATE: Aug 2022	SCALE: 1:100	A4	DRNG. NO. 22.16.03	REV. PURPOSE Planning