




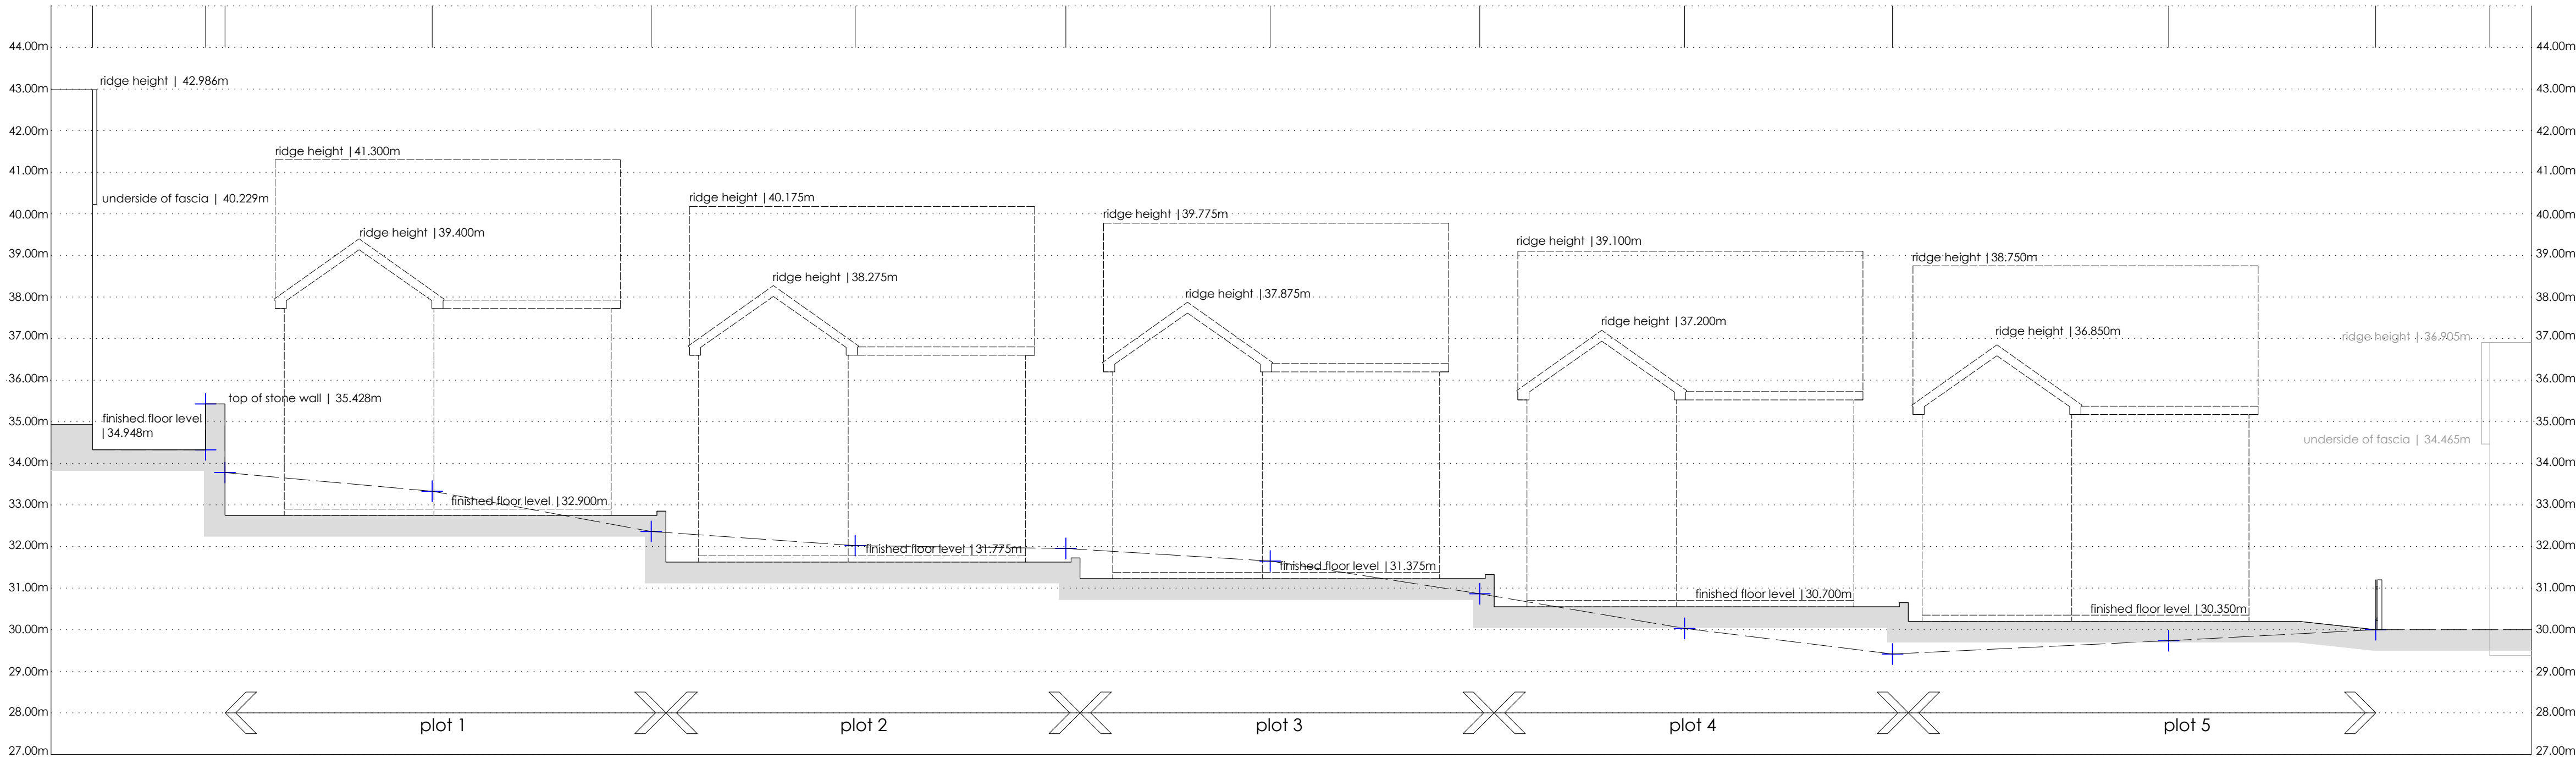


proposed topographical section a-a plots 1-5

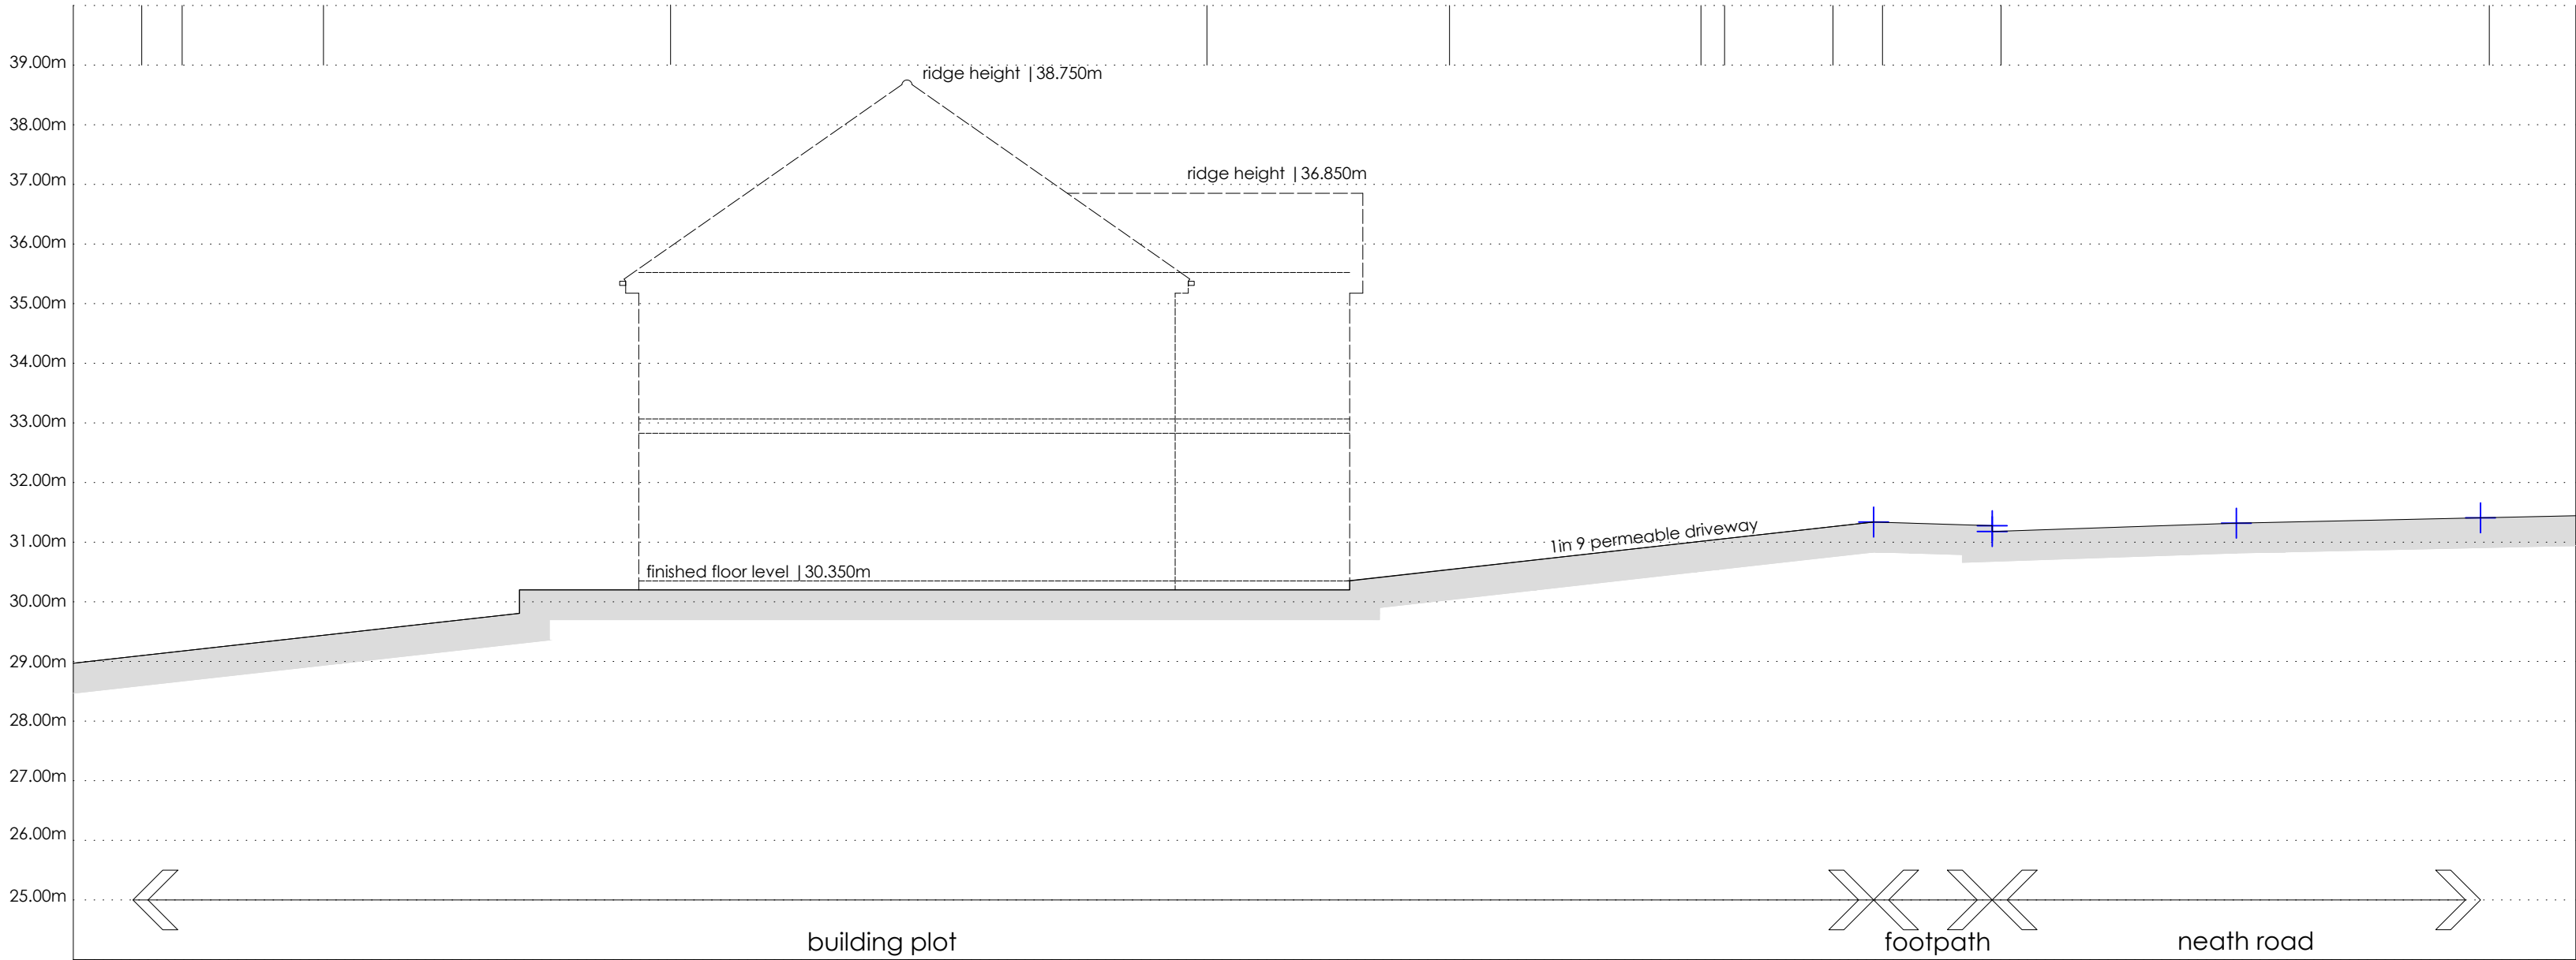

proposed topographical section f-f plot 5

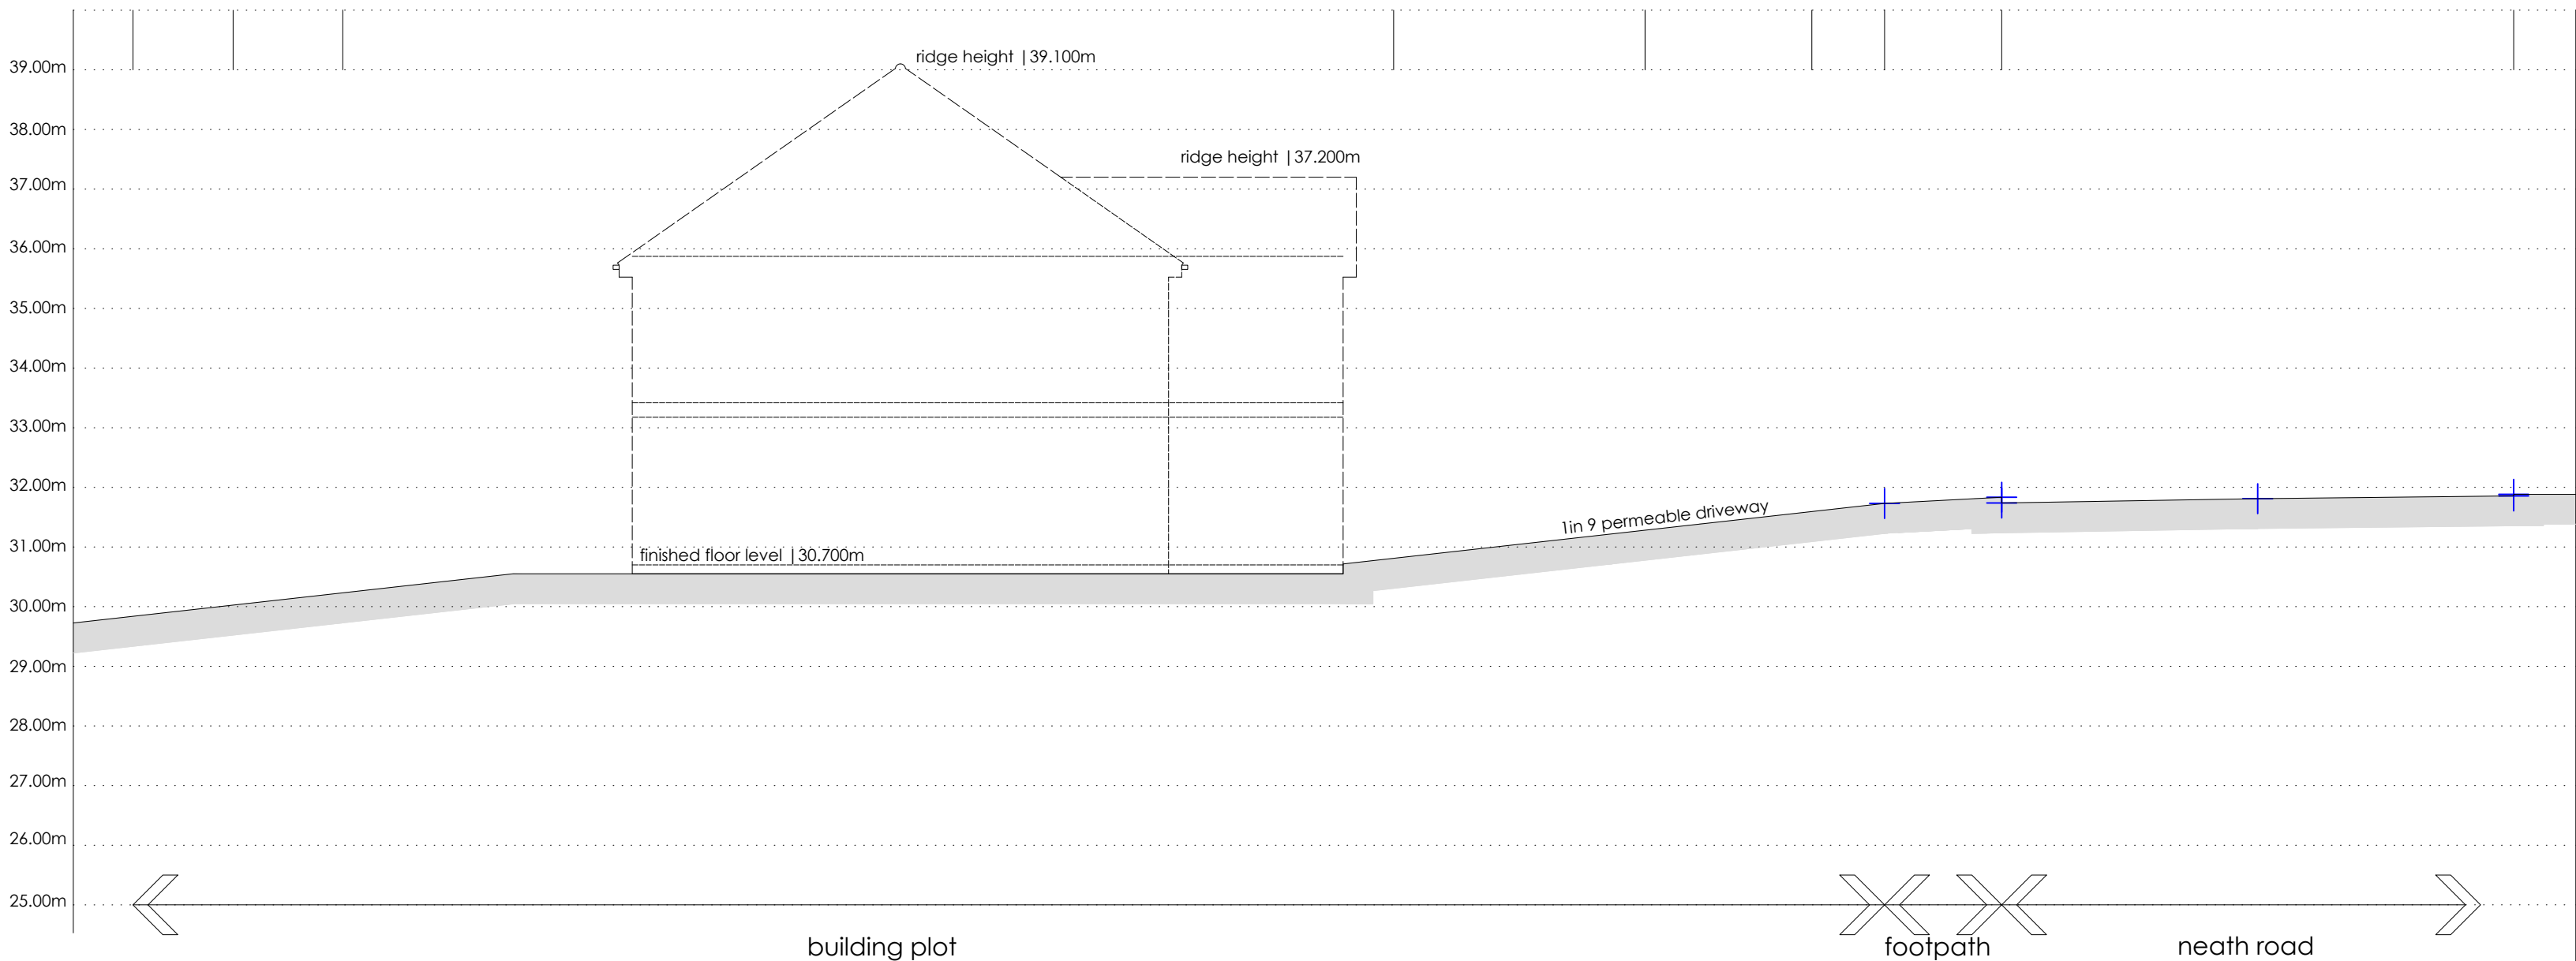

proposed topographical section e-e plot 4

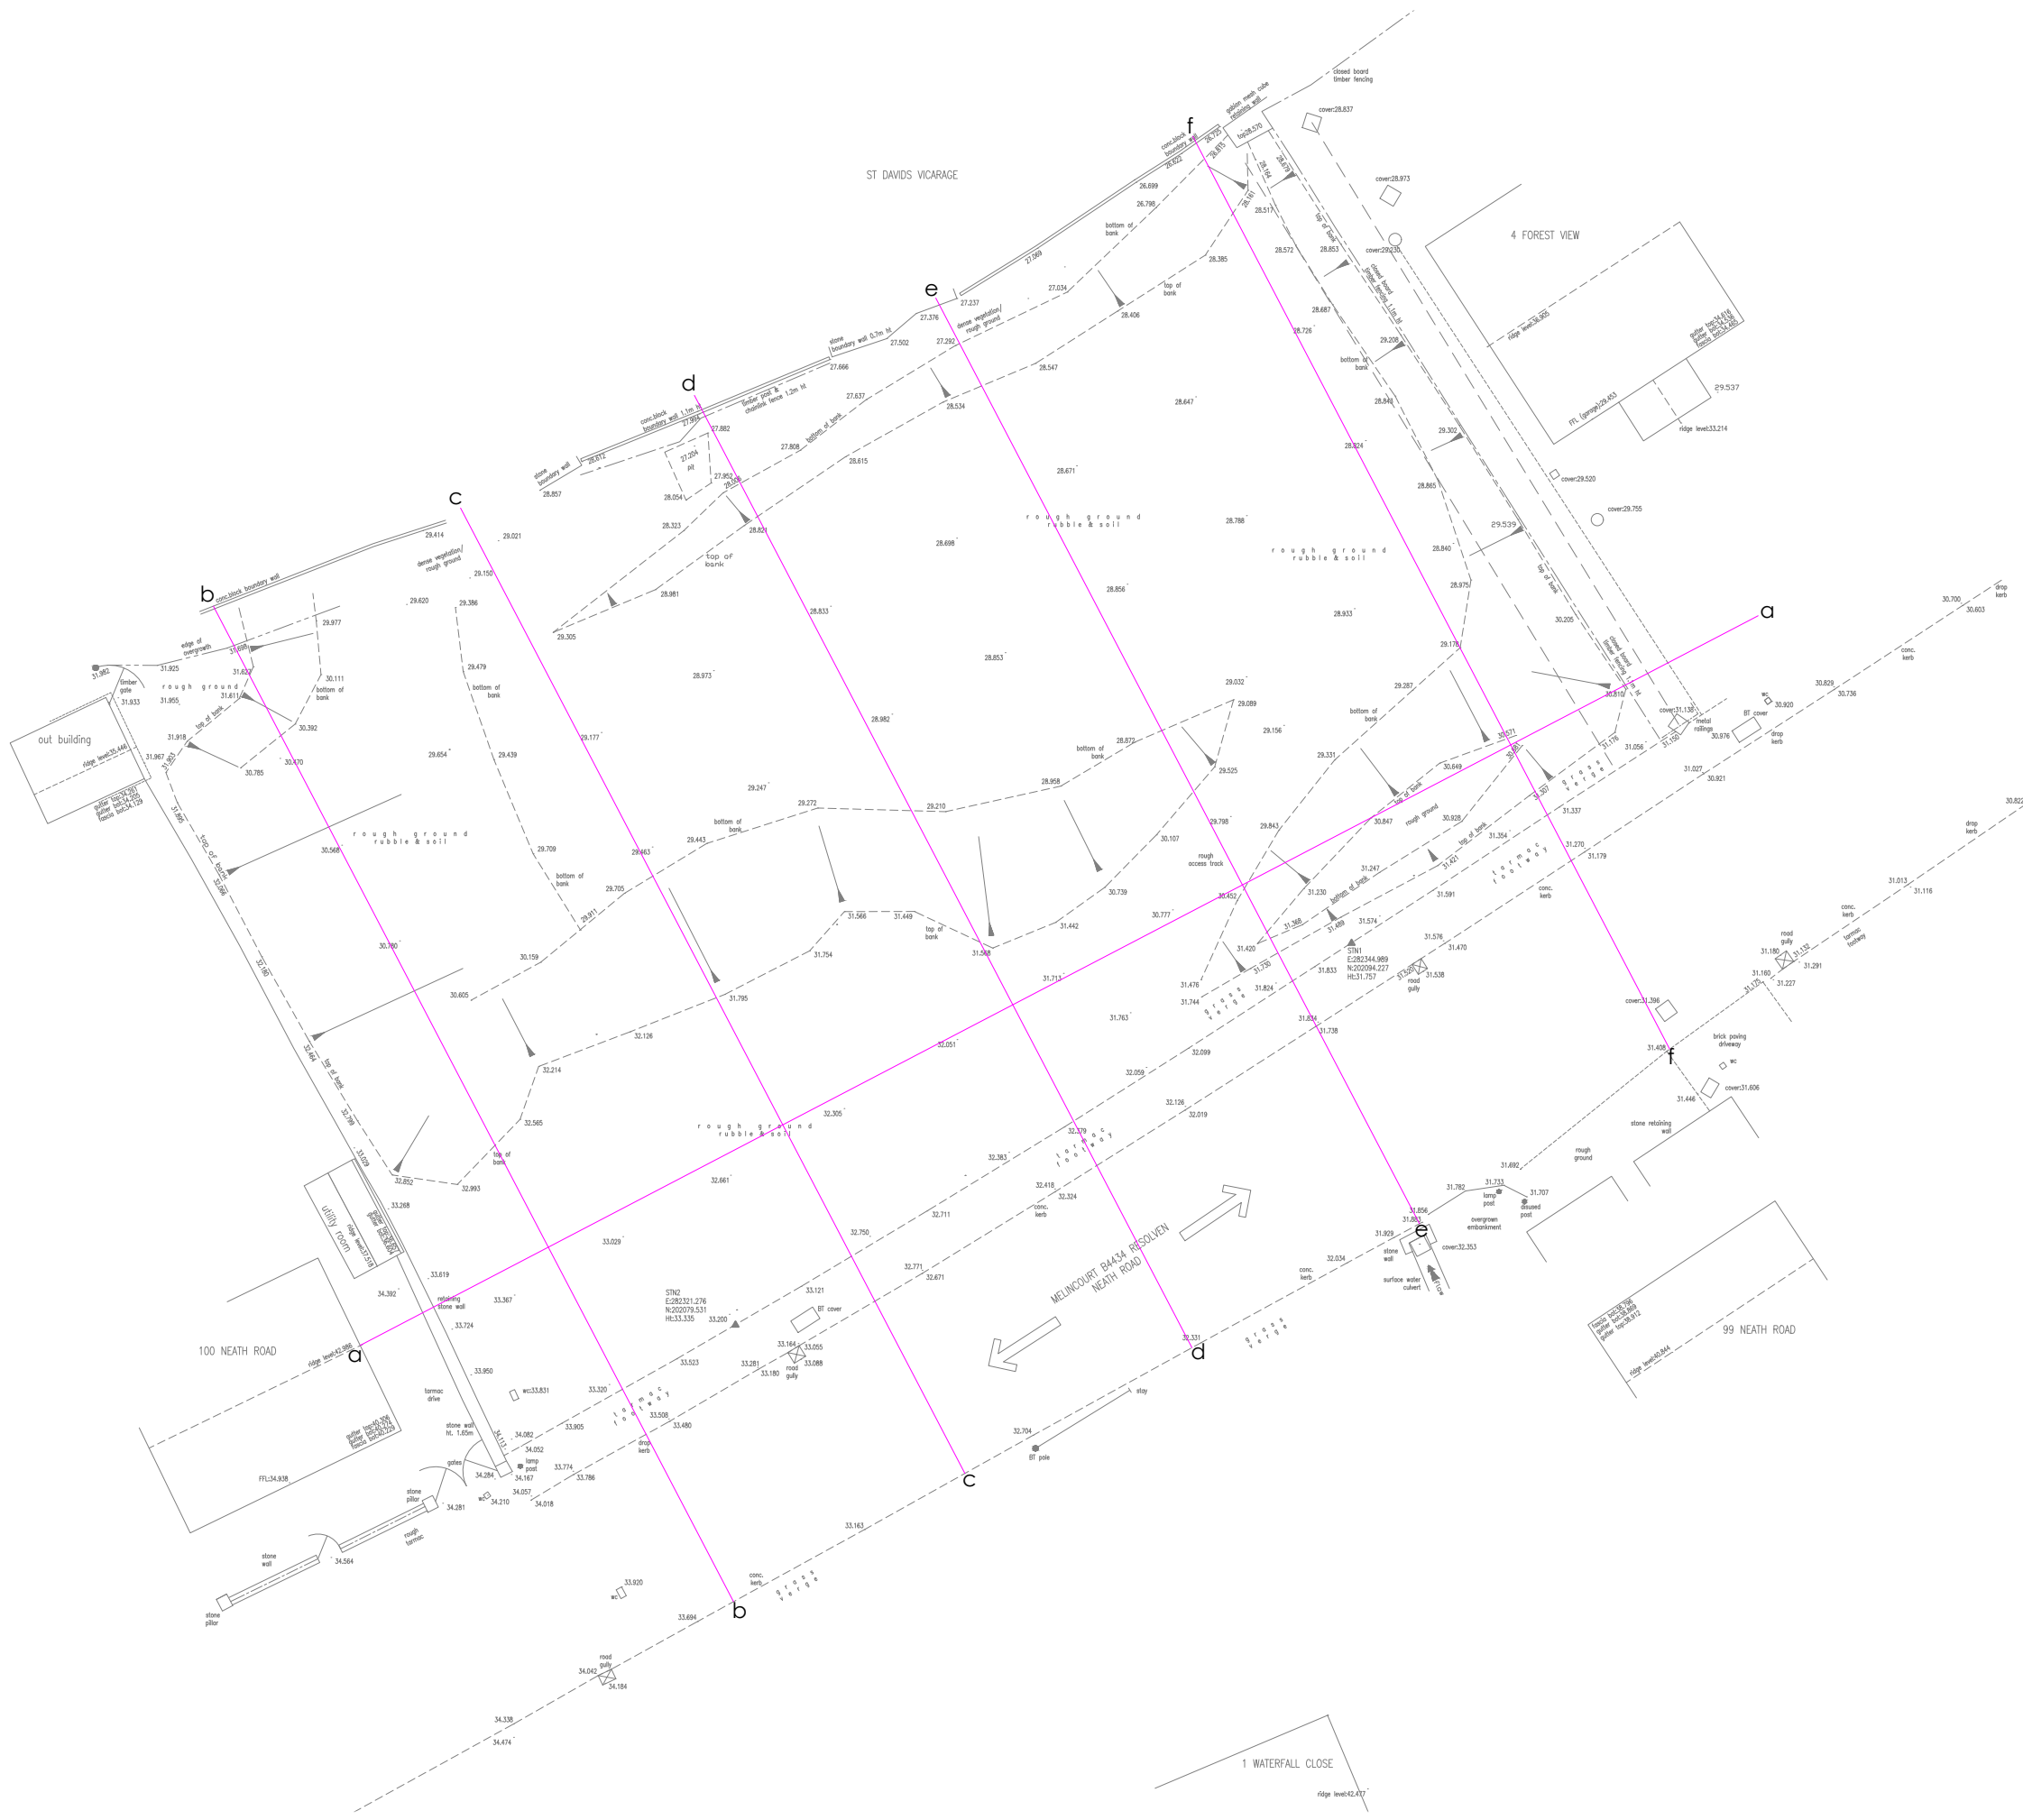

revision	
a	ridge heights and finished floor levels amended at the request of ipa_11.07.22
b	
c	
d	
e	
f	
g	

project	drawing	date
LAND @ NEATH ROAD, RESOLVEN	PROPOSED SITE SECTIONS	MARCH 2022
client	drawing no.	scale
CRYNANT PLANT & CONSTRUCTION LTD	21.251.07a	1 100 @ A1
www.ipanarchitecture.co.uk	hello@ipanarchitecture.co.uk	07765 660189