




Superseded

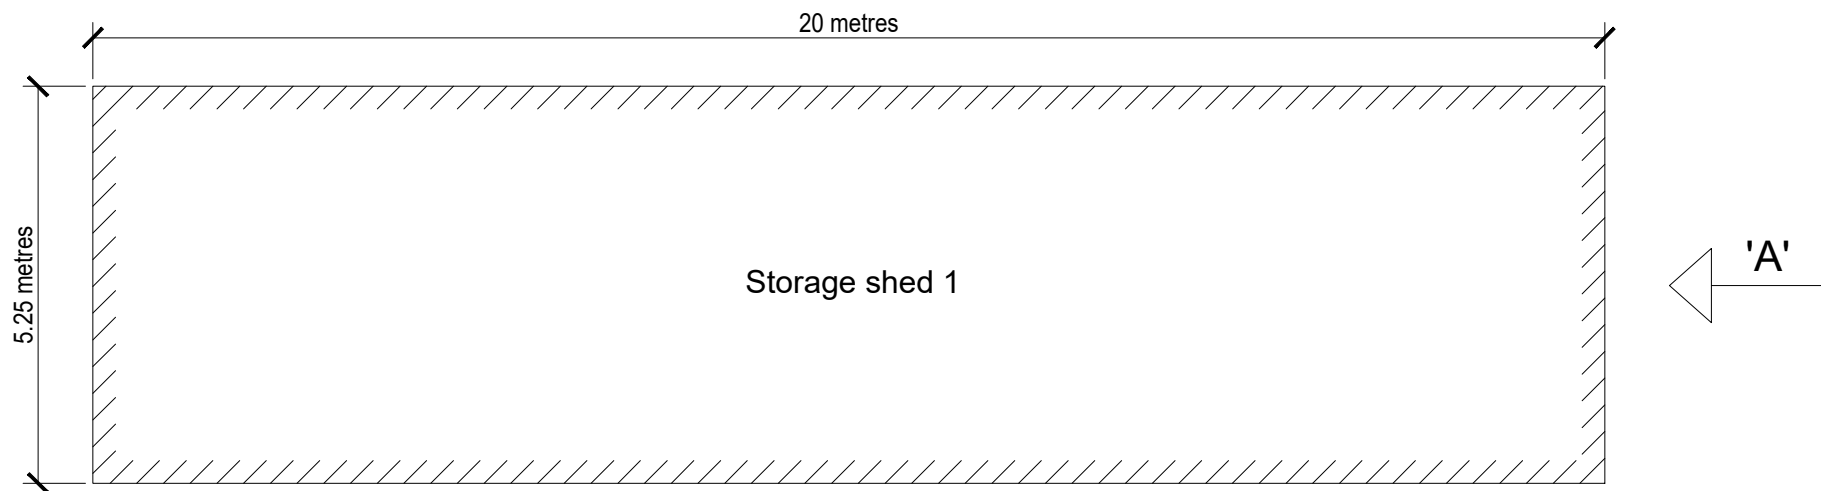


Plan
Scale 1:100

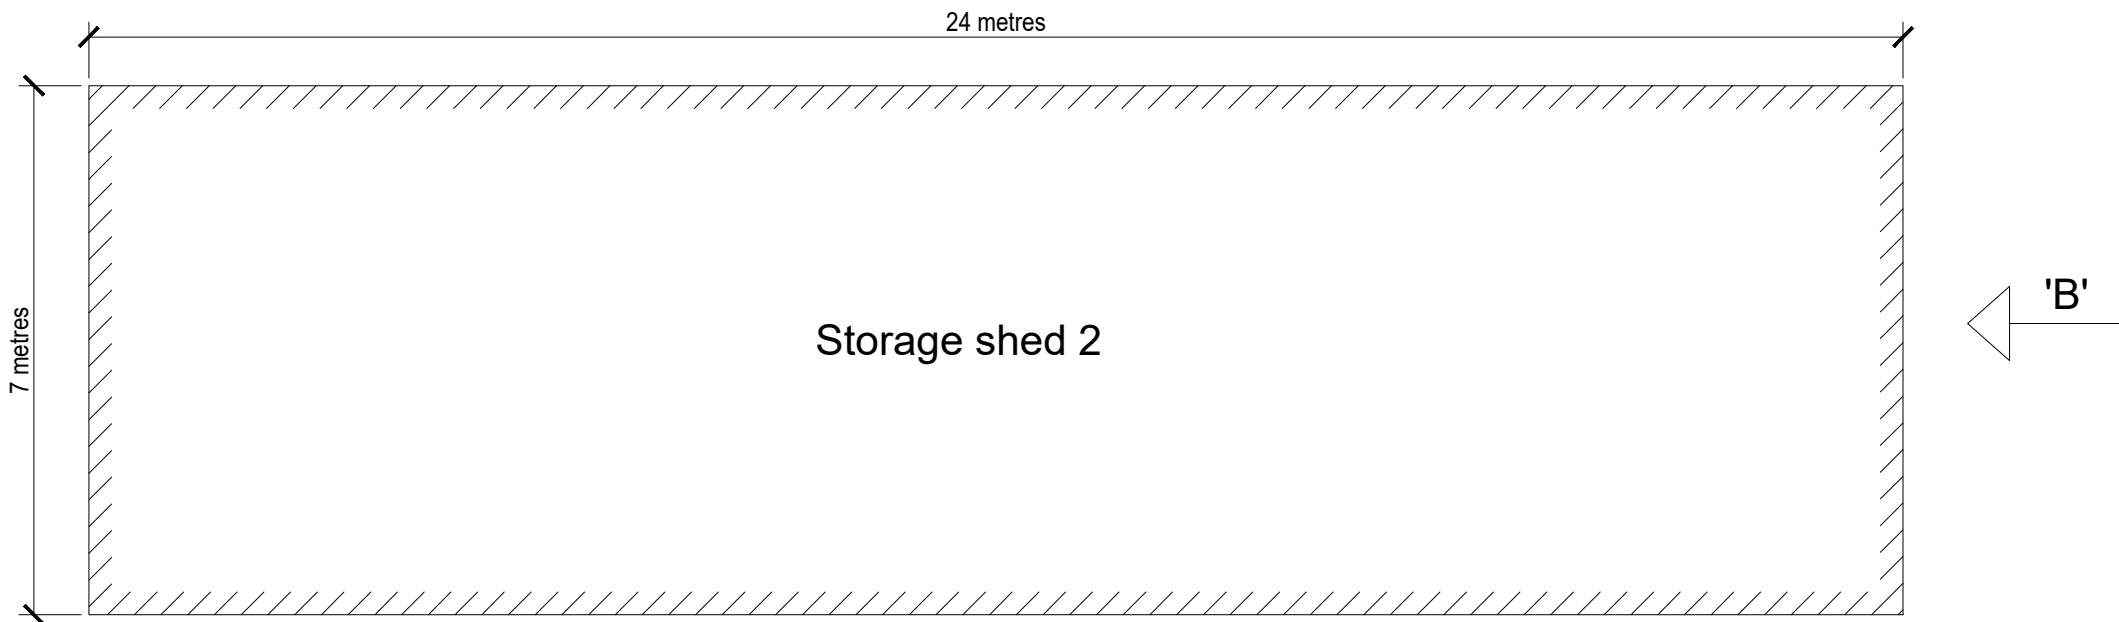


Plan
Scale 1:100

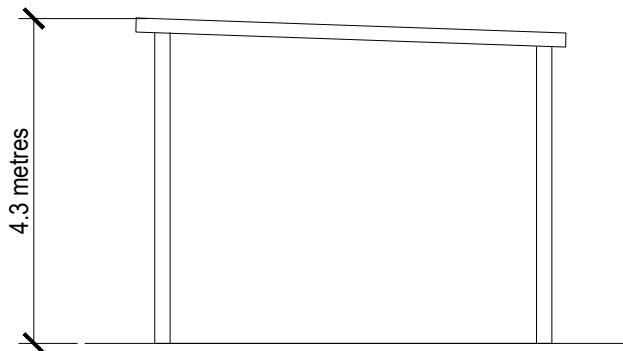

Elevation on 'A'
Scale 1:100

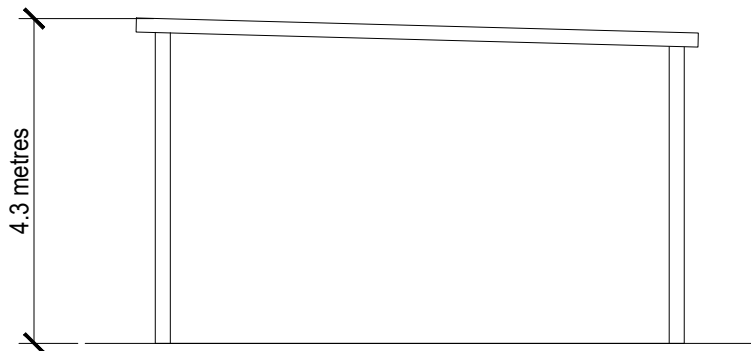

Elevation on 'B'
Scale 1:100

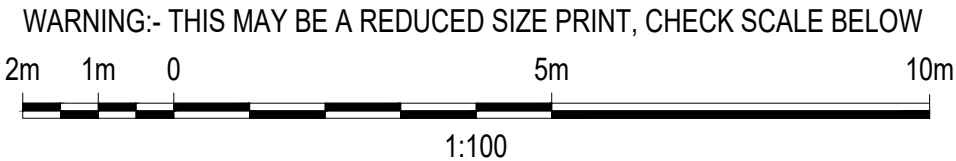

Notes :

All dimensions are to be site checked and confirmed prior to order and manufacture of components and prior to the commencement of works on site.

Material, workmanship & construction are to conform with current British Standards, Codes of Practice, Agreement Certificates & Manufacturers recommended specifications and are to fully comply with the Building Regulation, related approved documents and legislation.

All services are to be installed in accordance with statutory authority regulations and by-laws.

SAFETY :

All builder practices are to comply with :

- * The Health & Safety at Work Act (1974)
- * The Management of Health and Safety at Work (1999)
- * The Construction (Health & Safety Welfare) regs. (1996)
- * The Construction (Lifting Operations) regs. (1961)
- * The Construction (Head Protection) regs. (1989)
- * The Construction (Design & Management) regs. (2007)
- * COSSH regs
- * PUWER regs
- * PPE regs
- * Manual Handling regs

Go to www.hse.gov.uk for further information.

01	First Issue	Aug'22
REV	DESCRIPTION	DATE
Client Mr C. Mylan		
Title Storage shed details		
Scheme Retrospective change of use from former bus depot to landscaping business (including the construction of two storage sheds) on land to the rear of No. 142 Cilmaengwyn Road, Ynysmeudw, SA8 4QN		
Scale (A3) As shown	Drawing No. CM-004	Issue 01