




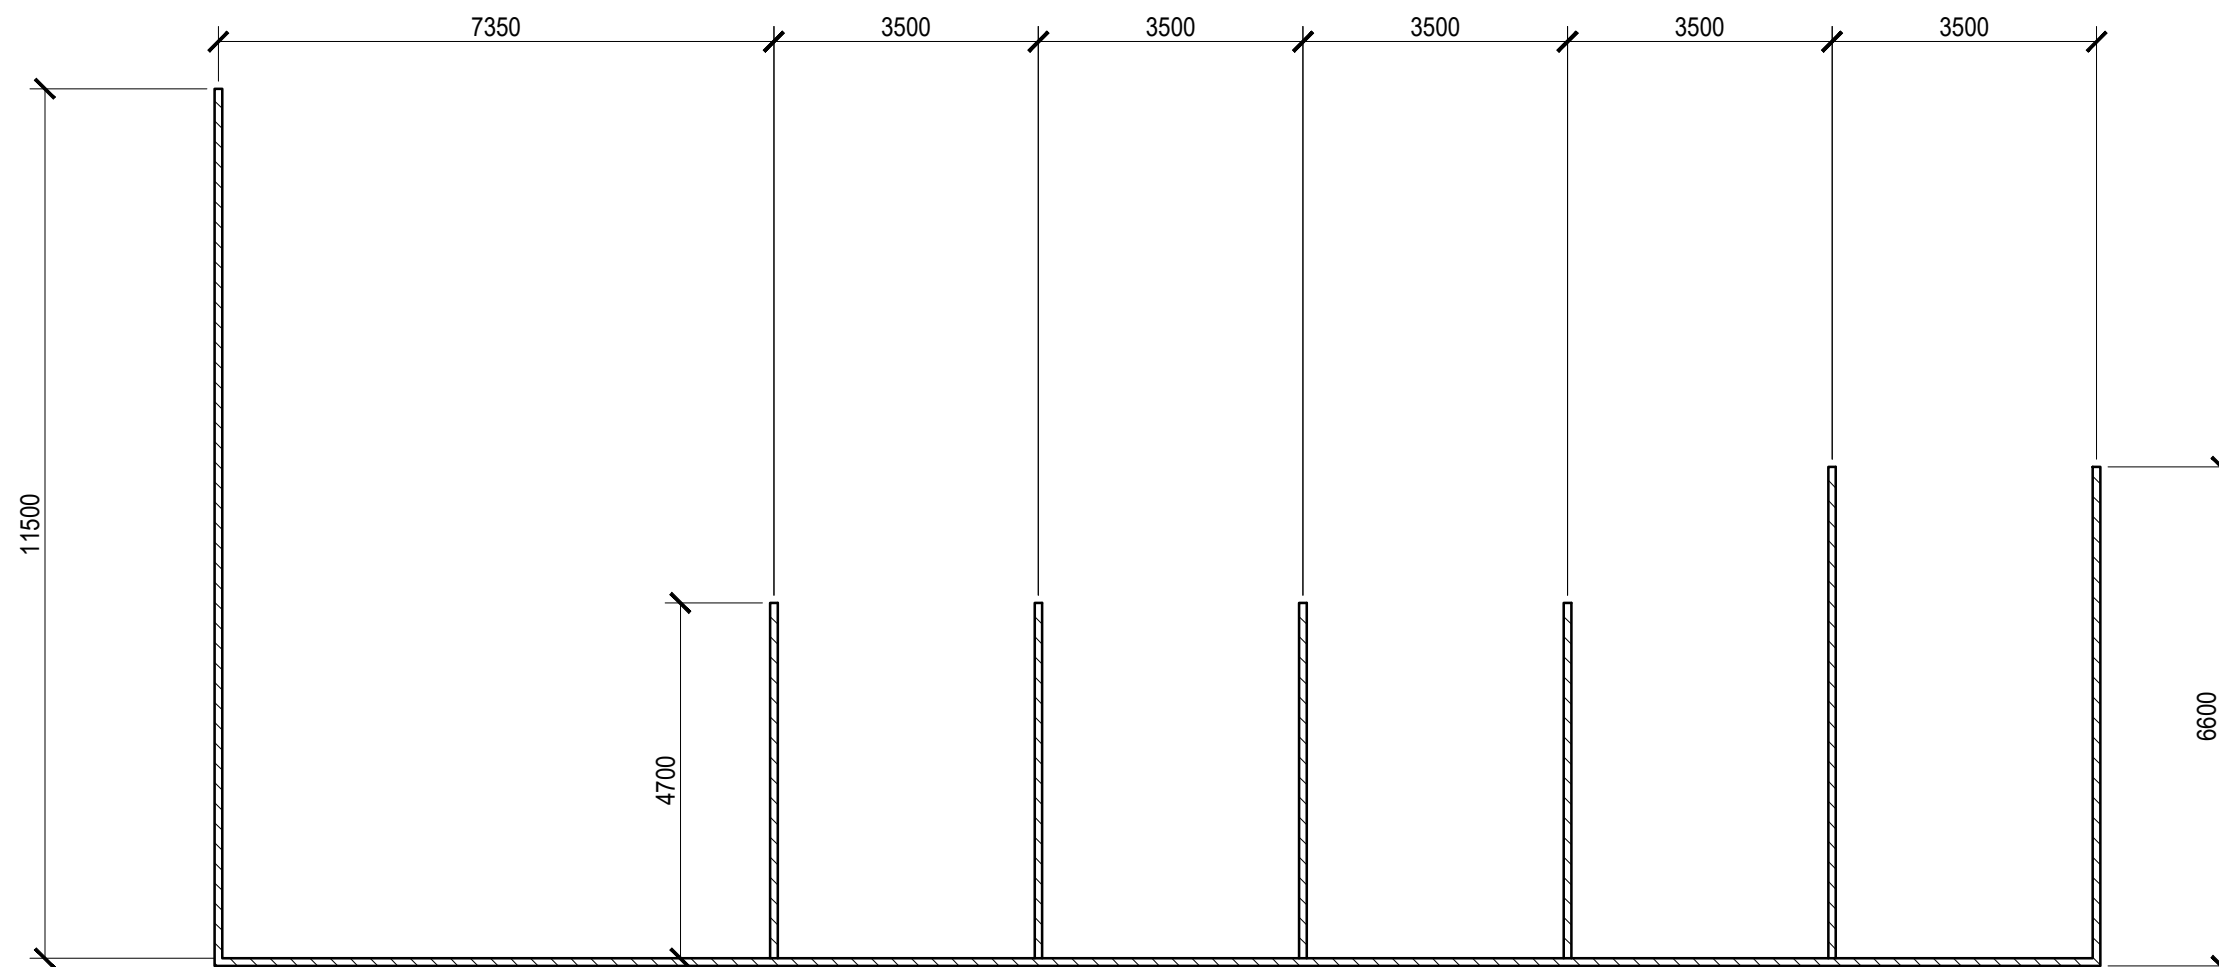

Loading bays plan
Scale 1:100

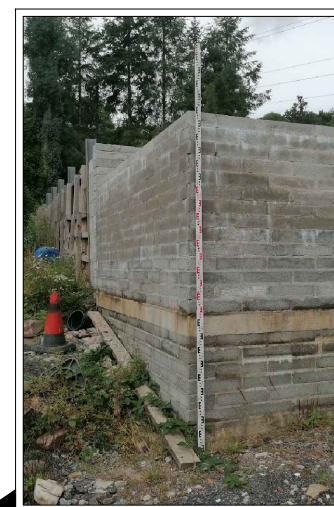

Photograph showing
height to be 3.6m at
lowest point

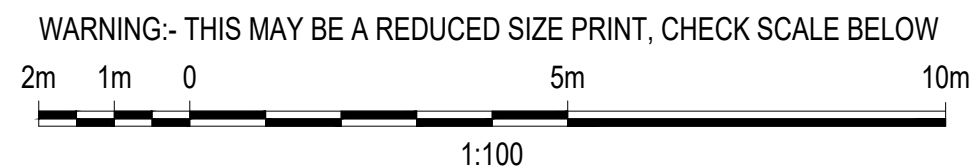

01	First issue	Aug'22
REV	DESCRIPTION	DATE

Client	Mr C. Mylan
--------	-------------

Title	Loading bay details
-------	---------------------

Scheme	Retrospective change of use from former bus depot to landscaping business (including the construction of two storage sheds) on land to the rear of No. 142 Cilmaengwyn Road, Ynysmeudw, SA8 4QN
--------	---

Scale (A3)	Drawing No.	Issue
As shown	CM-005	01