



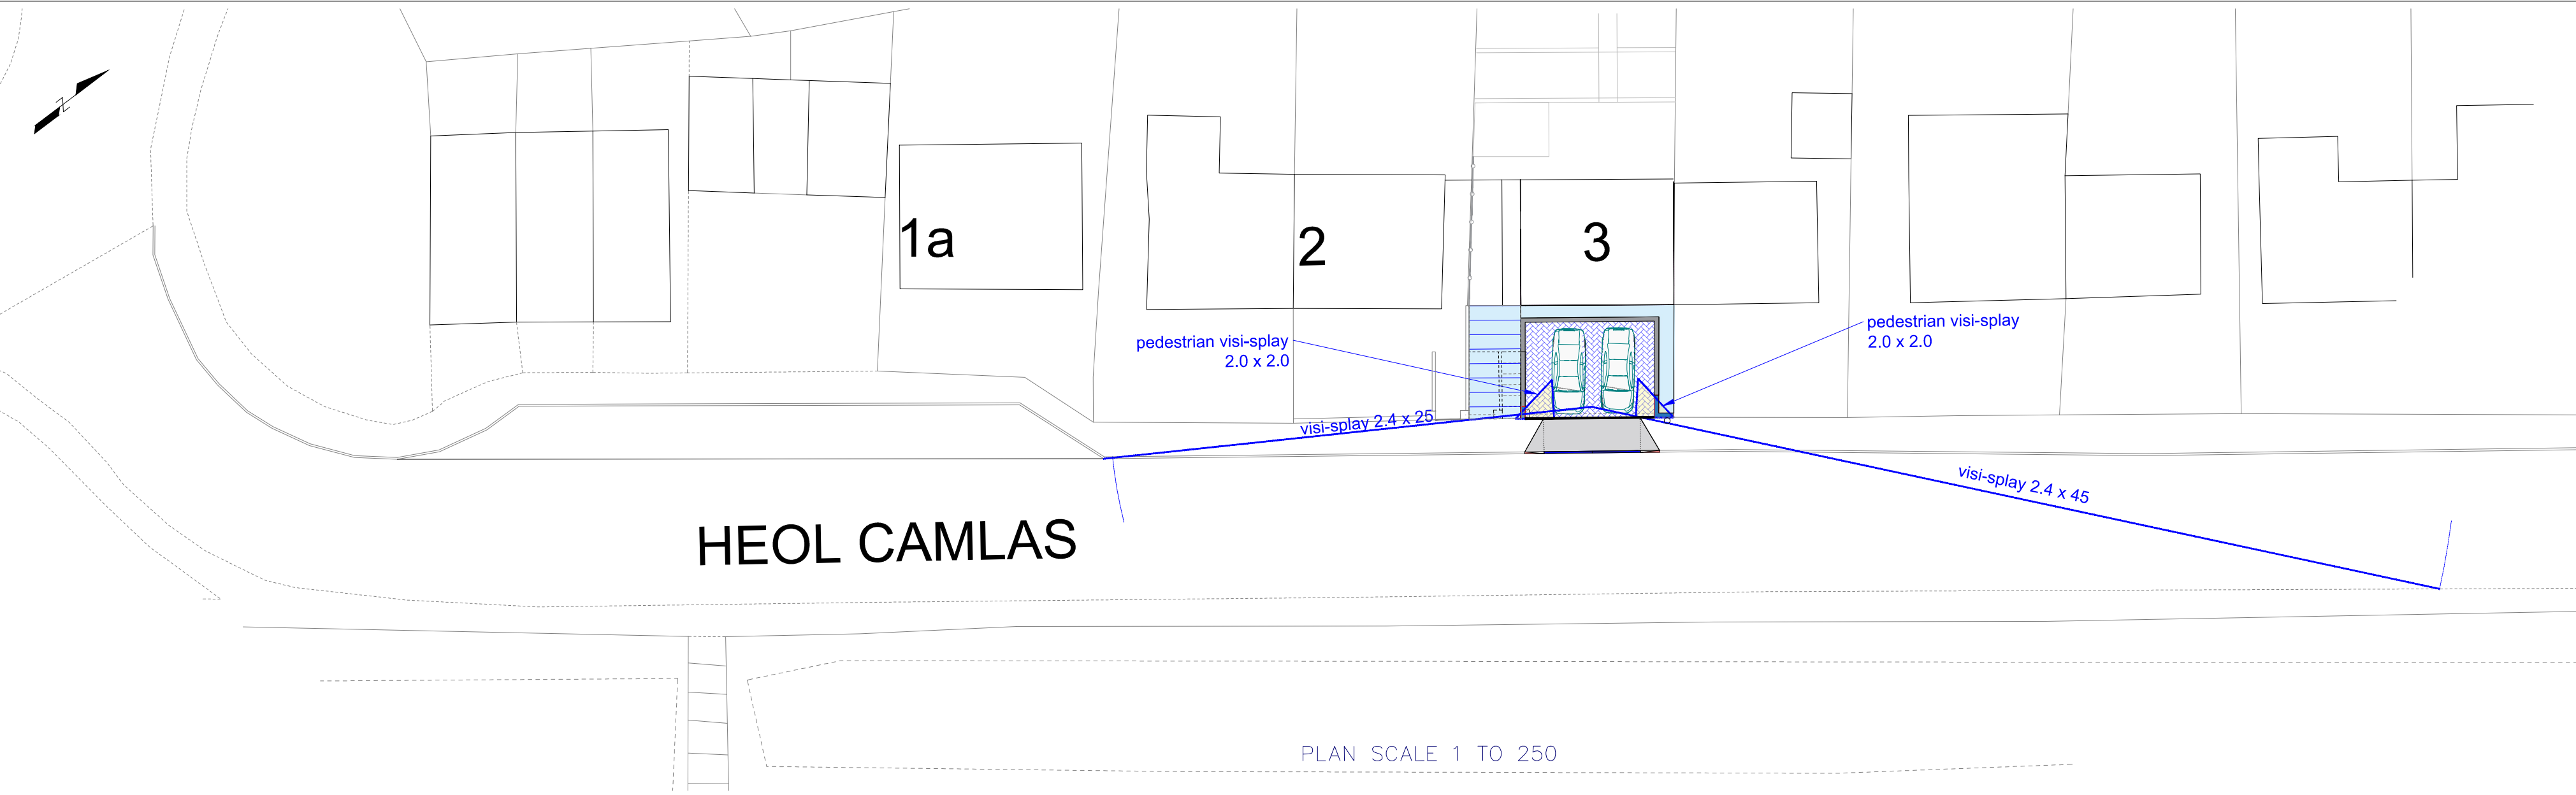


PLAN SCALE 1 TO 250



LOCATION PLAN SCALE 1 TO 1250

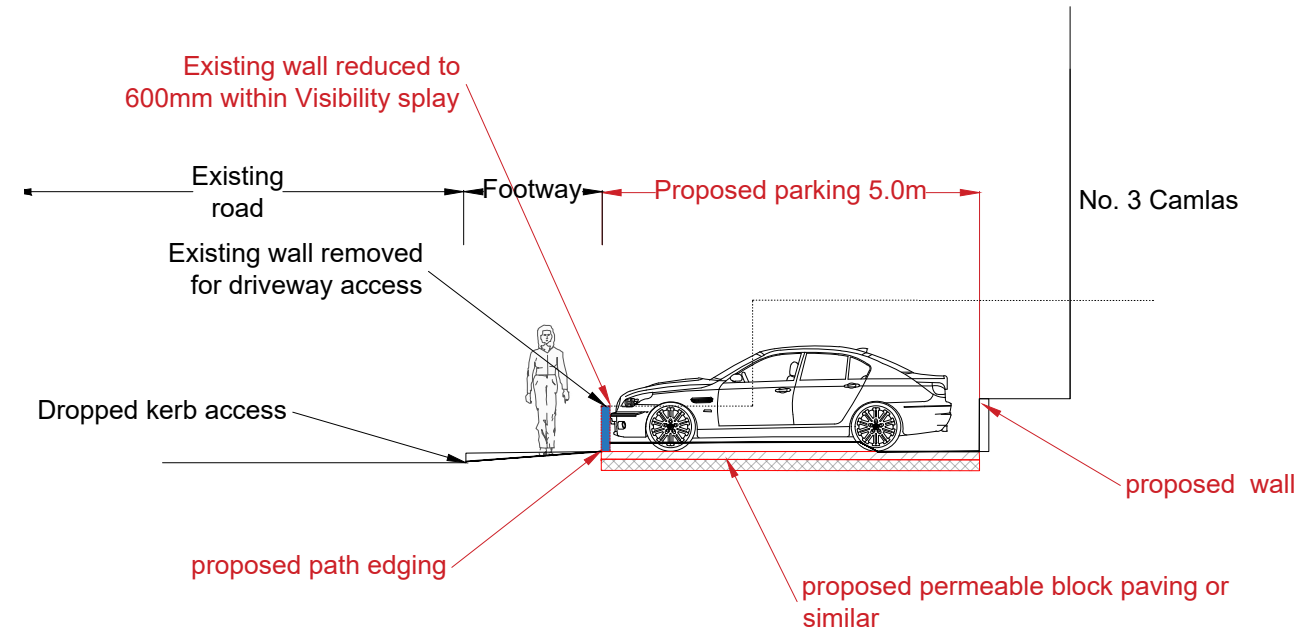

SECTION A-A

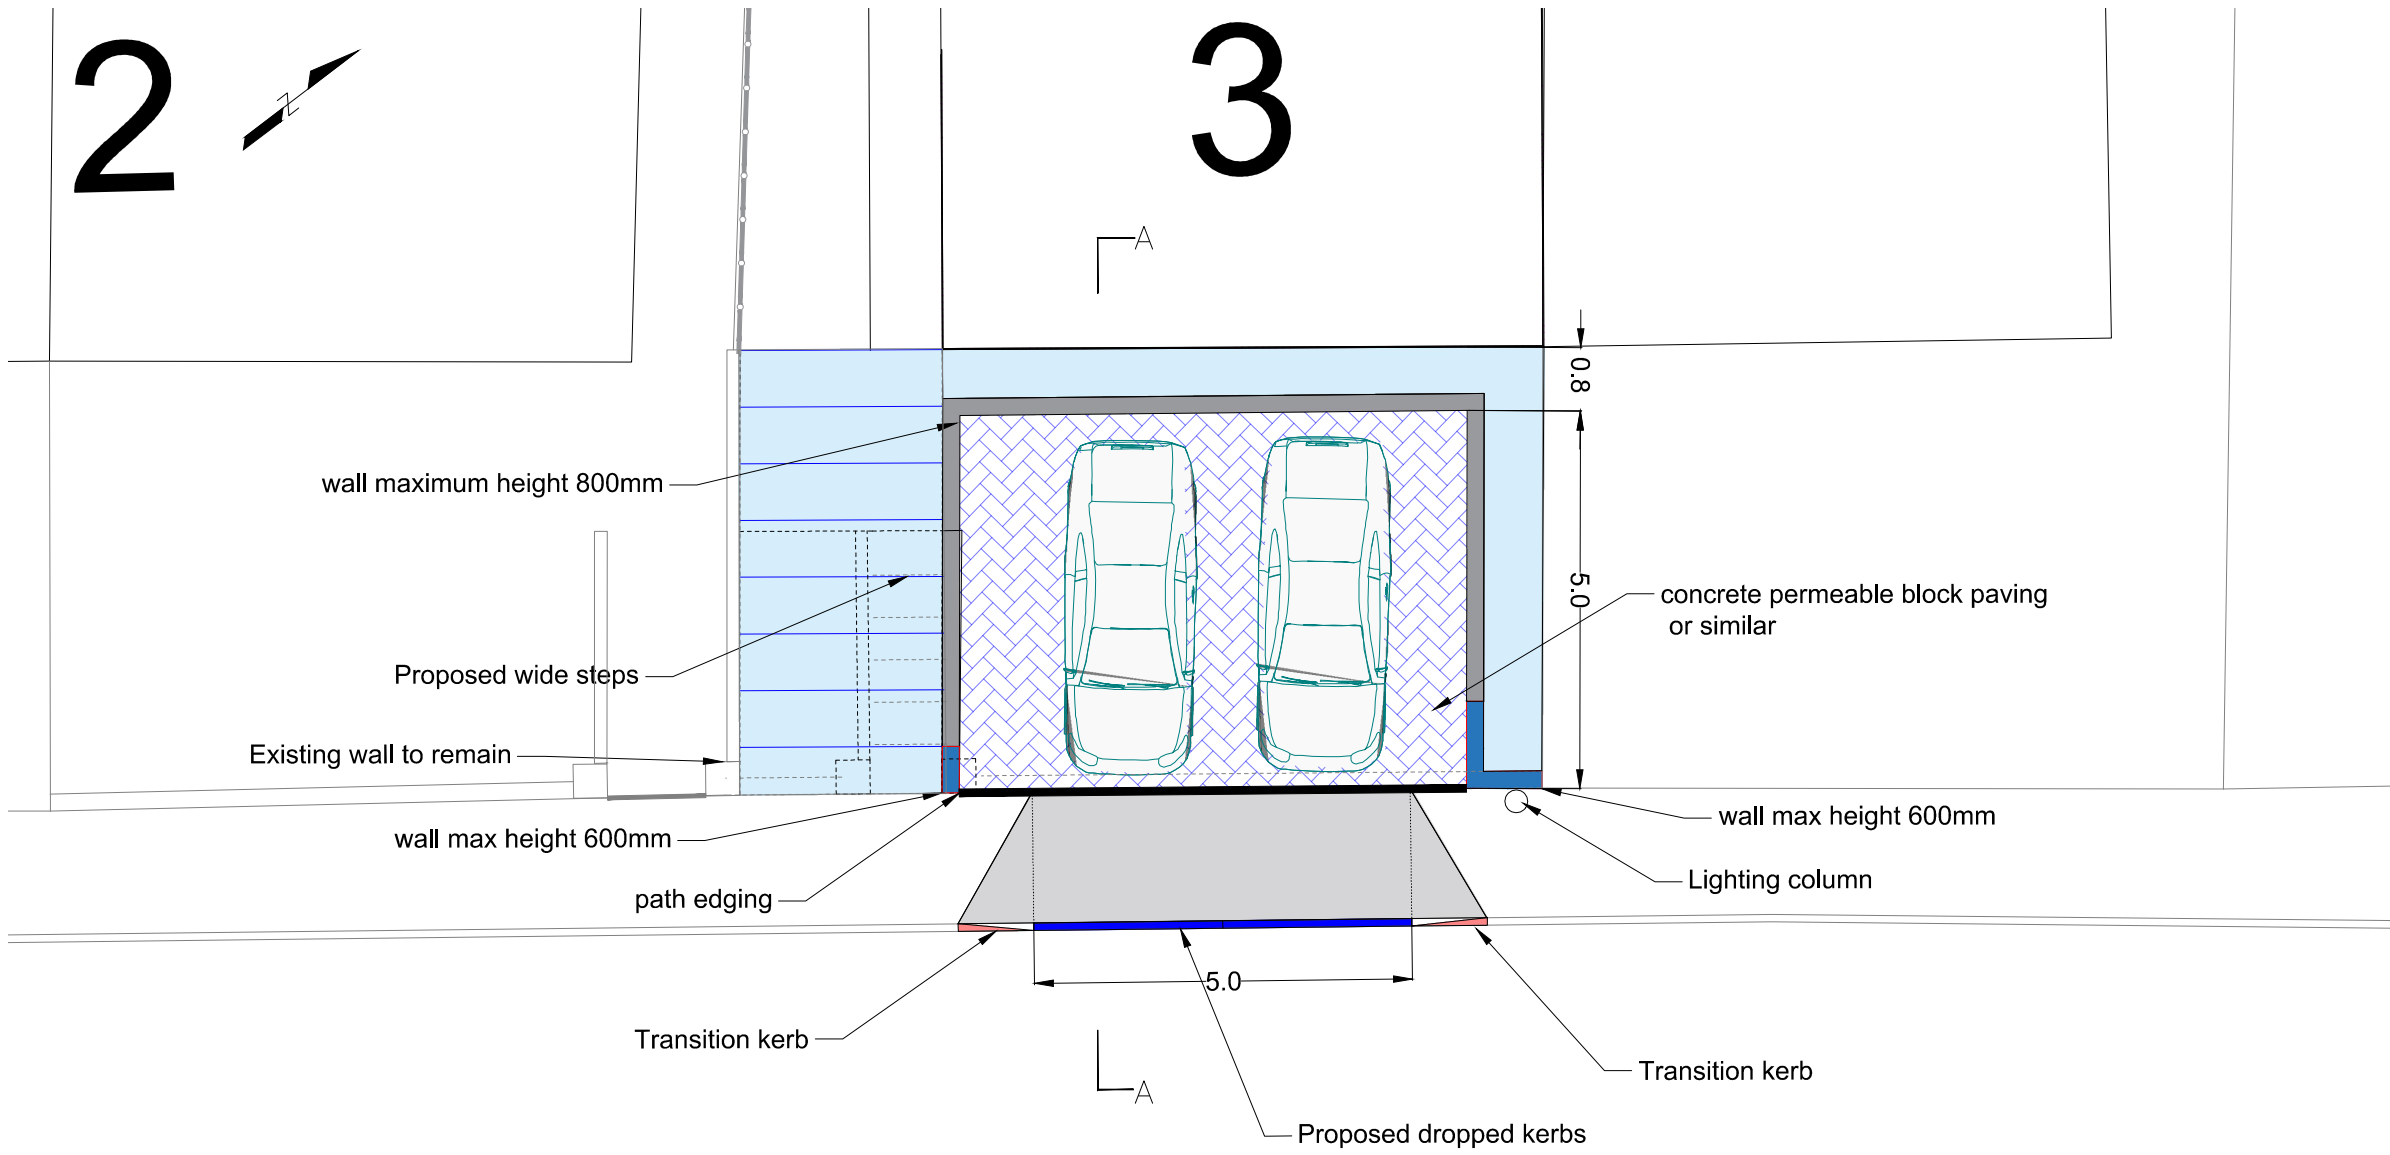


PLAN SCALE 1 TO 100

Proposed layout Key:



Proposed Vehicular crossover construction

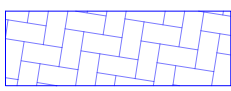

Proposed Permeable Concrete Block paving



Red line Boundary



Proposed Dropped kerb upstand 25mm




Proposed transition kerb



Path edging kerb



Proposed 600mm wall

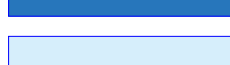

Proposed steps / footway

NO.	NOTES	BY	DATE
1	All dimensions in millimetres unless otherwise stated.		
2	Do not scale drawings. All dimensions to be checked on site by contractor.		
3	These drawings are for the purpose of Planning Application only.		
4	These are not Construction Drawings.		
5	This construction is to be checked and approved by the Council before any work is carried out.		

SHEET TITLE:
PROPOSED DRIVEWAY PLAN P01

PROJECT DESCRIPTION:
3 HEOL CAMLAS, CWMAFON
PORT TALBOT

DATE:
AUGUST
2022

SCALE:
as shown

SHEET:
A-2