


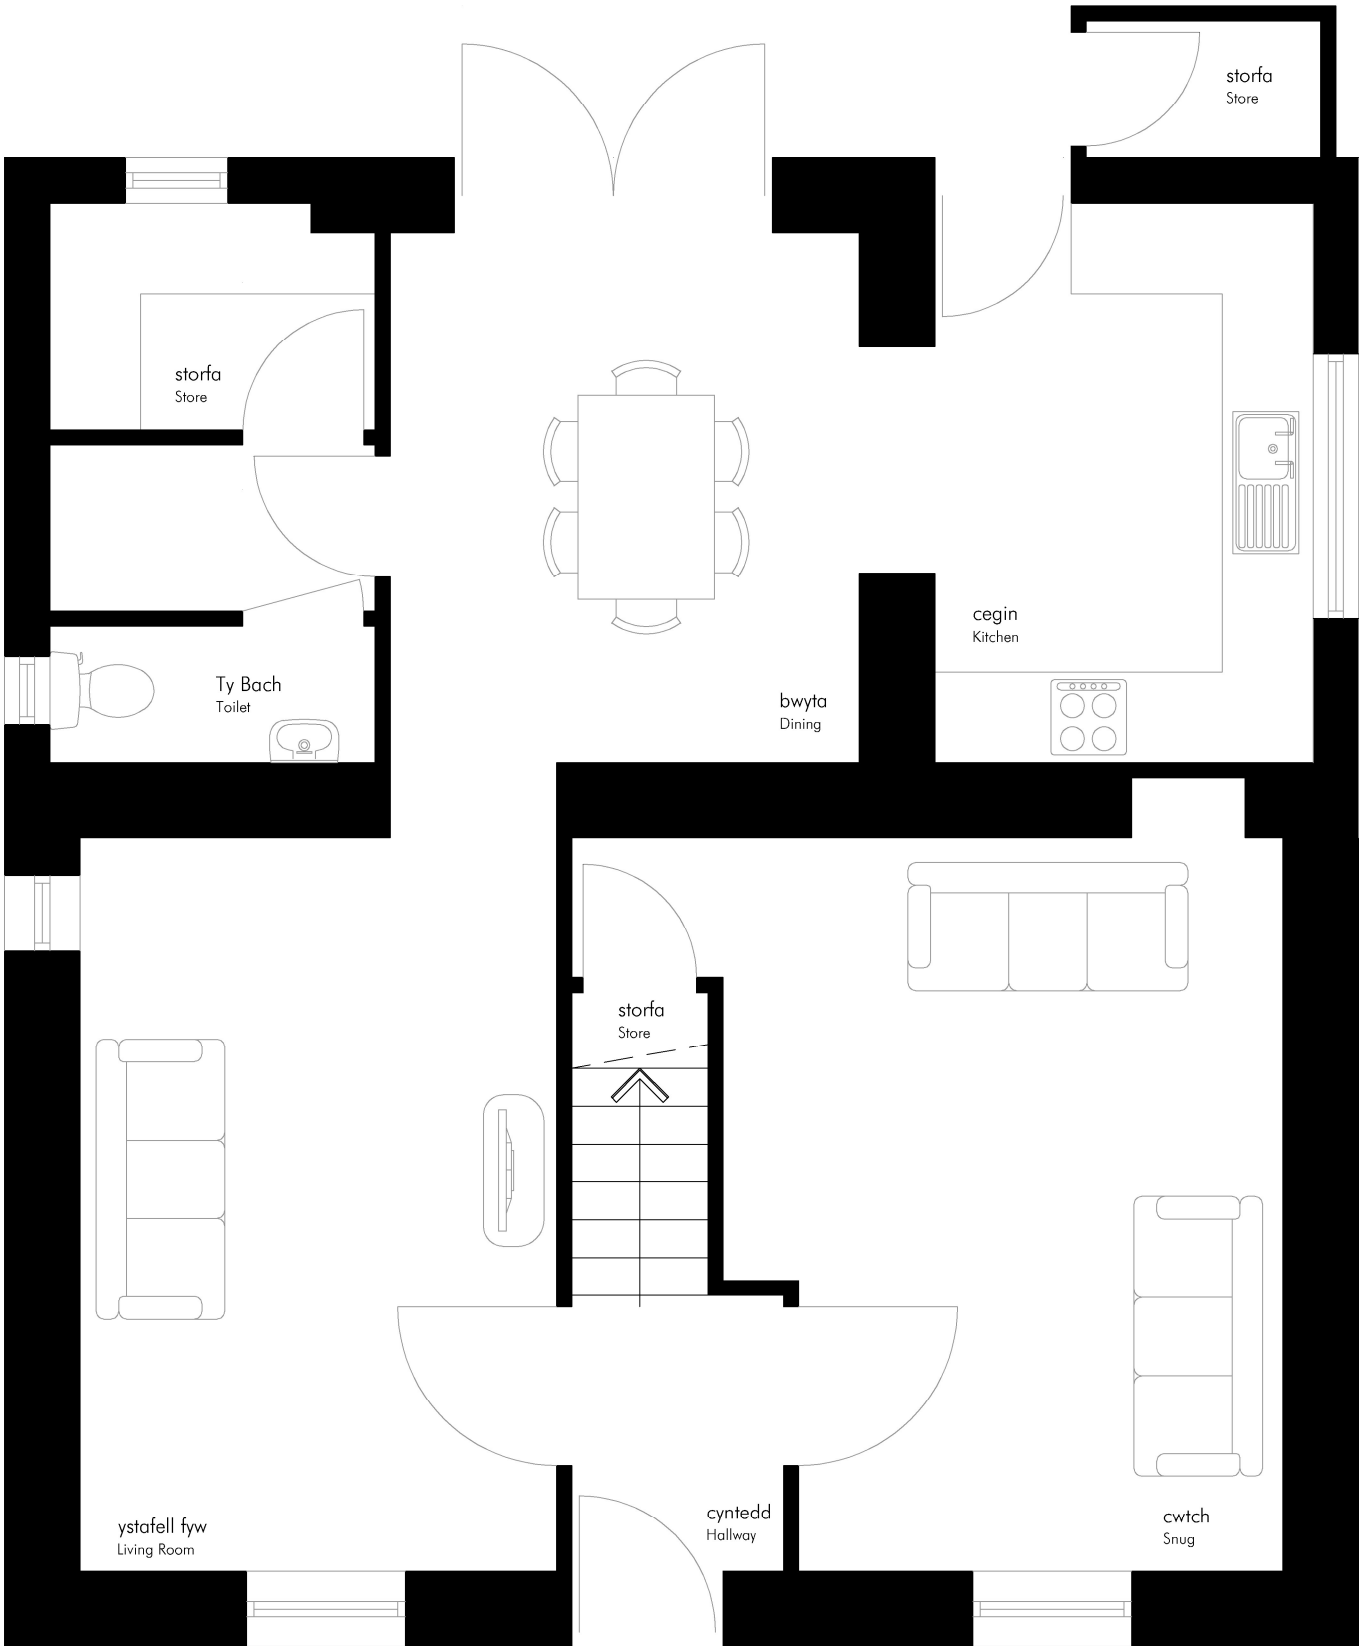

1:50
SCALE BAR 0 0.5 1 2m

THIS DRAWING IS SUBJECT TO COPYRIGHT AND SHOULD NOT BE COPIED, ALTERED OR REPRODUCED IN ANY FORM OR PASSED TO A THIRD PARTY WITHOUT THEIR CONSENT. SURVEY UNDERTAKEN BY THIRD PARTY - NO LIABILITY SHITS WITH THE DESIGNER AND DIMENSIONS MUST BE CHECKED AND VERIFIED ON SITE. ANY DISCREPANCIES SHOULD BE REPORTED TO THE DESIGNER. THIS DRAWING MUST NOT BE SCALED AND SHOULD BE READ IN CONJUNCTION WITH ALL OTHER CONSULTANT'S DRAWINGS. IF IN DOUBT ASK FOR CONFIRMATION.

amlwg architecture

project:	extension	at:	71 pen yr alltwn	1:50	USE:
drawing:	exist. ground floor plan		SA8 3EA	A3	planning
ref:	040_101_#	date:	04-05-2022		

