


[illegible]

PURPOSE OF ISSUITABILITY DESCRIPTION	STATUS	CODE
www.ccs-solutions.co.uk 		

PROJECT	168 Cimla Crescent, Neath
SHEET	Proposed Ground Floor

CLIENT	
Ms Danielle Evans	
Date	Scale (3A @)
01/04/2022	01:50
Project	REV
REBMIN GNINWARD	
CCS	A302
Check	
Client	

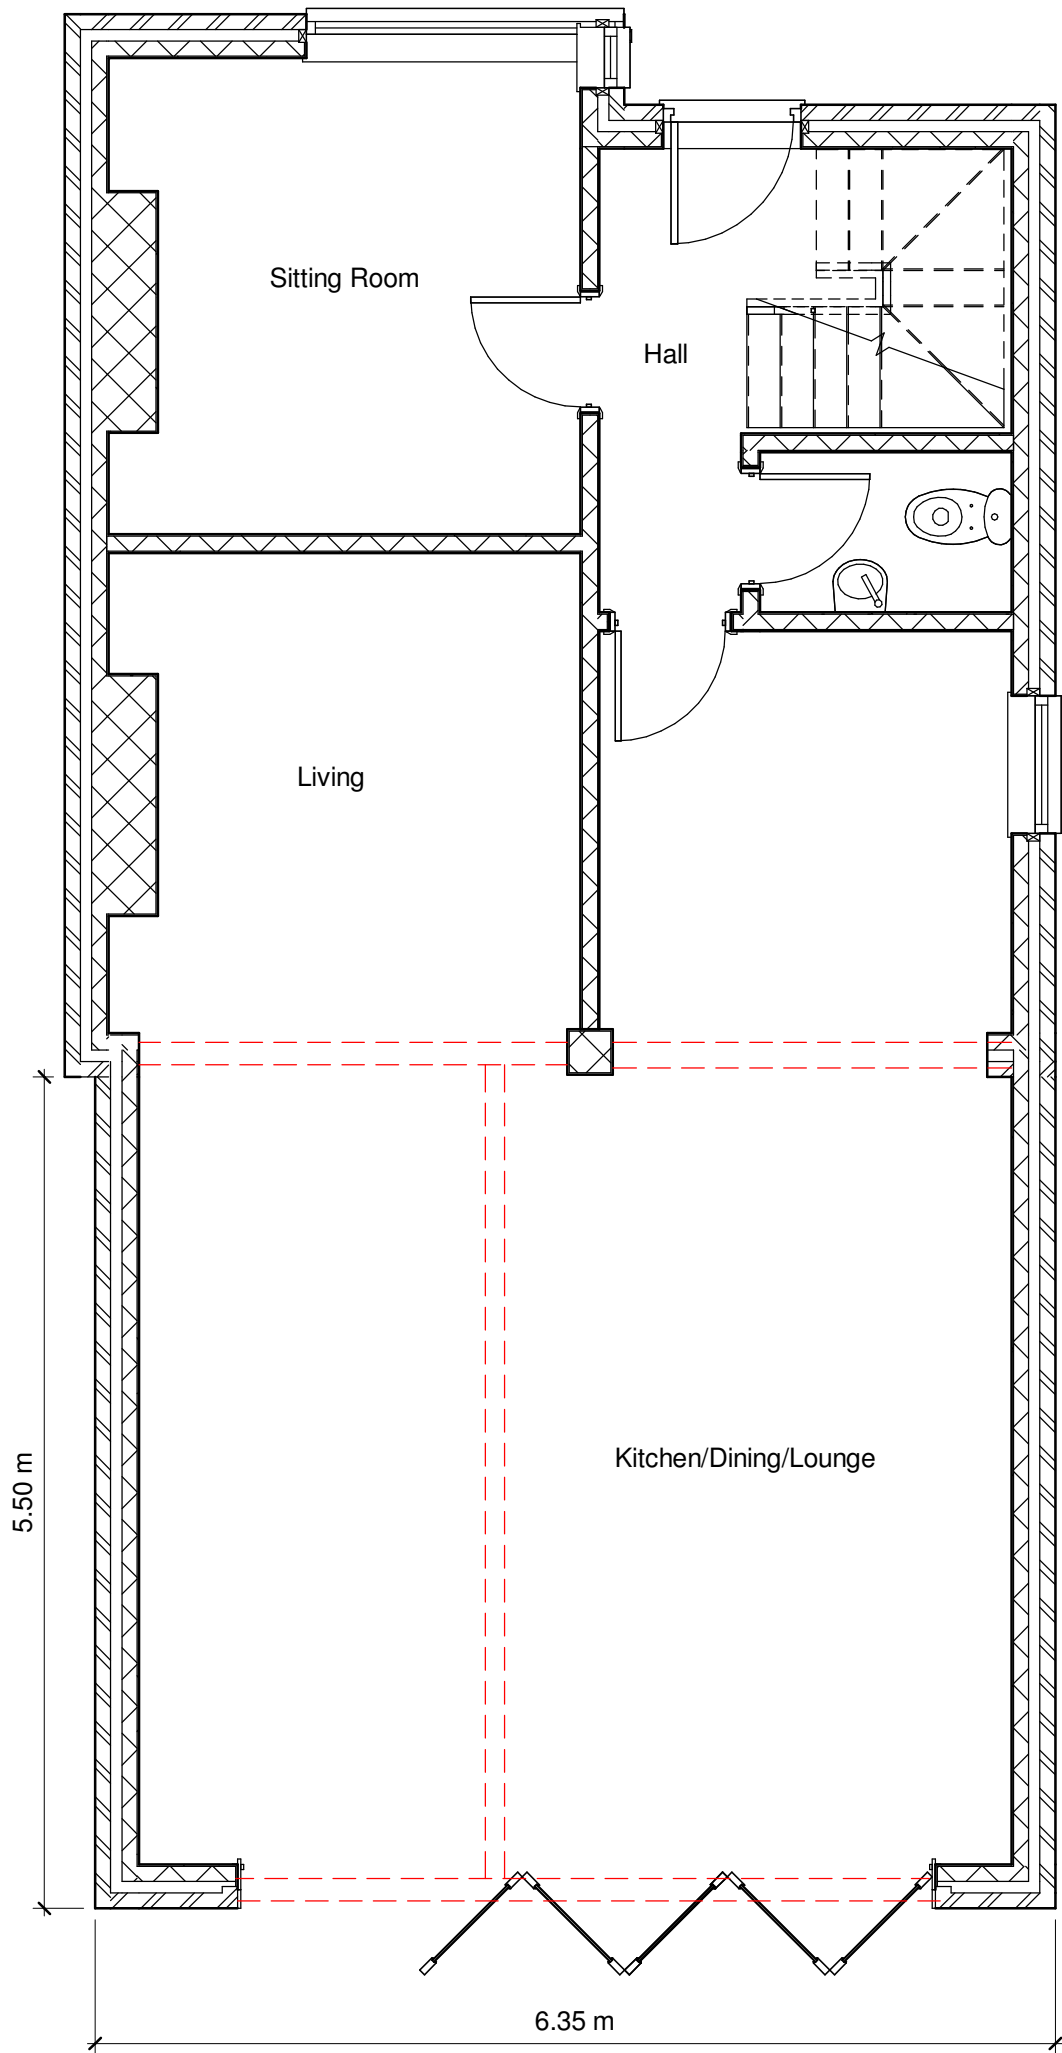

Proposed GF