


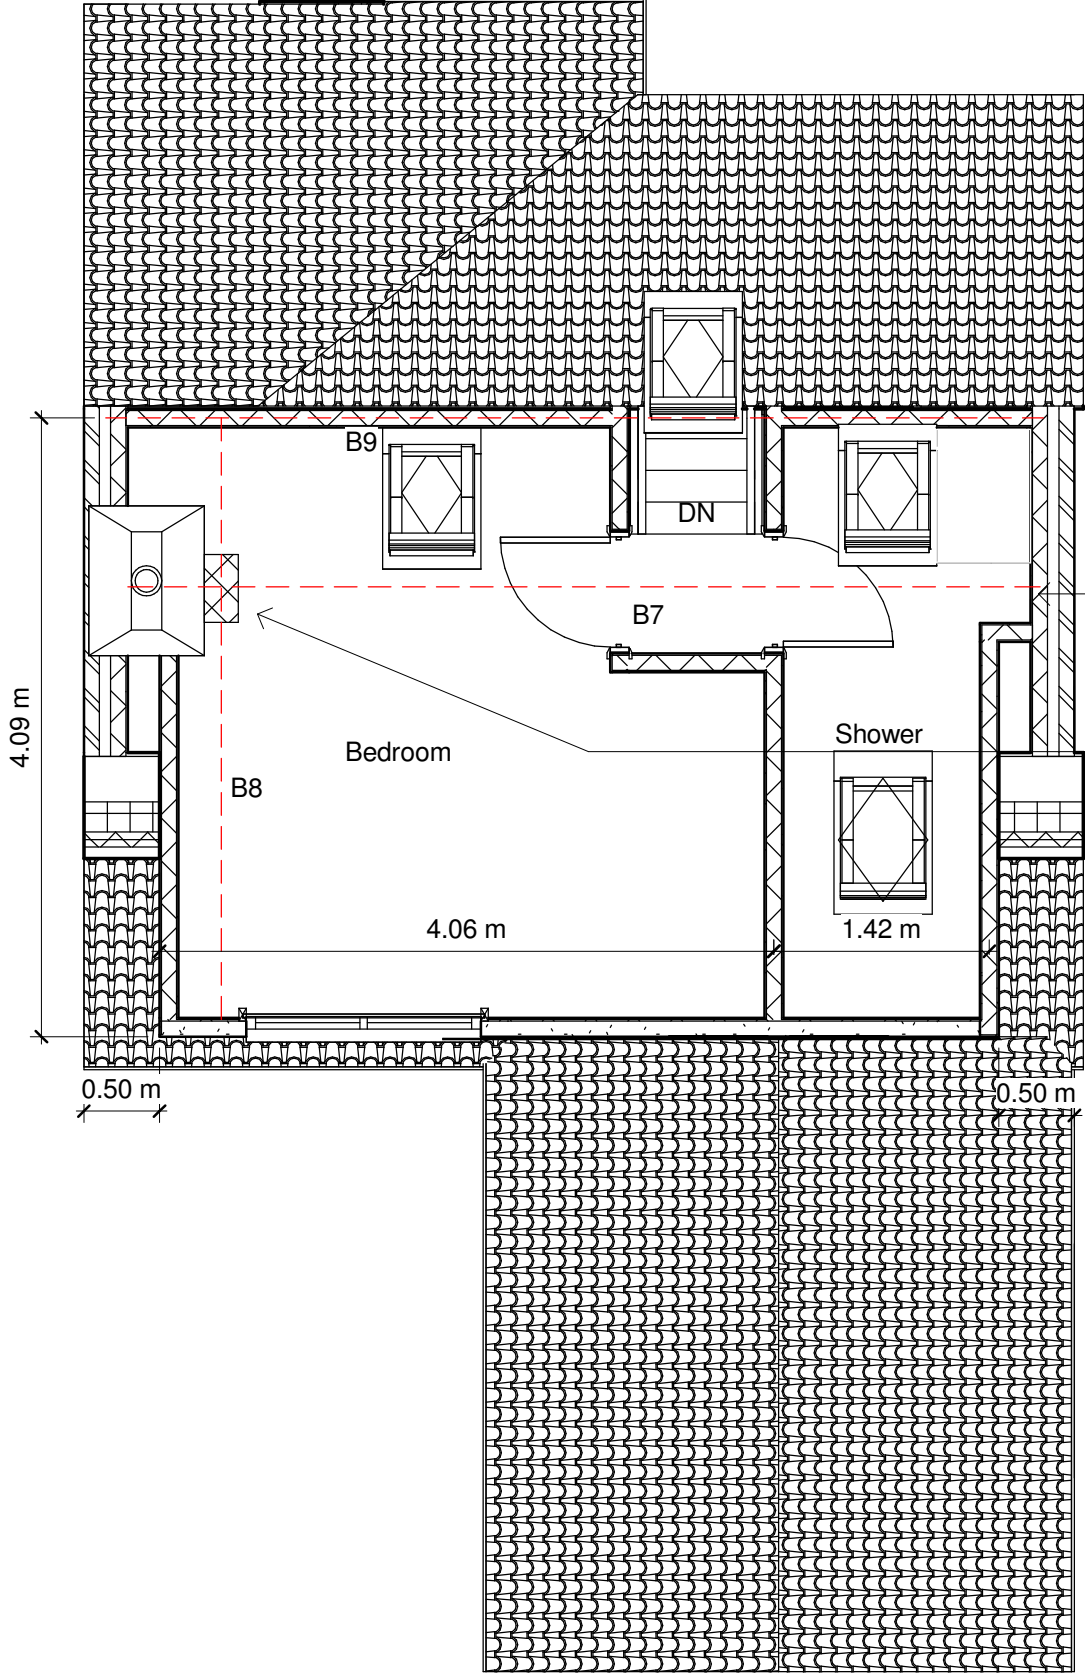

Floor beam to structural engineer specification.
Existing ceiling joists to be cut and fixed onto RSJ to engineers specifications

450mm x 225mmpillar resting on 203 x 302 x 46 UC (Beam 8)

Proposed Loft
1 : 50

No.	Description	Date

 www.ccs-solutions.co.uk			PROJECT	
			168 Cimla Crescent, Neath	
			SHEET	
			Loft Plans	

CLIENT		Ms Danielle Evans			
Date	01/04/2022	Project number	01042022	Scale (@ A3)	
Drawn by		DRAWING NUMBER		1 : 50	REV
Author		A308			
Checked by					
Checker					