



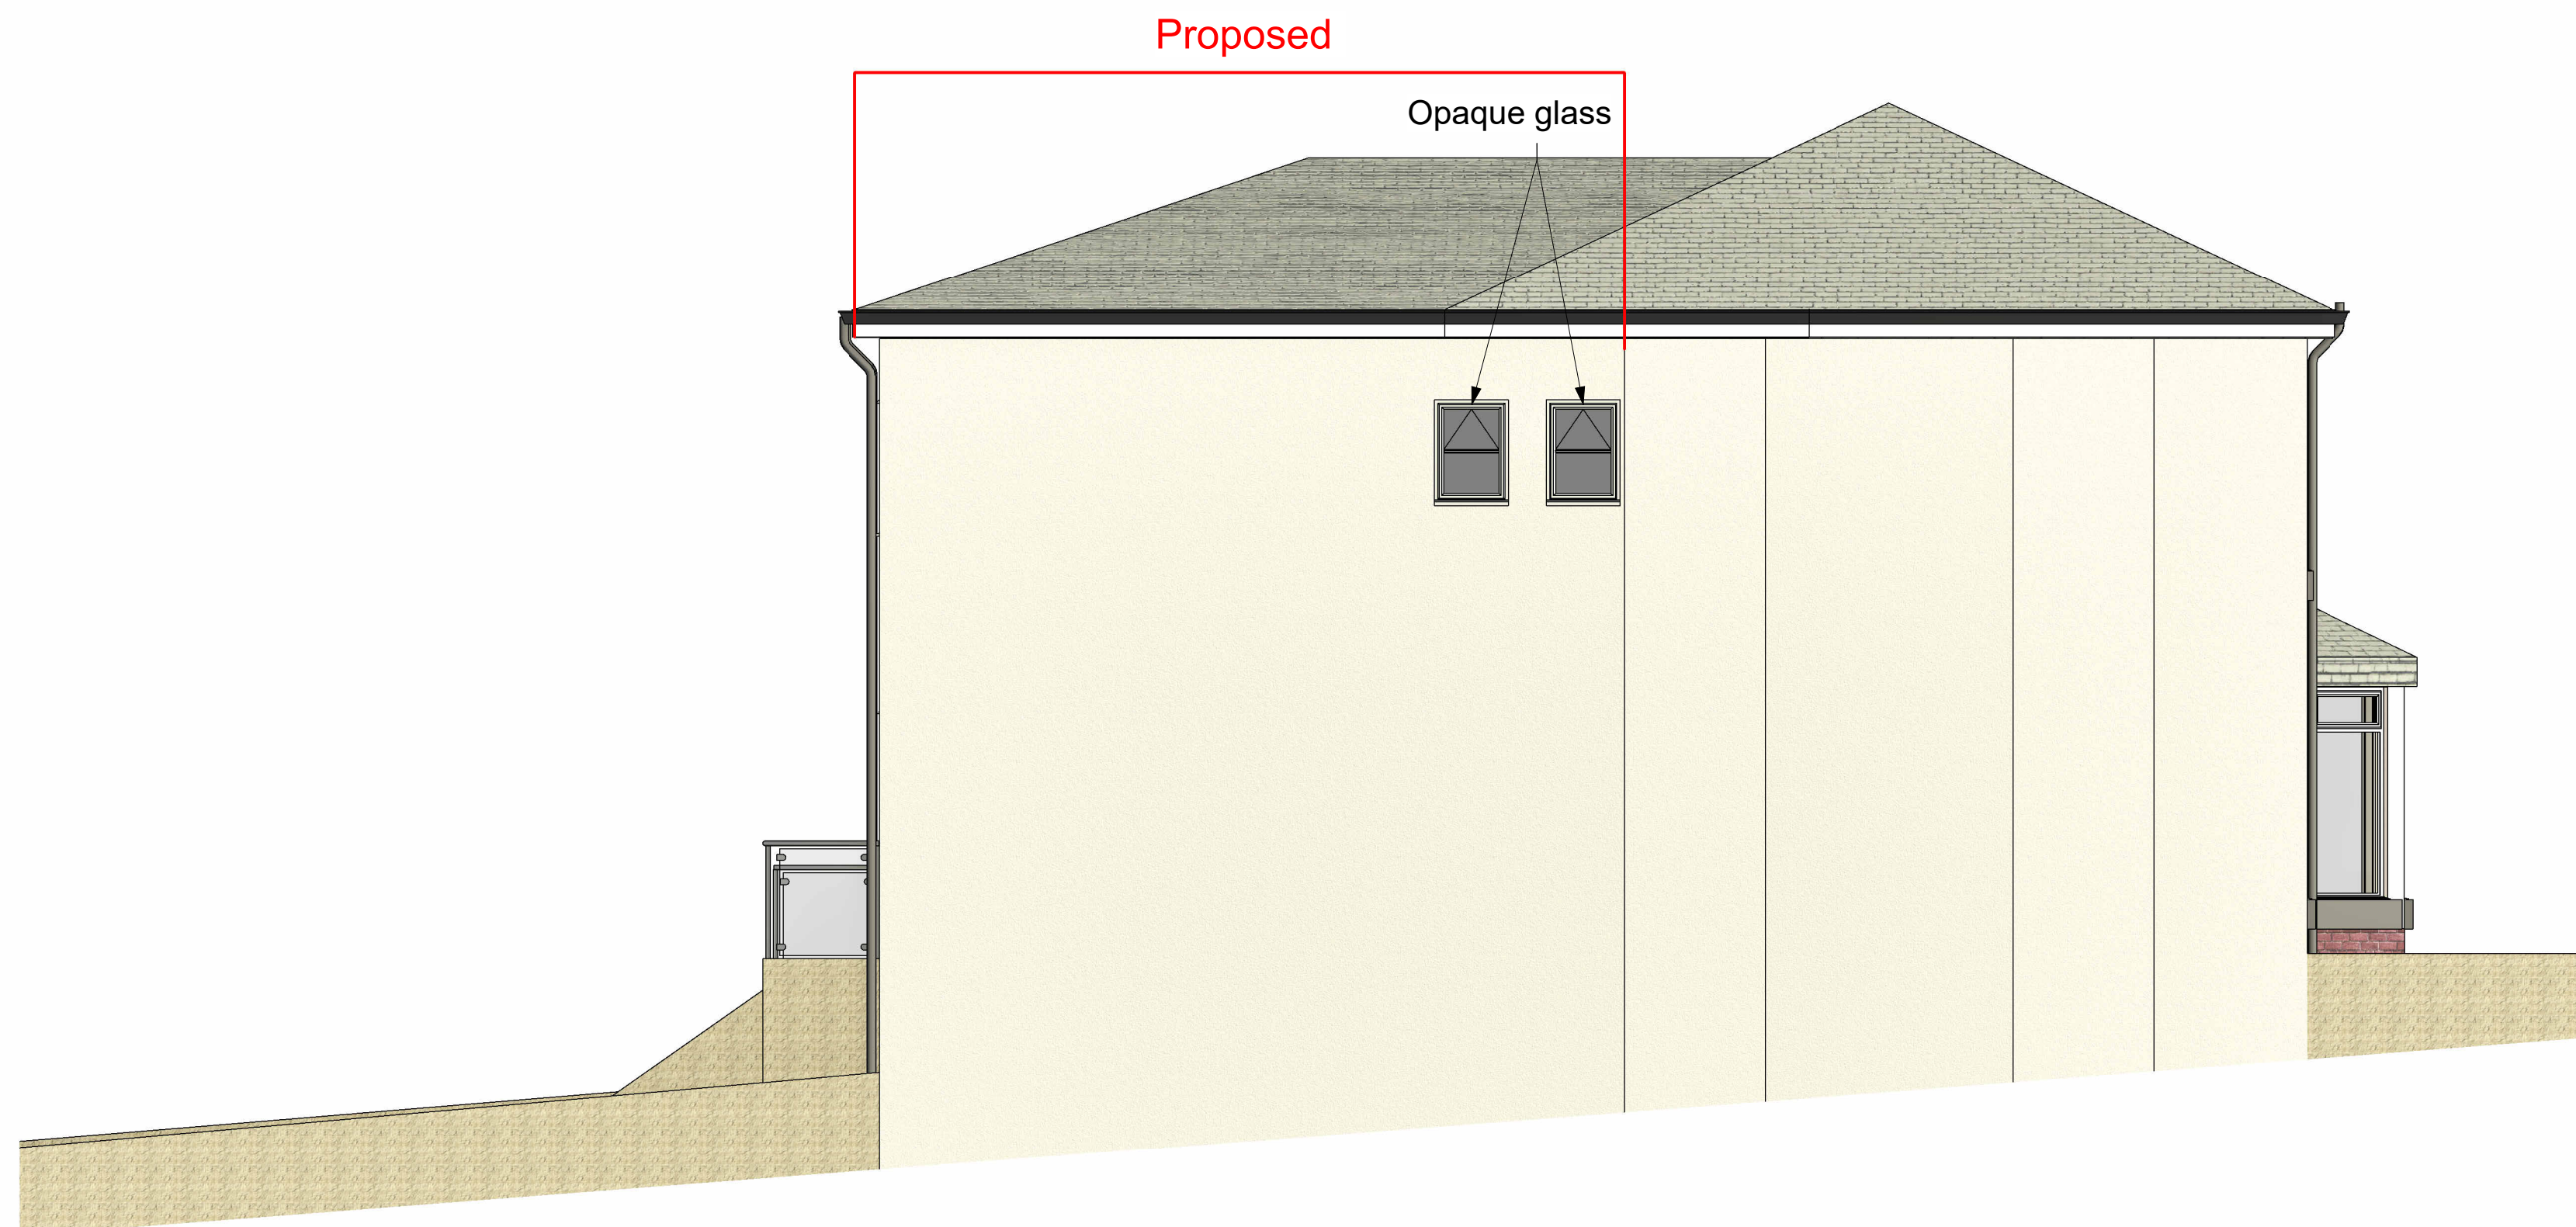

Side Elevation 1:50

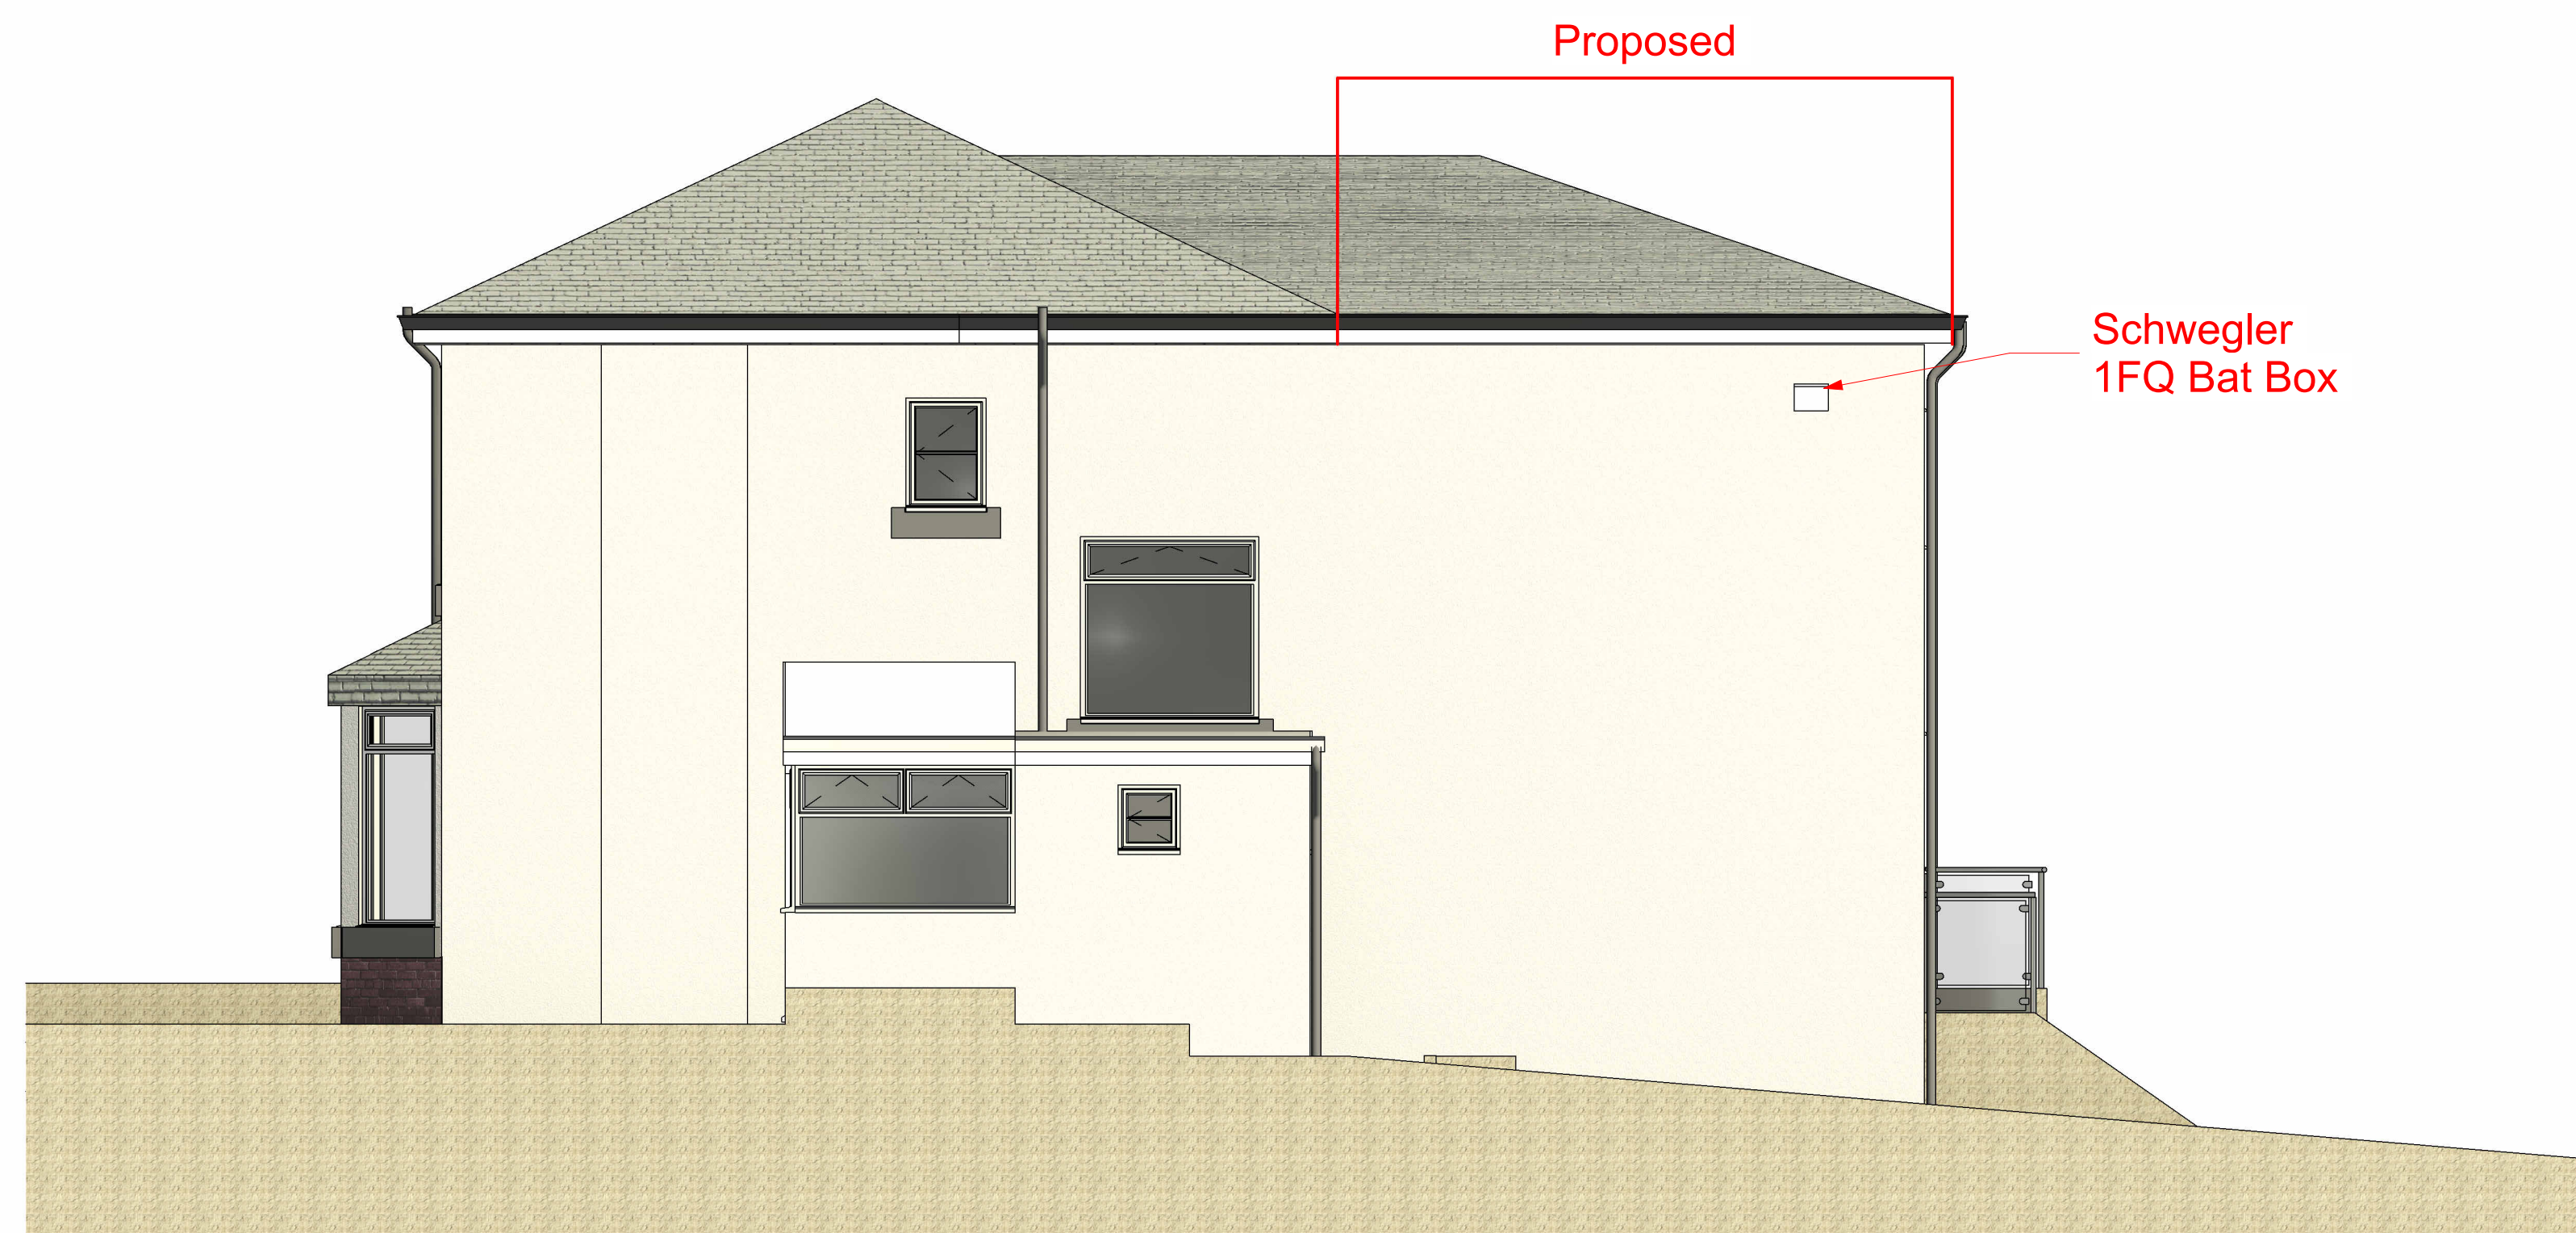

Side Elevation 1:50