



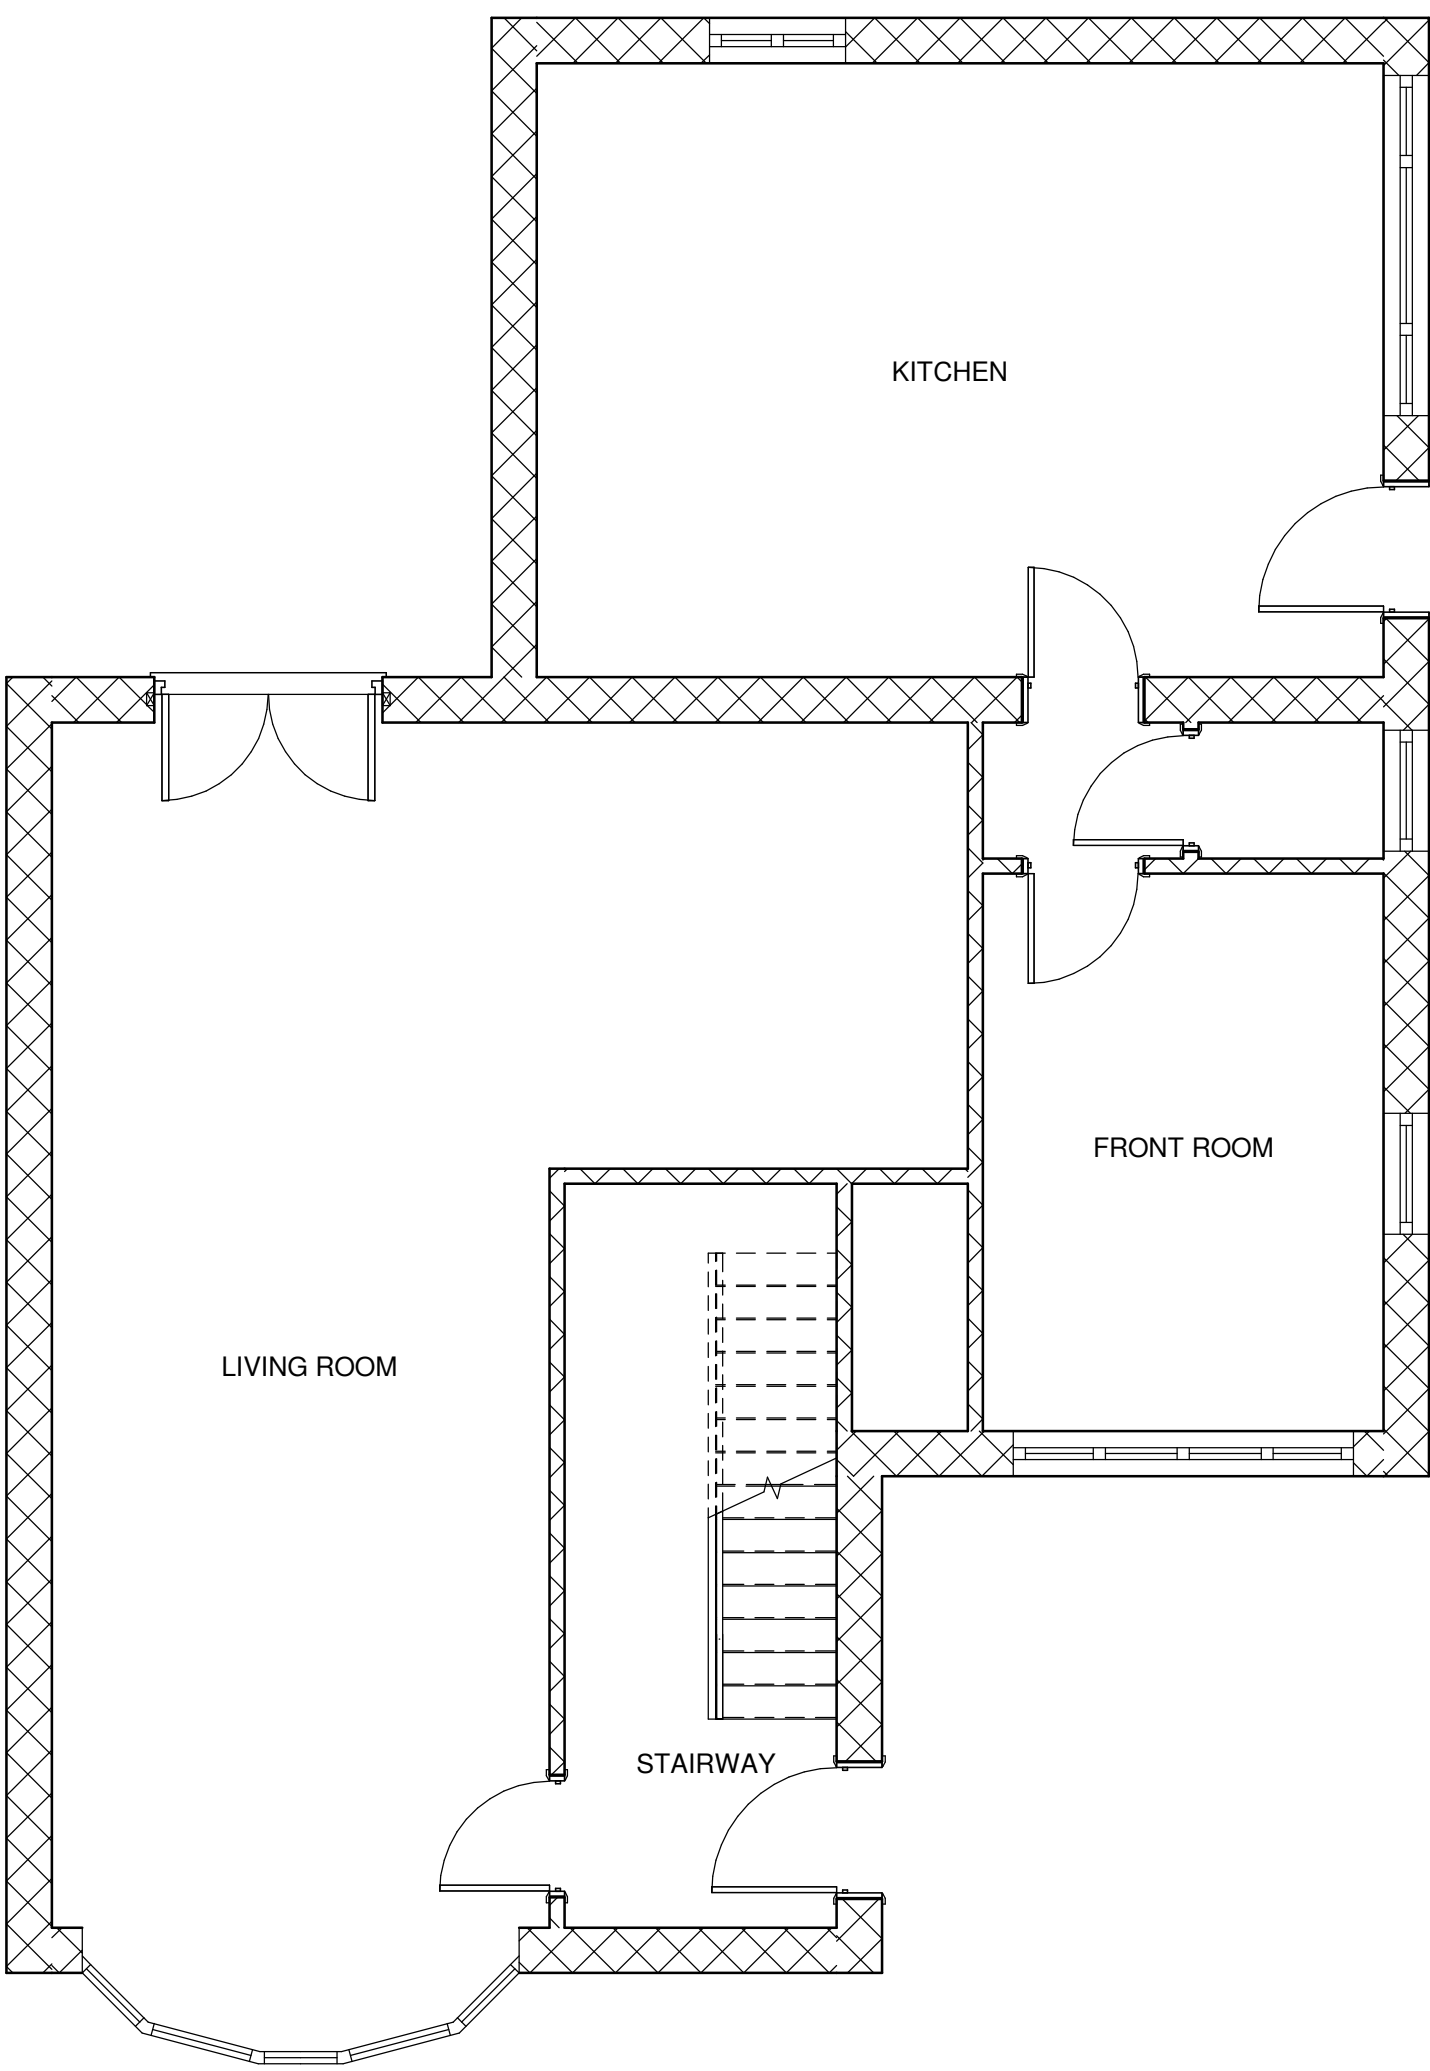

Existing Ground Floor Plan
1 : 50

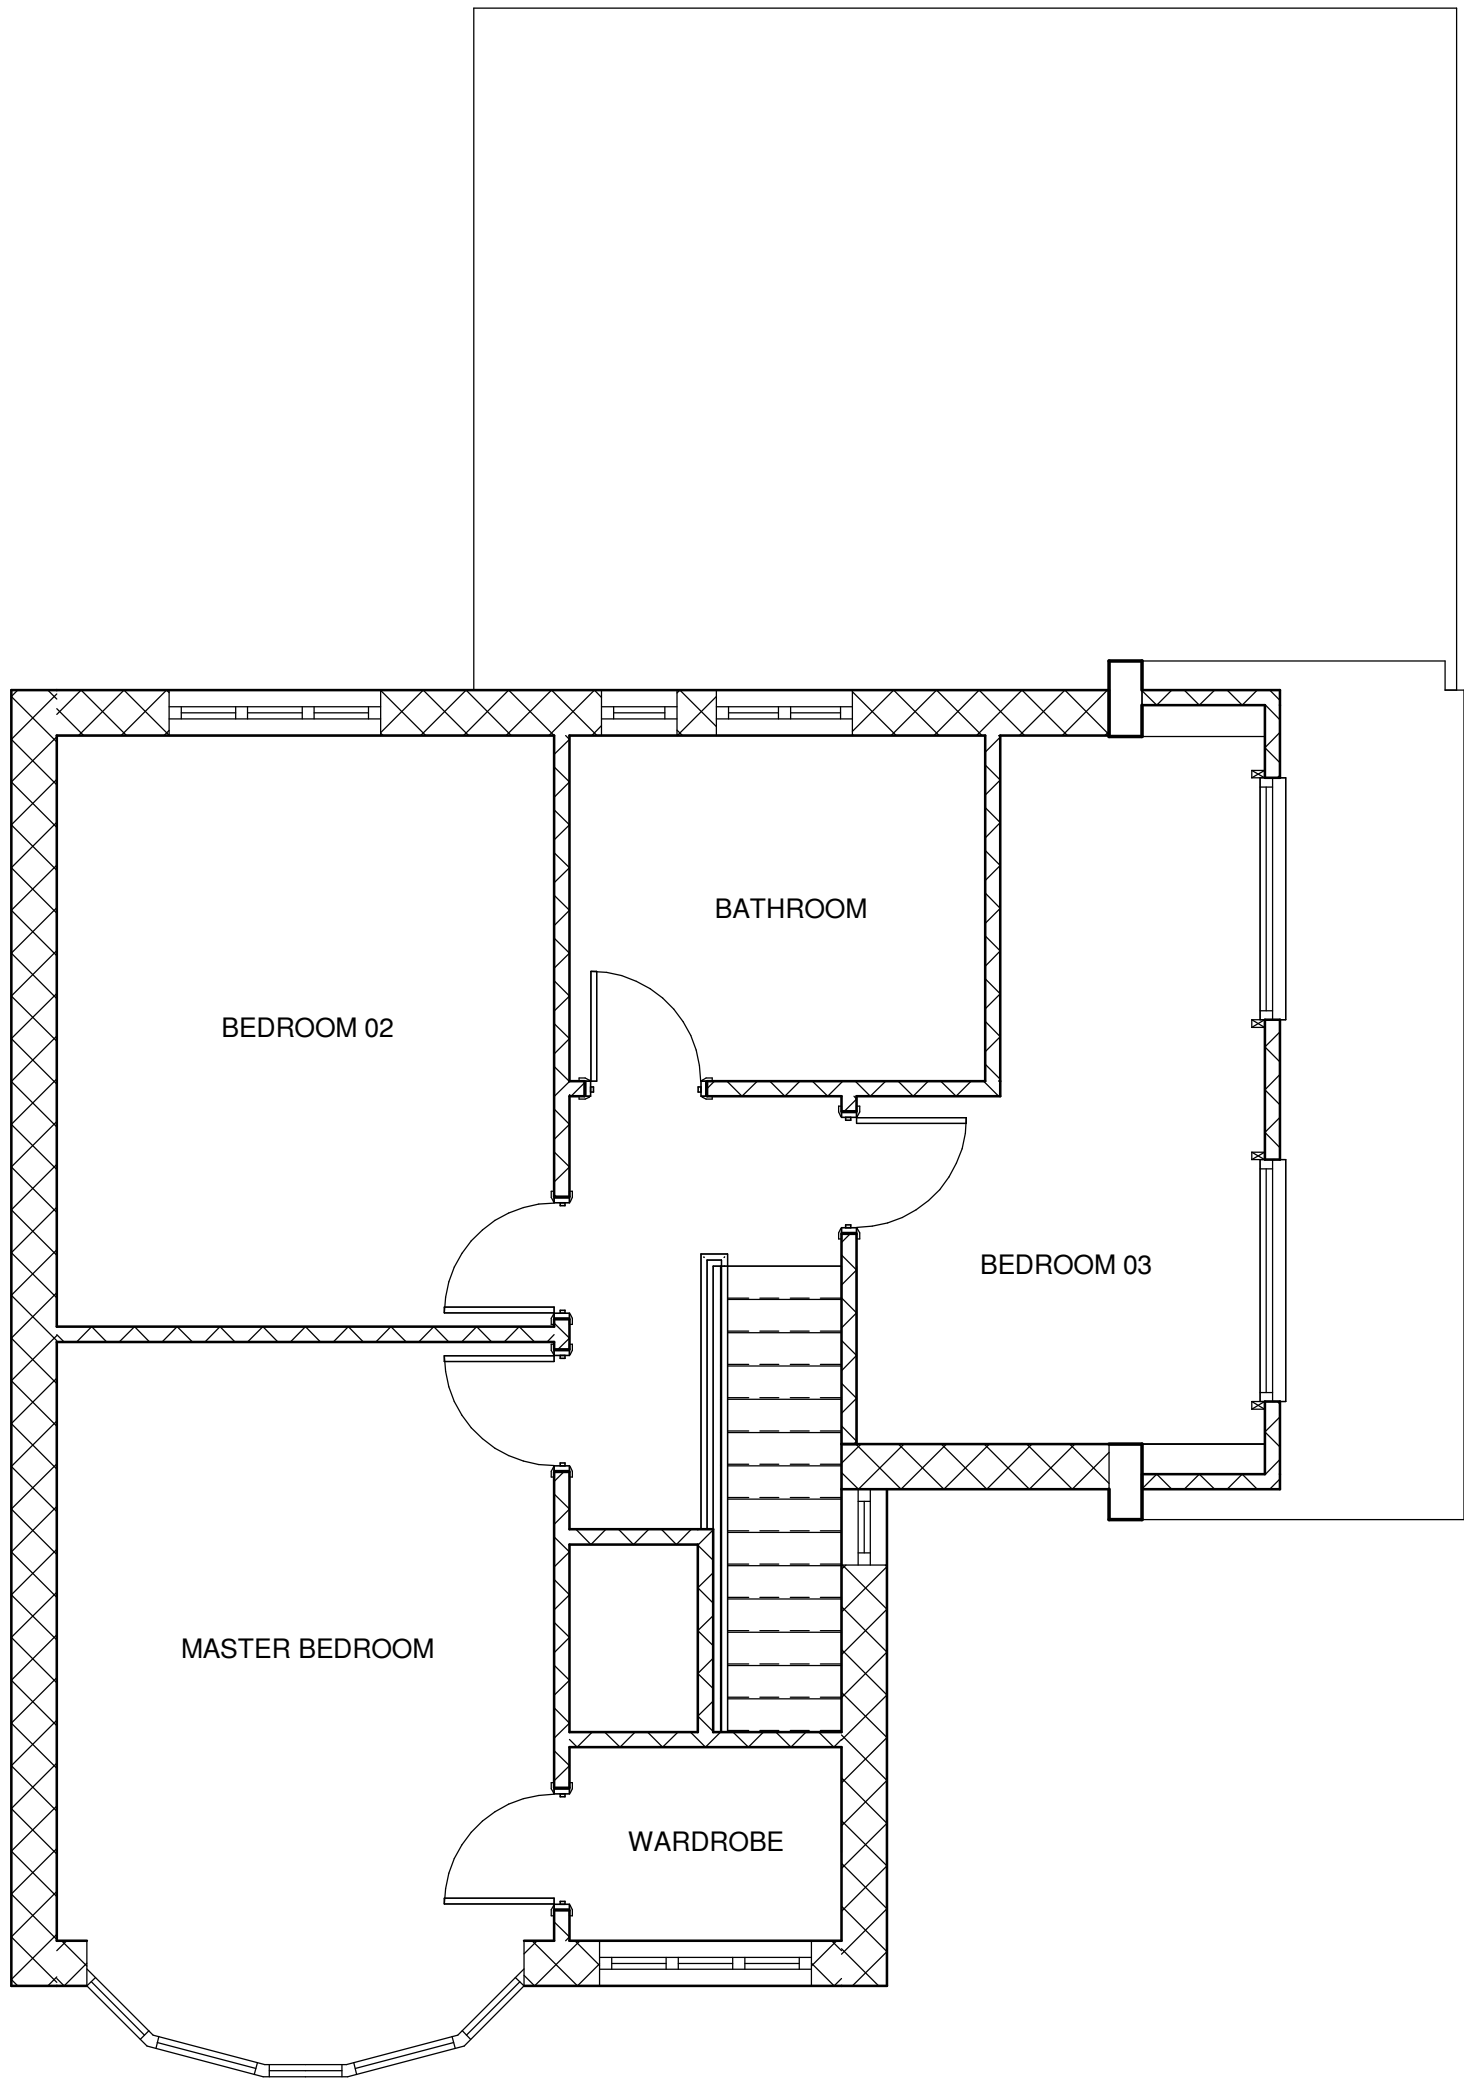

Existing First Floor Plan
1 : 50




Existing South Elevation
1 : 50



Existing North Elevation
1 : 50



Existing East Elevation
1 : 50

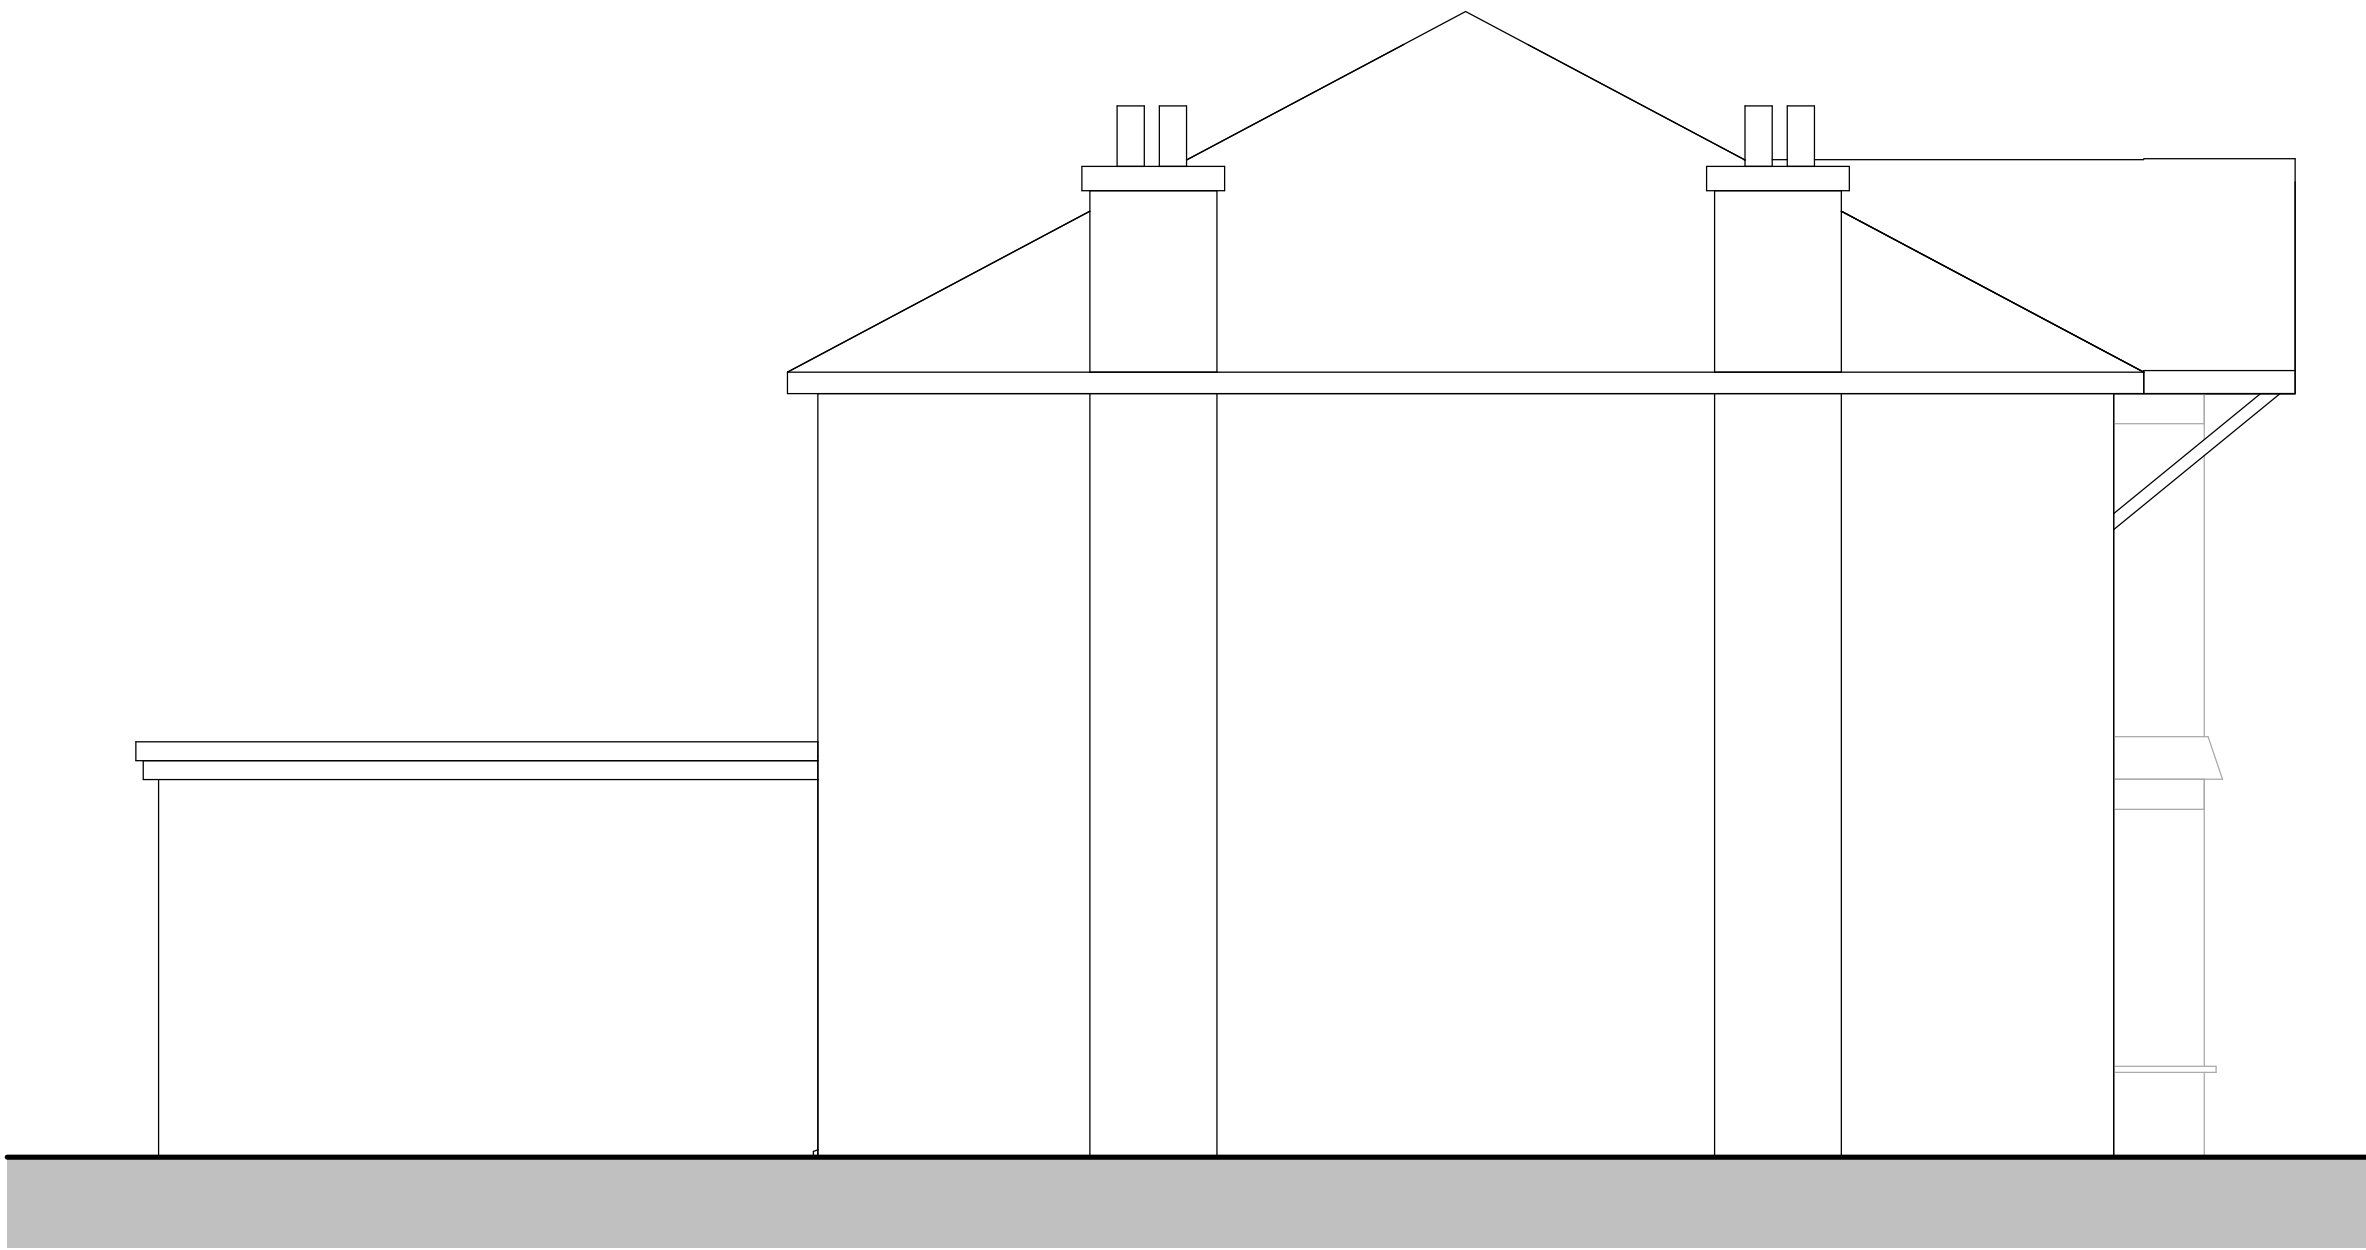

Existing West Elevation
1 : 50