


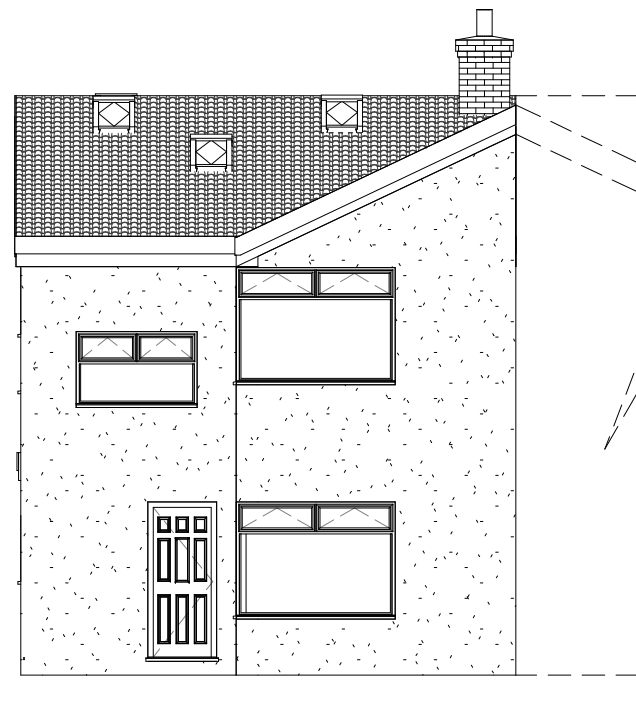


Proposed Front
1 : 100

New Pitched tiled roof
to match existing roof tiles

External wall finish
to match existing

Flat EPDM roof

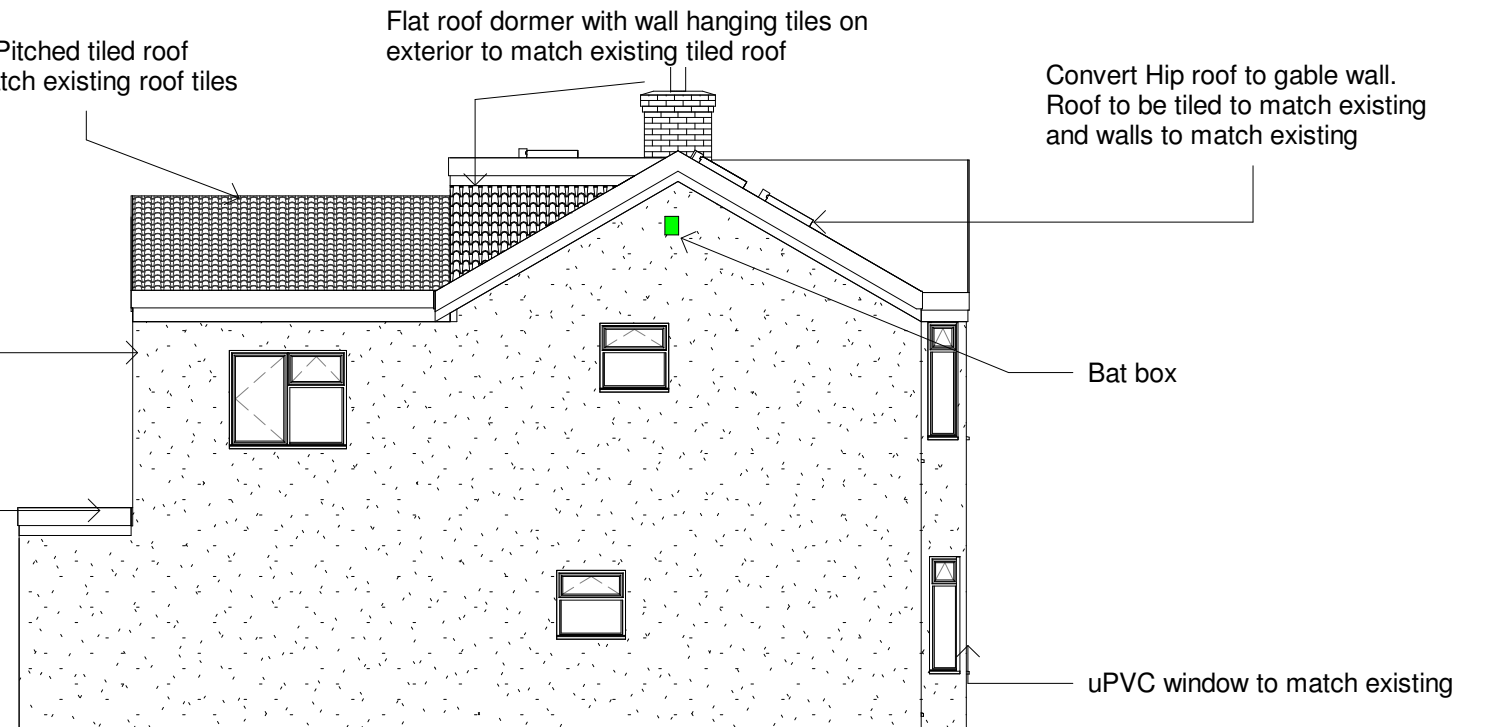

Proposed Left Side
1 : 100

Bat box

Flat roof dormer with wall hanging tiles on
exterior to match existing tiled roof

Convert Hip roof to gable wall.
Roof to be tiled to match existing
and walls to match existing

External wall finish
to match existing


Flat EPDM roof

External wall finish
to match existing

5 panel bi-folding door

Proposed Rear
1 : 100

4.59 m

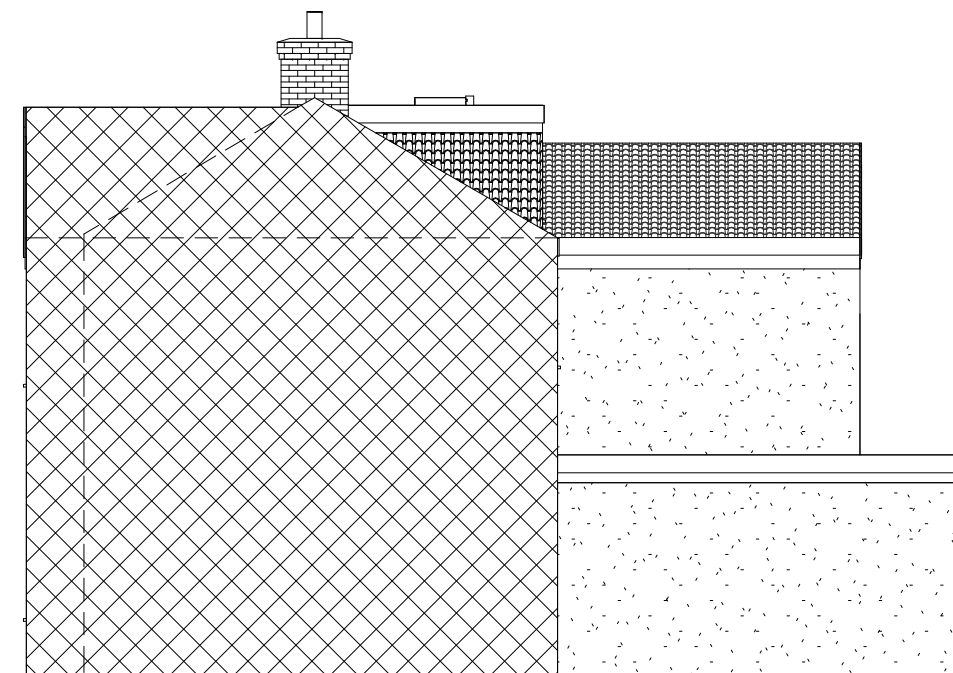

Proposed Right Side
1 : 100

	No.	Description	Date	 www.ccs-solutions.co.uk				PROJECT 168 Cimla Cresent, Neath		CLIENT Ms Danielle Evans		
										Date 01/04/2022	Project number 01042022	Scale (@ A3) 1 : 100
				CODE	STATUS	SUITABILITY DESCRIPTION	PURPOSE OF ISSUE	SHEET Proposed Elevations		Drawn by CCS	DRWAING NUMBER A303	REV C
										Checked by Client		