



EXISTING FRONT ELEVATION (SOUTH) 1:100


EXISTING SIDE ELEVATION (EAST) 1:100

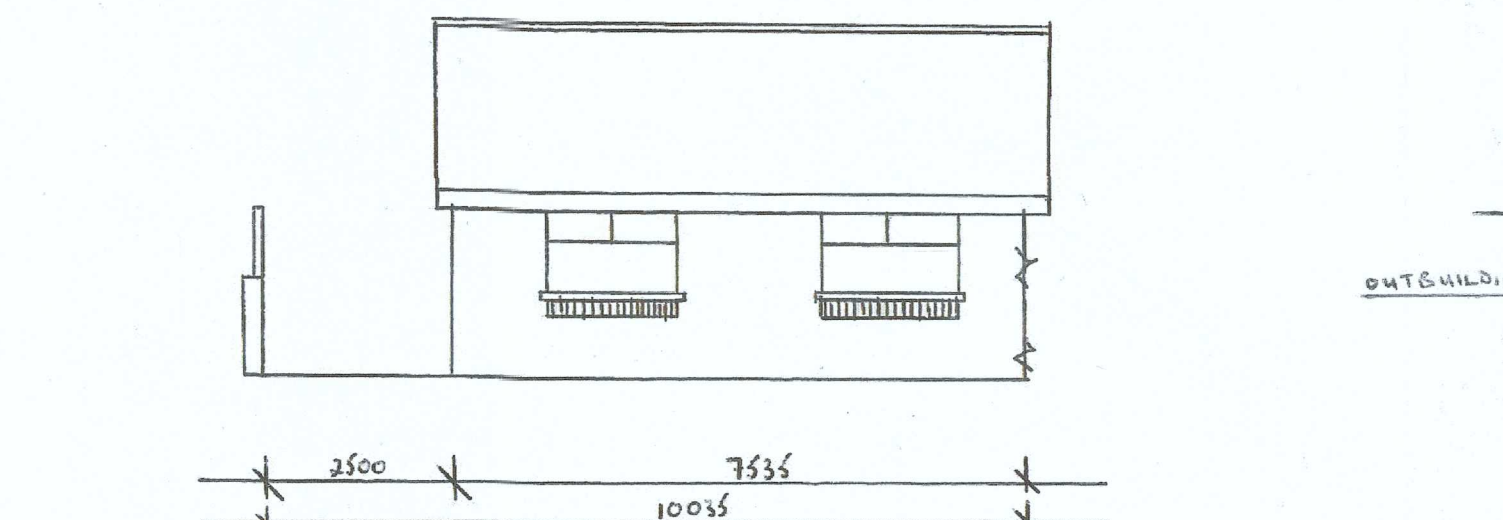


EXISTING REAR ELEVATION (NORTH) 1:100

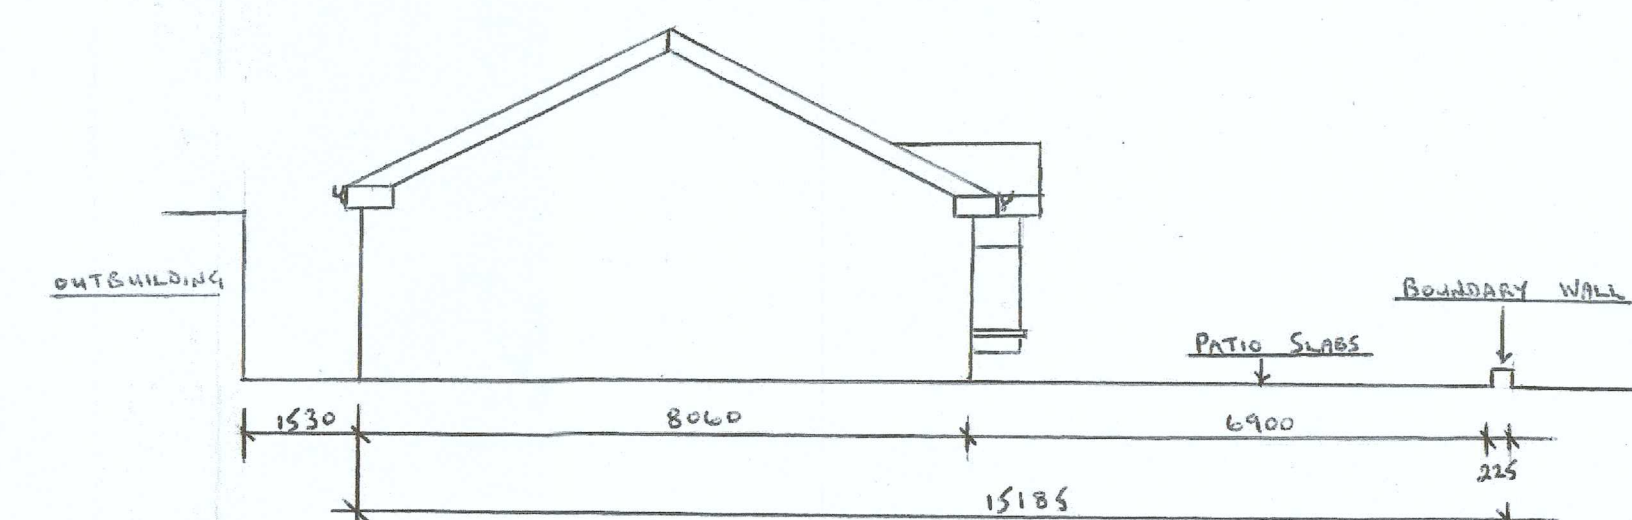


EXISTING SIDE ELEVATION (WEST) 1:100

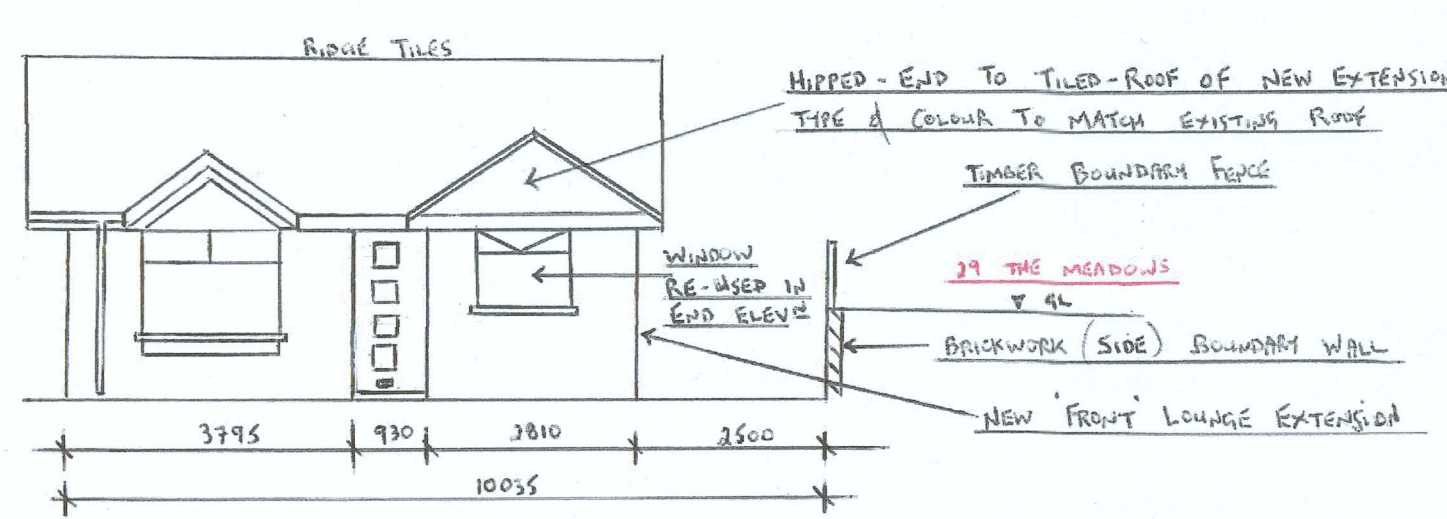


PROPOSED FRONT (SOUTH) ELEVATION 1:100

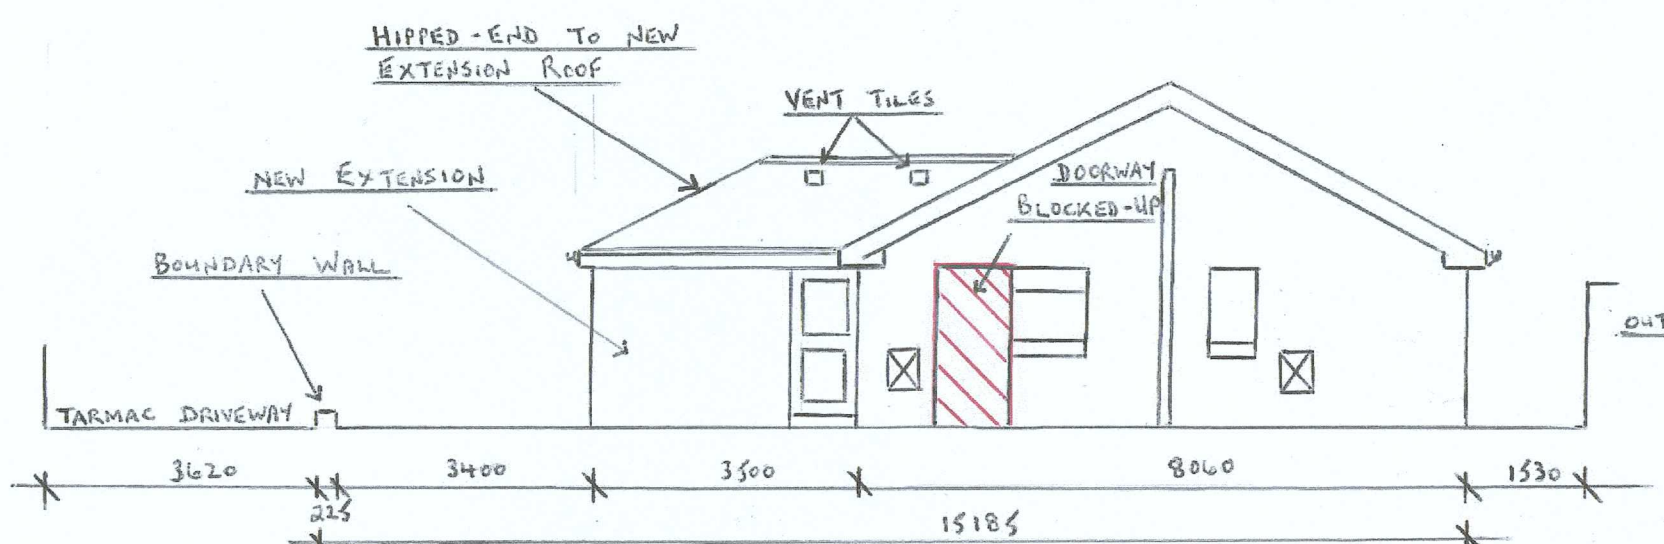


PROPOSED SIDE ELEVATION (EAST) 1:100

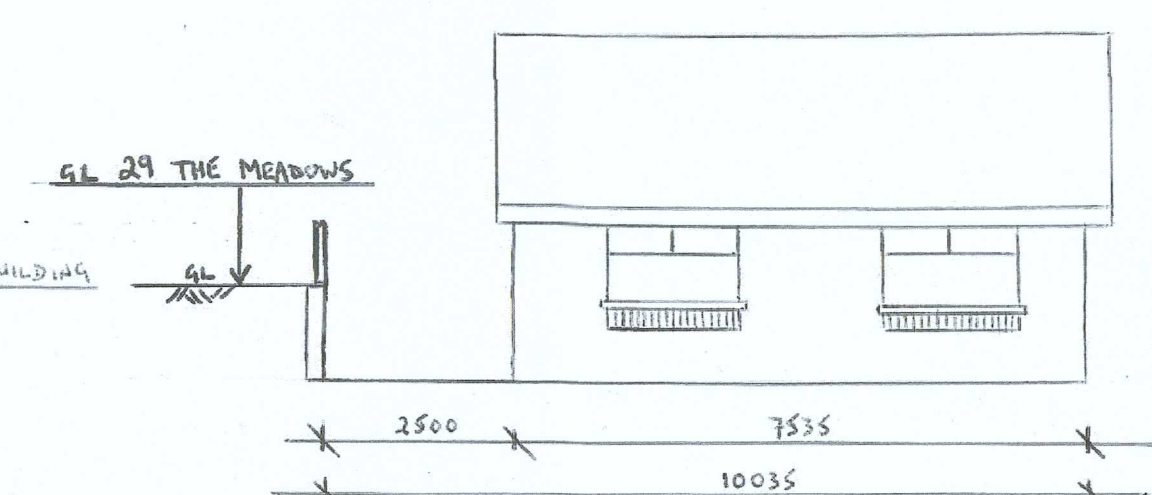


PROPOSED REAR ELEVATION (NORTH) 1:100

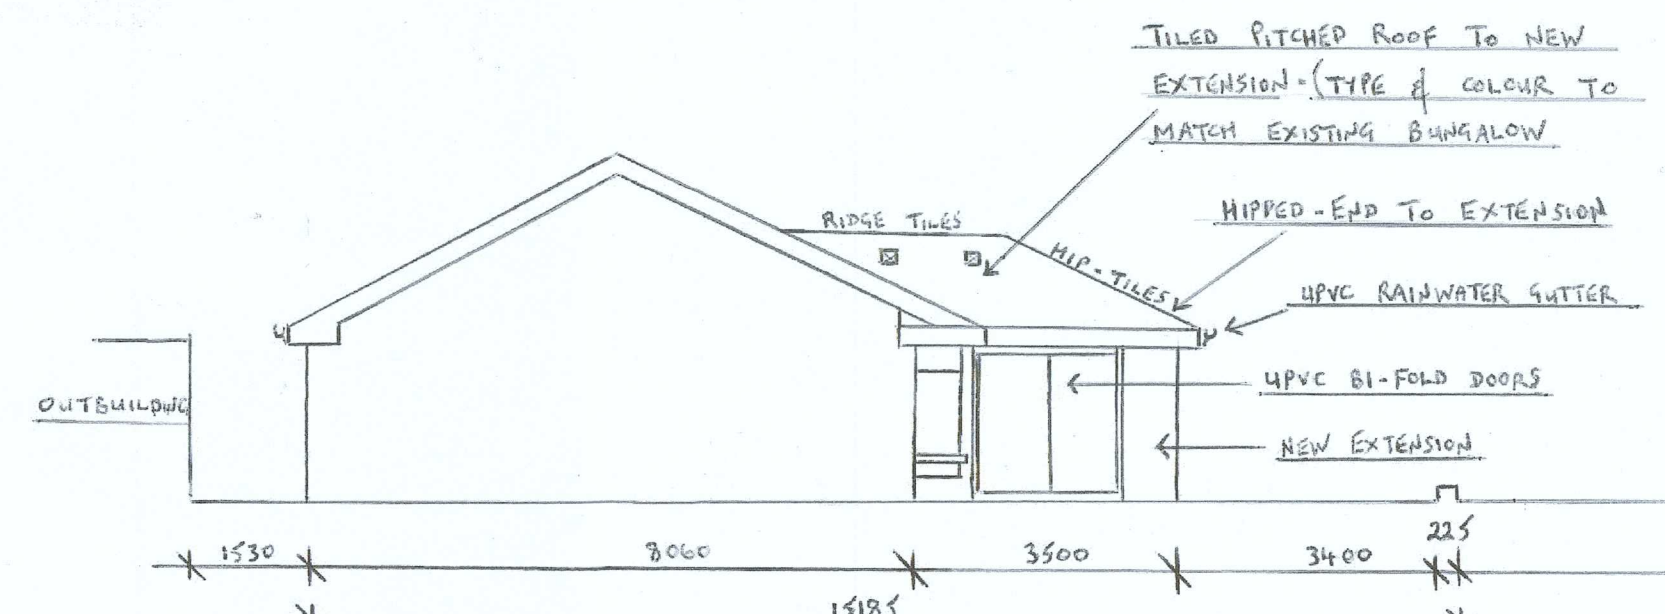

PROPOSED SIDE ELEVATION (WEST) 1:100

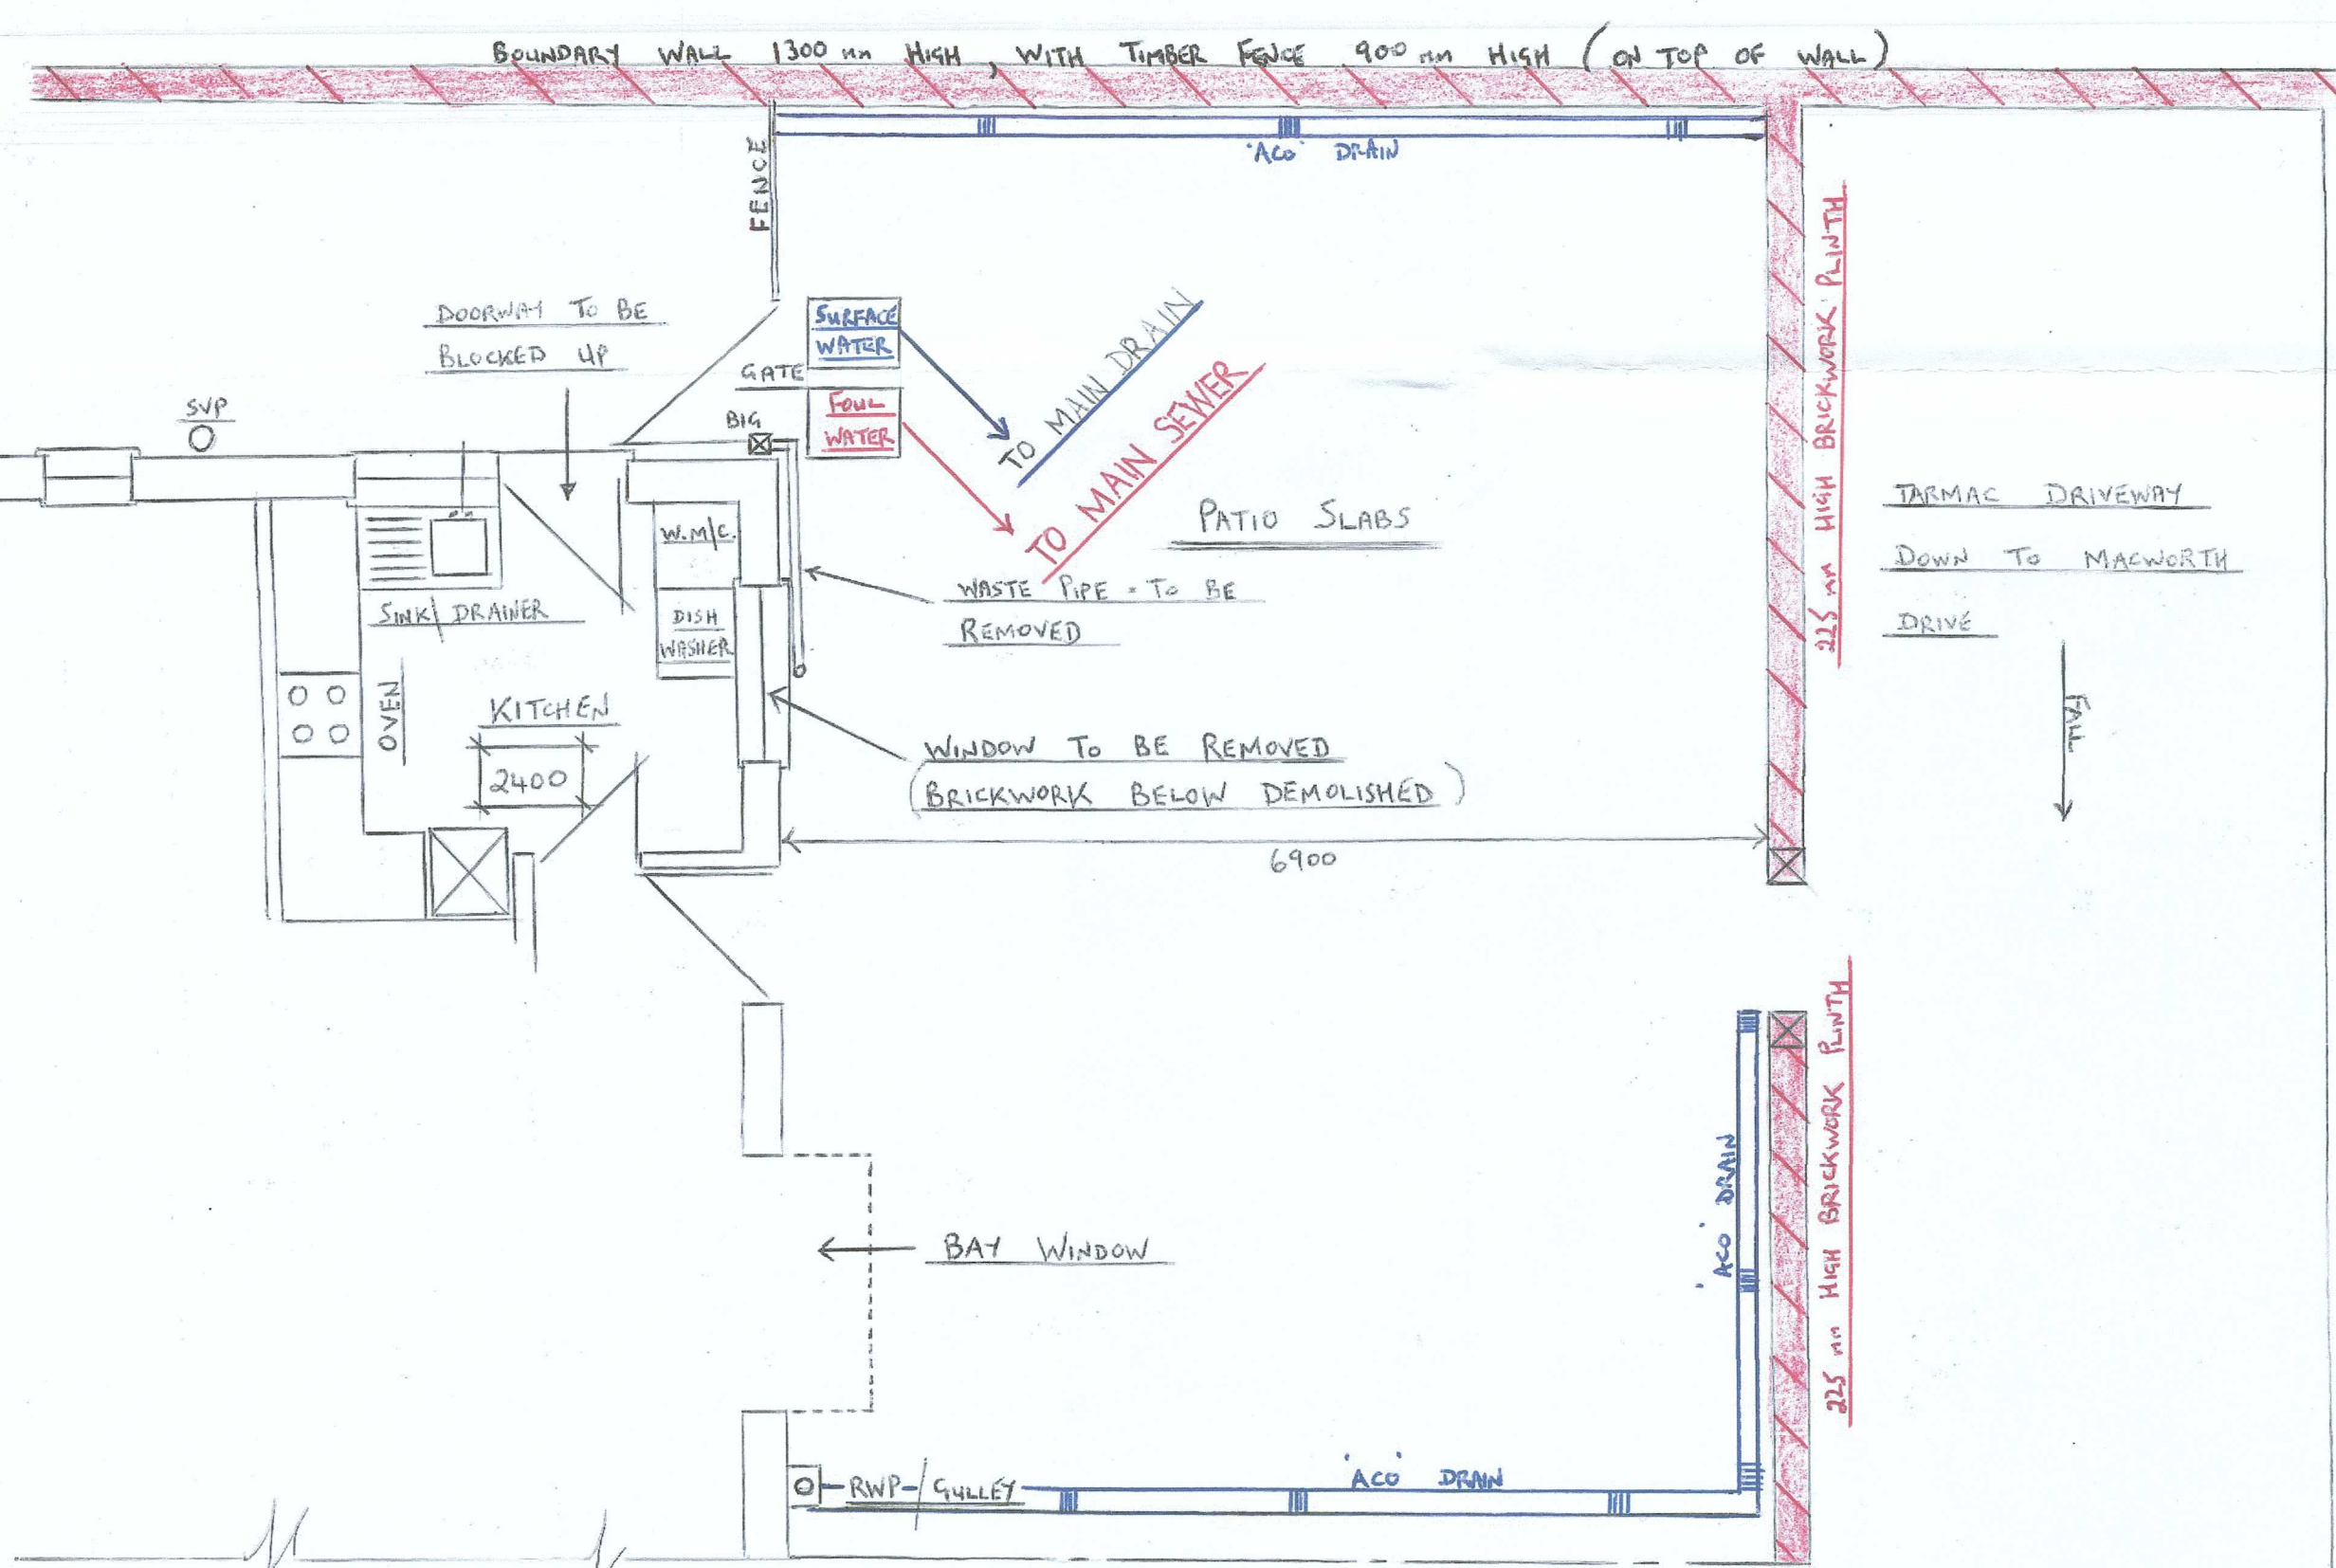

EXISTING LAYOUT (PART) 1:50

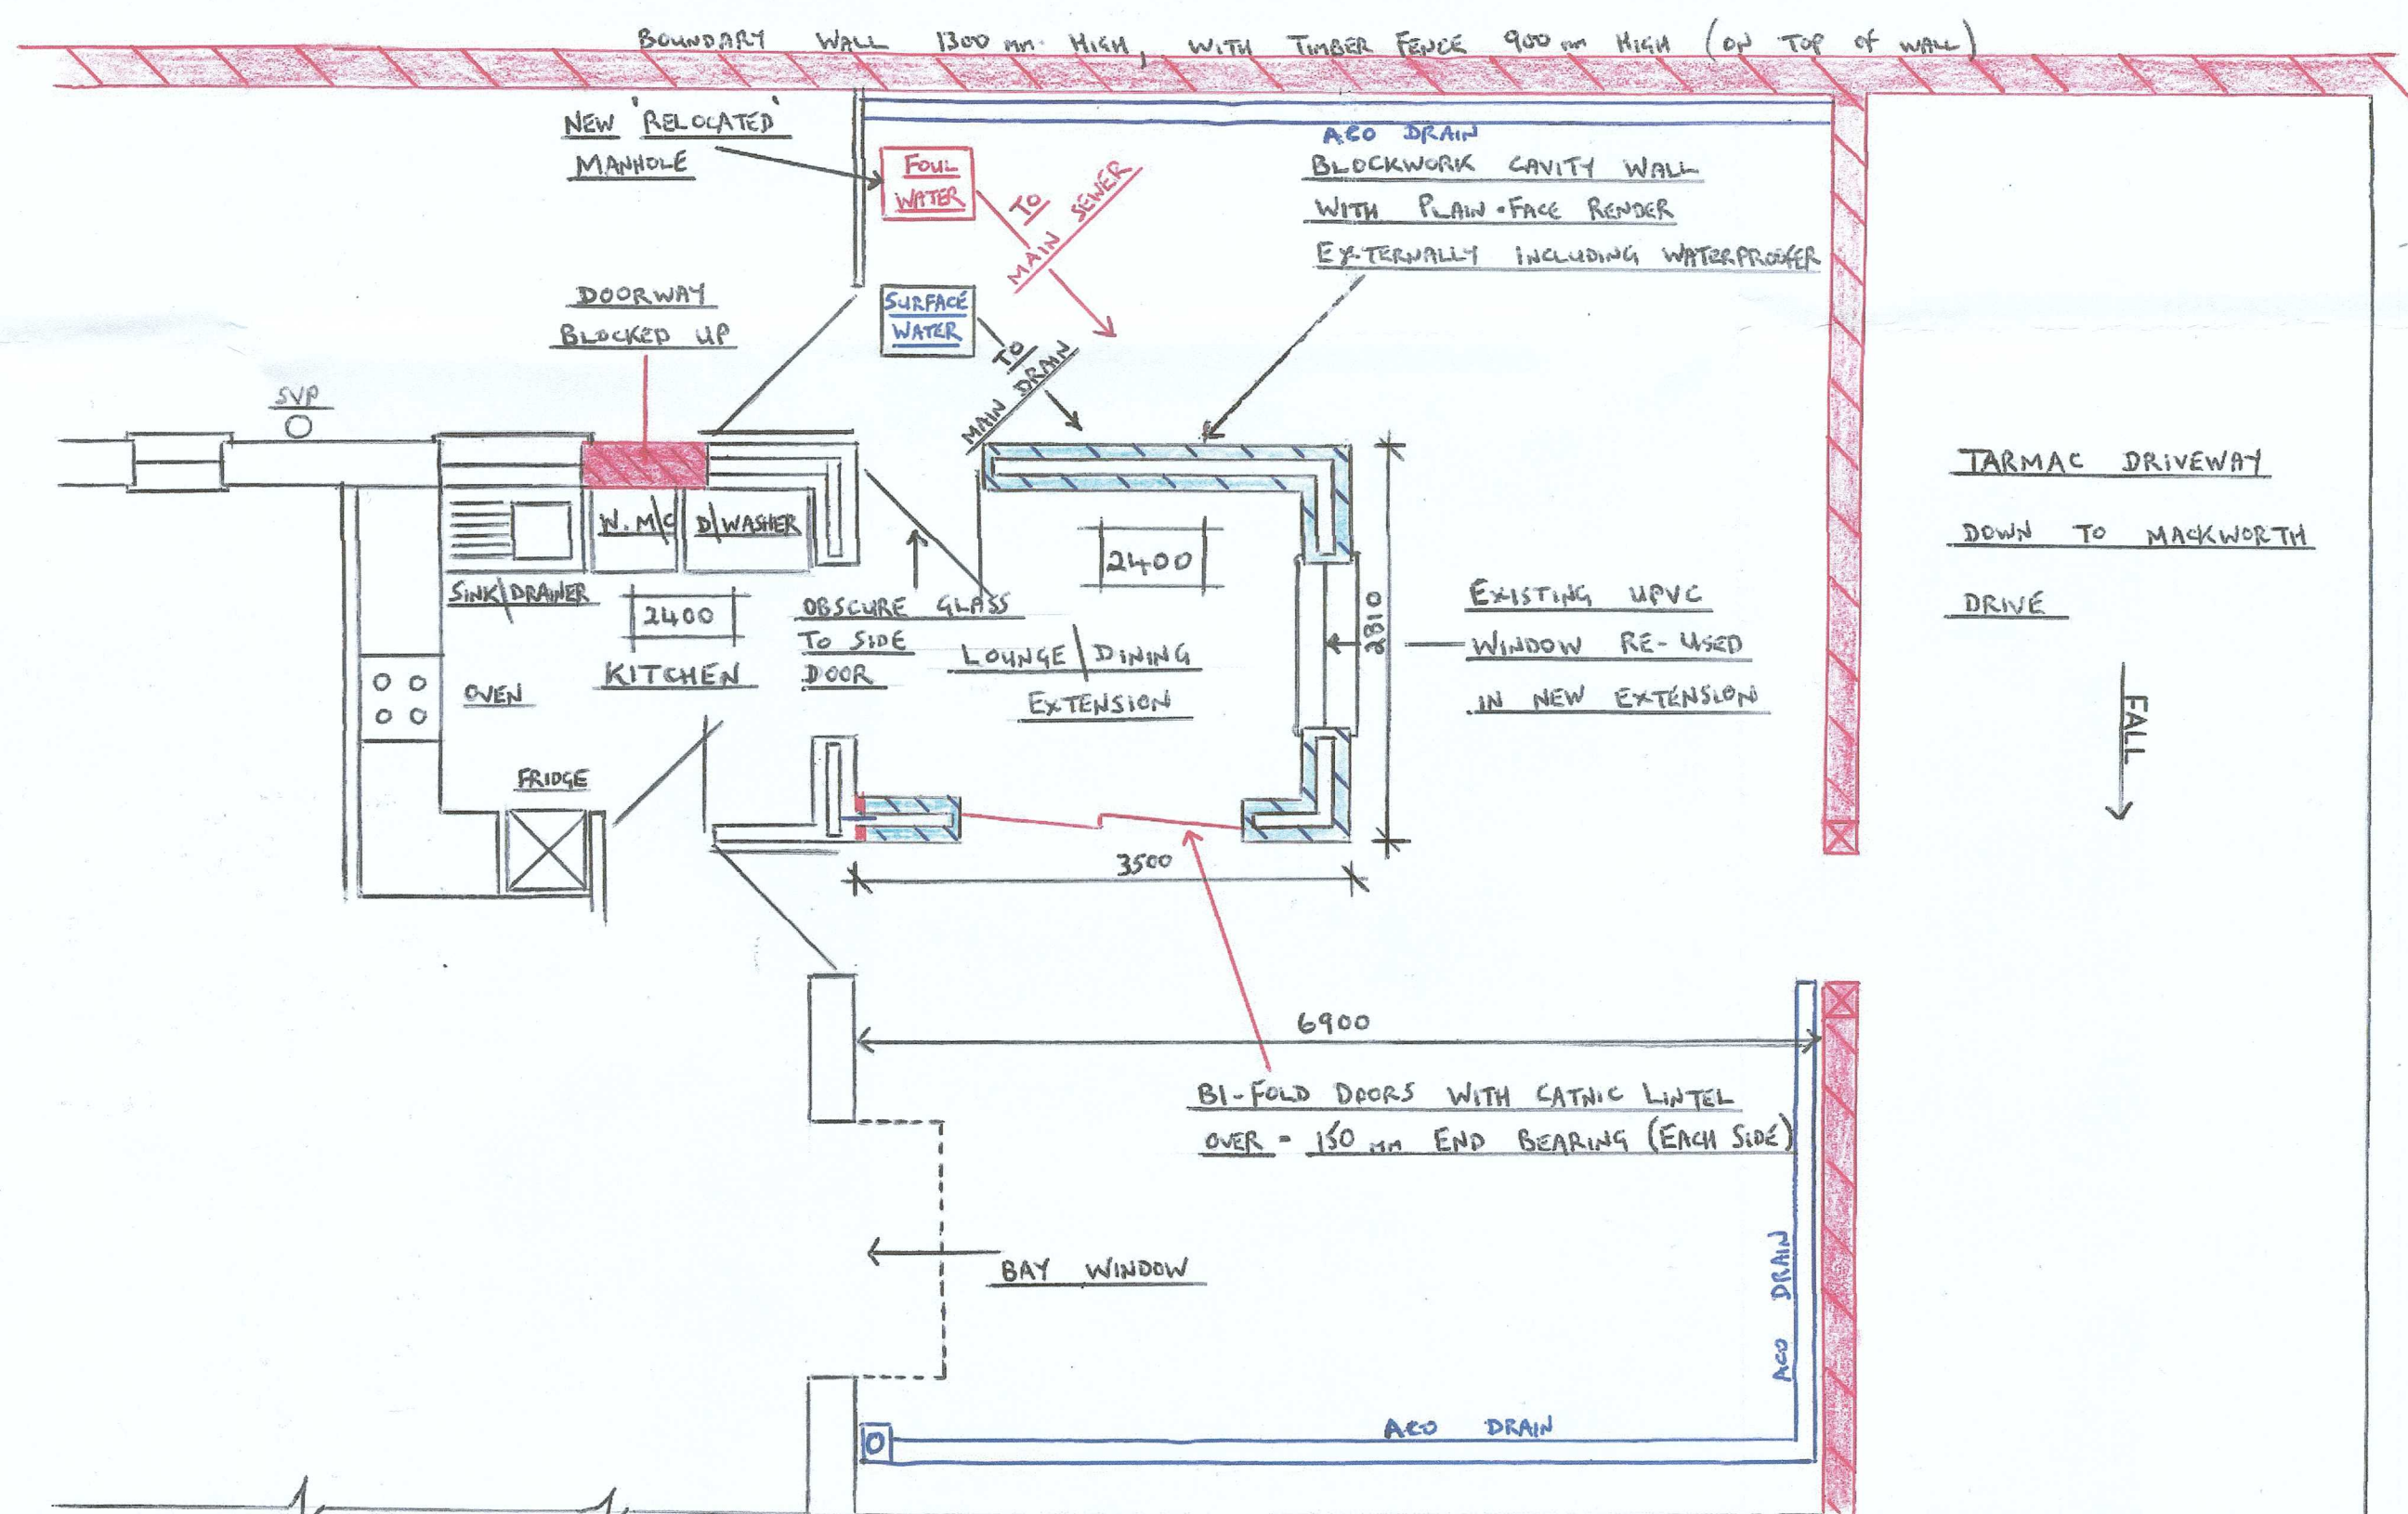

PROPOSED LAYOUT (PART) 1:50

"REVISED"
SHEET 1 of 2
SCALES 1:100
1:50

PROPOSED SINGLE-STOREY FRONT (SOUTH) EXTENSION 3500 LONG (N. TO S.) x 2810 (E. TO W.) EXTERNALLY
FOR MR & MRS. C.J. FRANCIS AT 102 MACKWORTH DRIVE, CIMLA, NEATH, SA11 2QA