



EXISTING SIDE ELEVATION
NORTH

SCALE 1cm = 1m

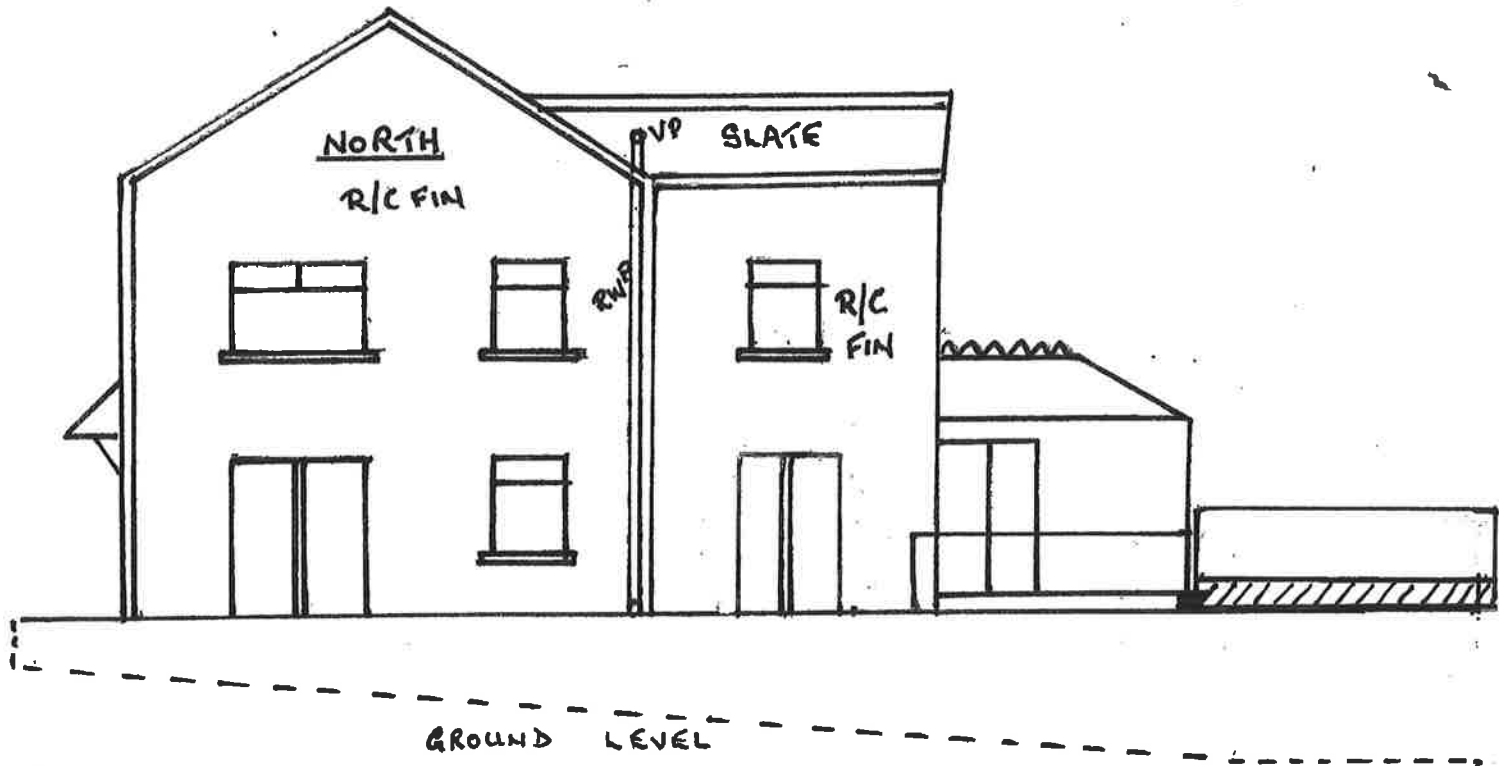

EXISTING REAR ELEVATION
WEST

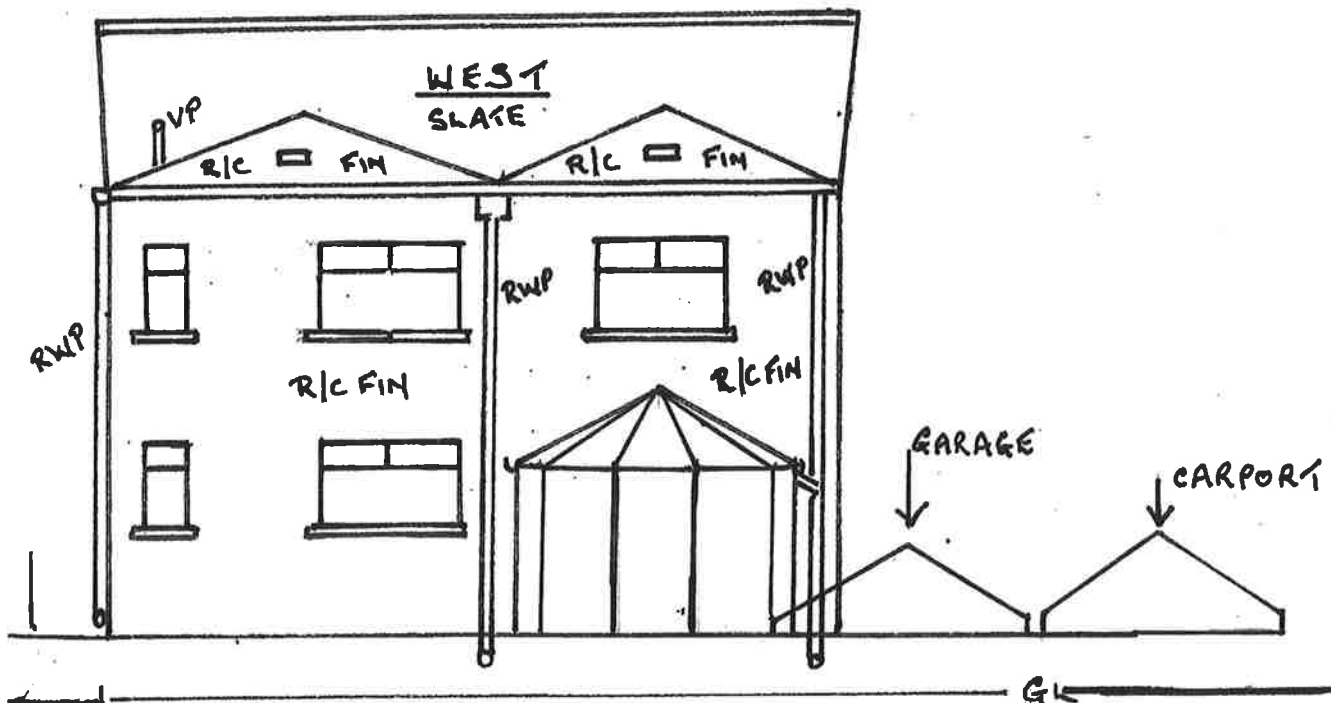

10/8/2022