




Reproduced from an Ordnance Survey map with the permission of the
Controller of Her Majesty's Stationary Office. Crown Copyright reserved

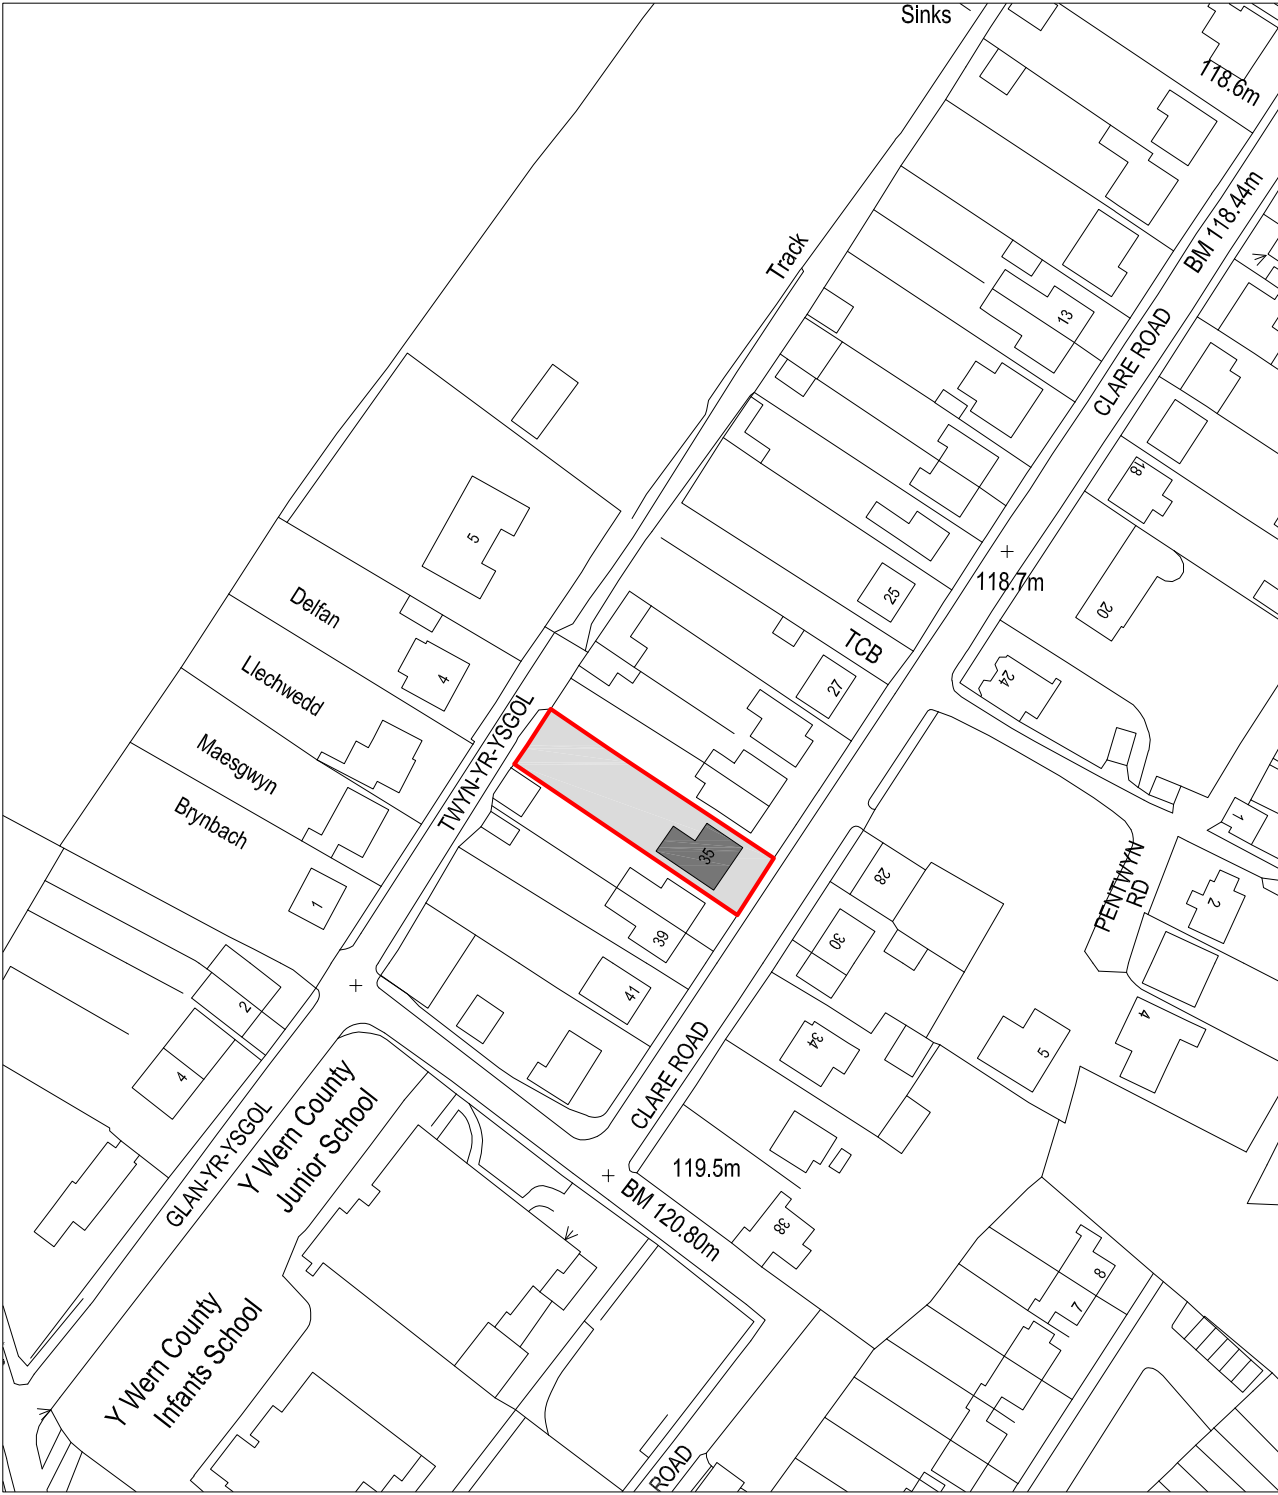

SITE LOCATION PLAN
Scale 1:1250

 Cwm Planning & Design Ltd. (Civil, Structural & Architectural)	Client: Mr Owain Rhys Morgan 35 Clare Road Ystalyfera SA9 2AJ	Project Title: PROPOSED DETACHED SINGLE STOREY GARAGE	General Notes: 1. Do not scale from this drawing, take figured dimensions only. 2. Dimensions are in millimeters unless otherwise stated.		Drawing Title: SITE LOCATION PLAN	
			Drawing Issue: PLANNING		Drawing No: 001	Revision:
					Date: 06-10-2021	Revised:
					Scale(s): 1:1250	Paper Size: A4