


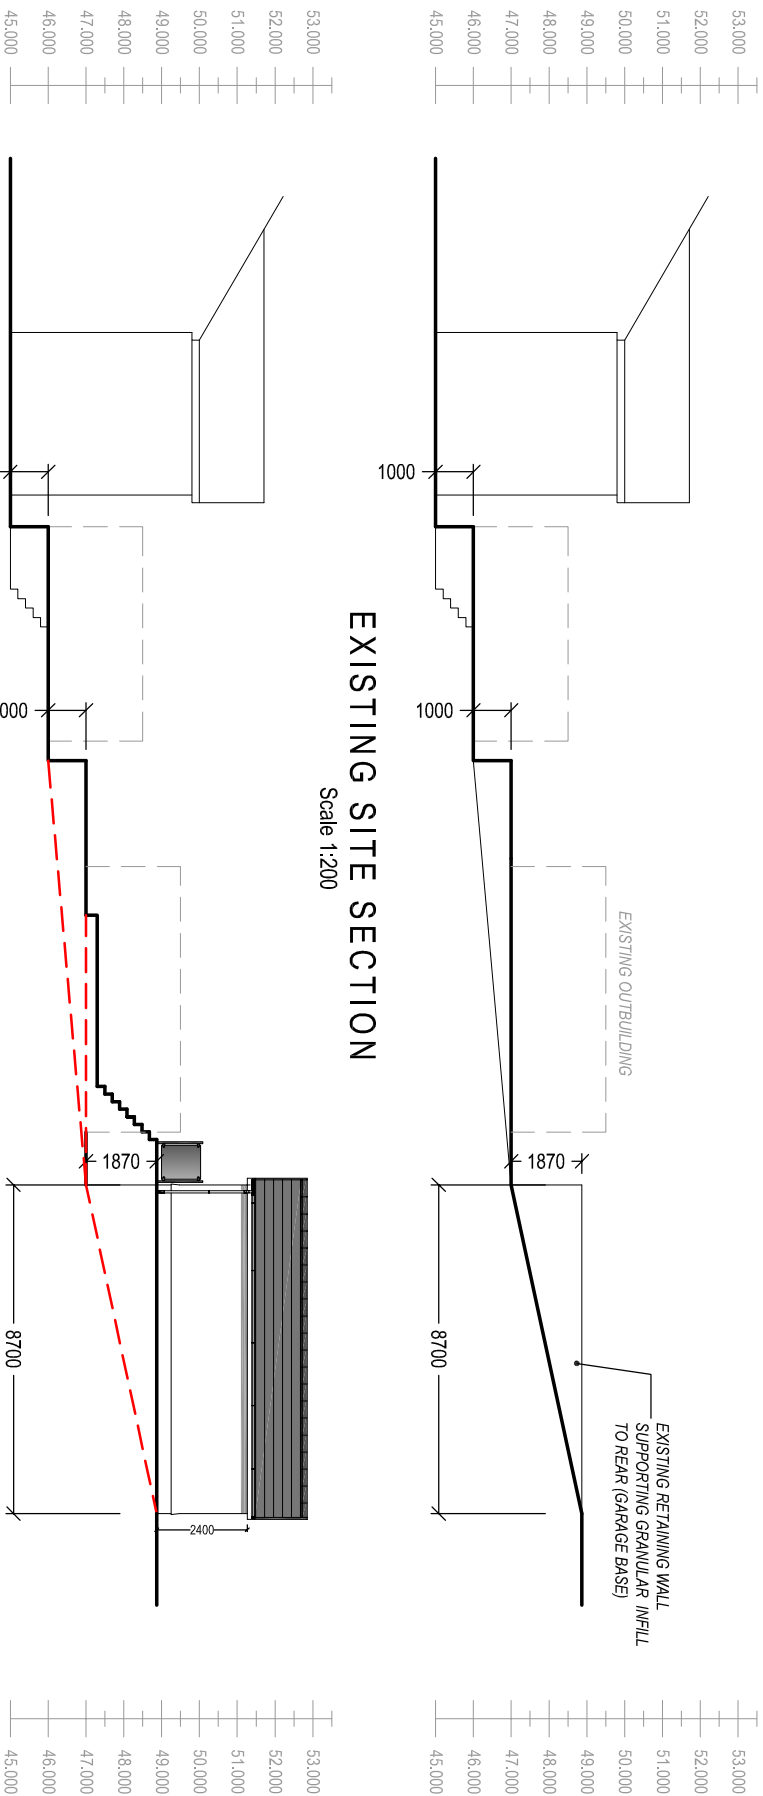

EXISTING SITE SECTION
Scale 1:200

PROPOSED SITE SECTION
Scale 1:200

Drawing Title:
EXISTING & PROPOSED SITE SECTIONS

Drawing No: 008

Date: 15-06-2022

Revision: A

Revised: 02-08-2022

Scale(s): 1:200

Paper Size: A3



Cwm Planning & Design Ltd.

(Civil, Structural & Architectural)

Client:

Mr Owain Rhys Morgan
35 Clare Road
Ystalyfera
SA9 2AJ

Project Title:

PROPOSED DETACHED
SINGLE STOREY GARAGE

General Notes:

1. Do not scale from this drawing. Take figured dimensions only.
2. Dimensions are in millimetres unless otherwise stated.

Drawing Issue:

PLANNING