


Superseded

DATE:	25th February 2021	CHECKED:		SCALE:	1:100		A3	DRNG. NO.	JD009	REV.	F
CLIENT	Mr M Pasha	at 311 Graig Road, Godregraig,	Pontardawe, Swansea,	SA9 2NZ	Proposed Domestic extension	at 311 Graig Road, Godregraig,	Pontardawe, Swansea,	SA9 2NZ	Proposed Elevations	DRNG. TITLE	
REVISIONS	A - 22/12/2021 - Elevation name added B - 07/01/2022 - Side elevation revised to reflect 1m set back as per plan C - 29/03/2022 - Garage door to front elevation removed as well as ridge and eaves heights checked D - 01/04/2022 - Front wall reduced to match plans E - 06/04/2022 - Heights added F - 12/08/2022 - Front wall elevation changed										


REAR ELEVATION

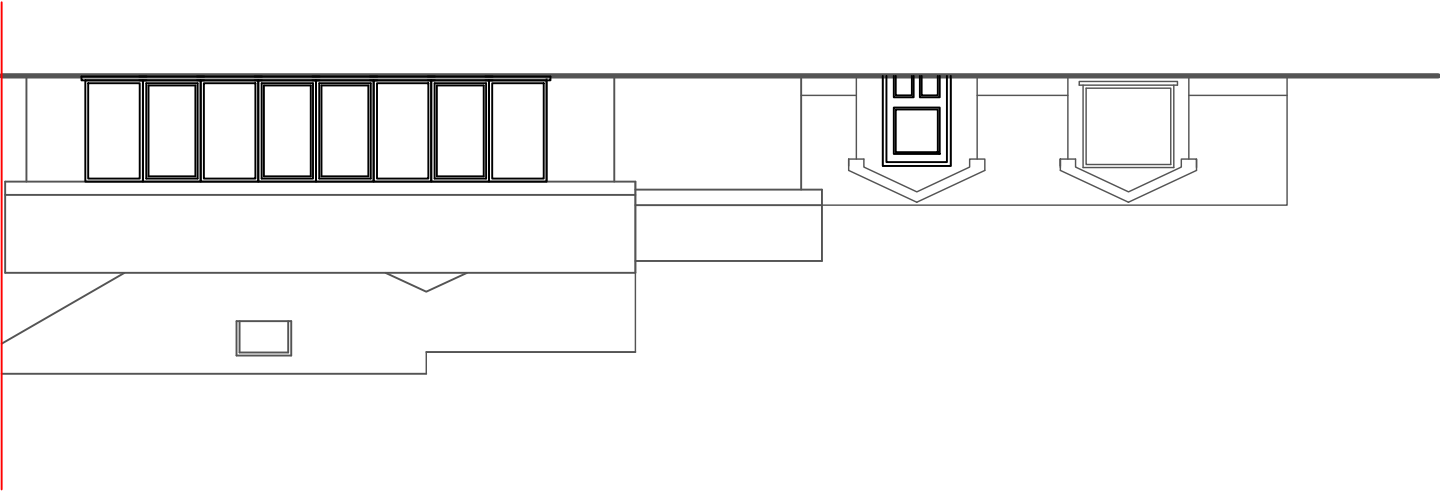

FRONT ELEVATION



SIDE ELEVATION

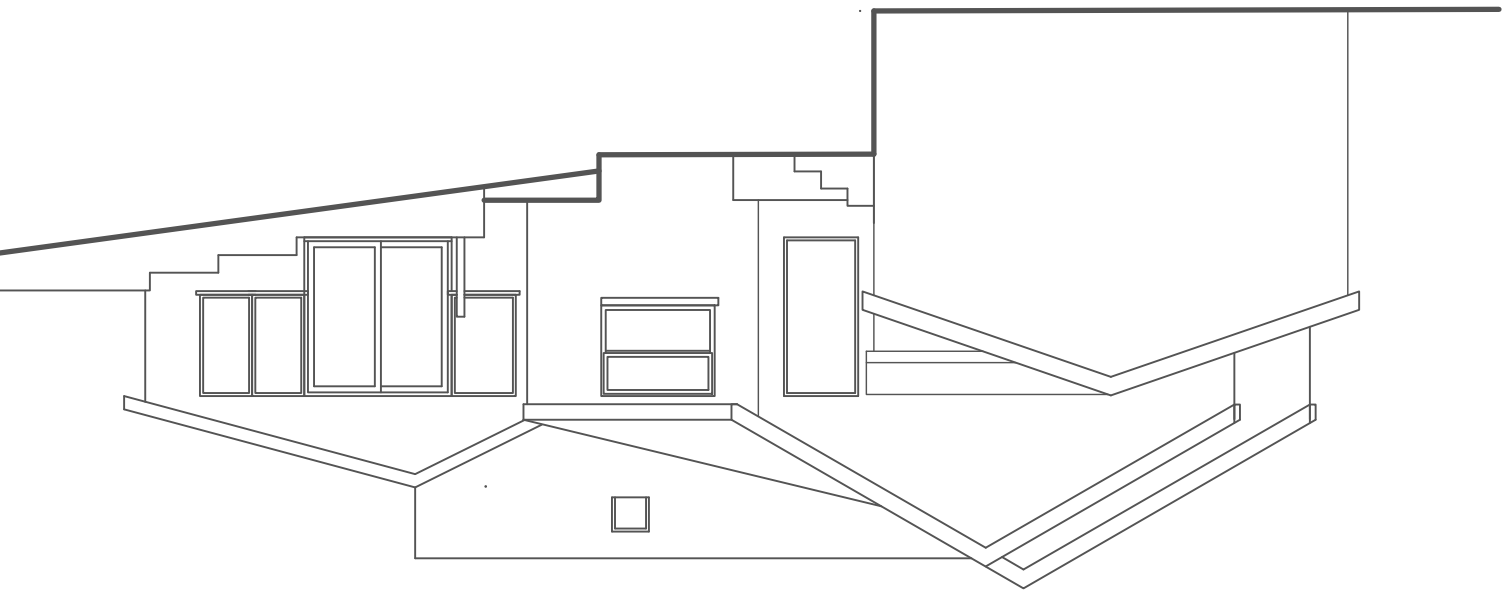

All Dimensions are to be site checked