
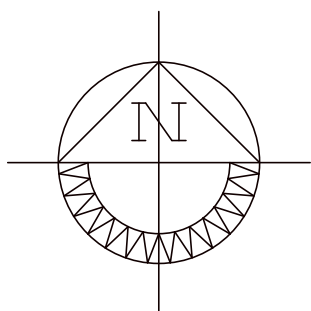


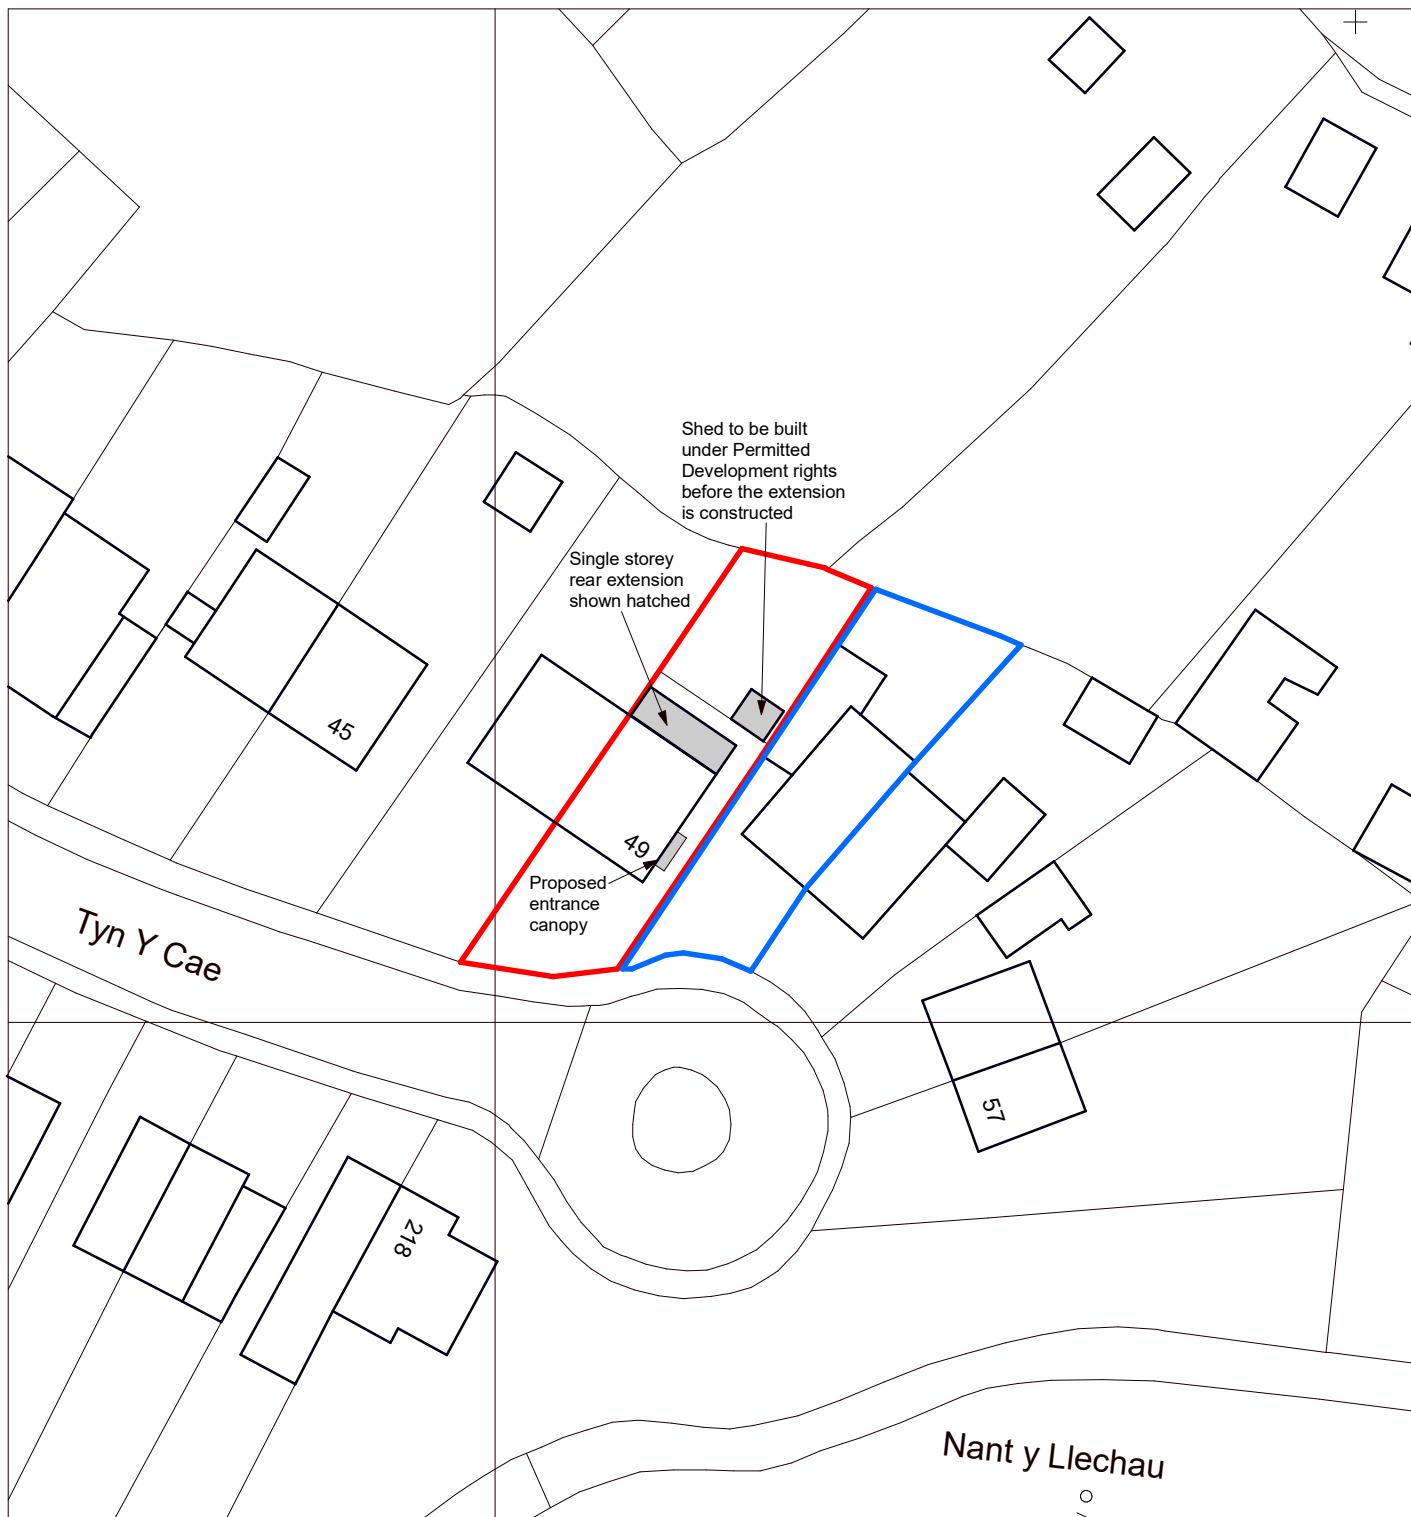

49 TYN Y CAE, PONTARDAWE, SWANSEA
Mr & Mrs Evans

SCHEME DESIGN: Proposed Block Plan

2244-05

1:500 @ A4

August 2022

