


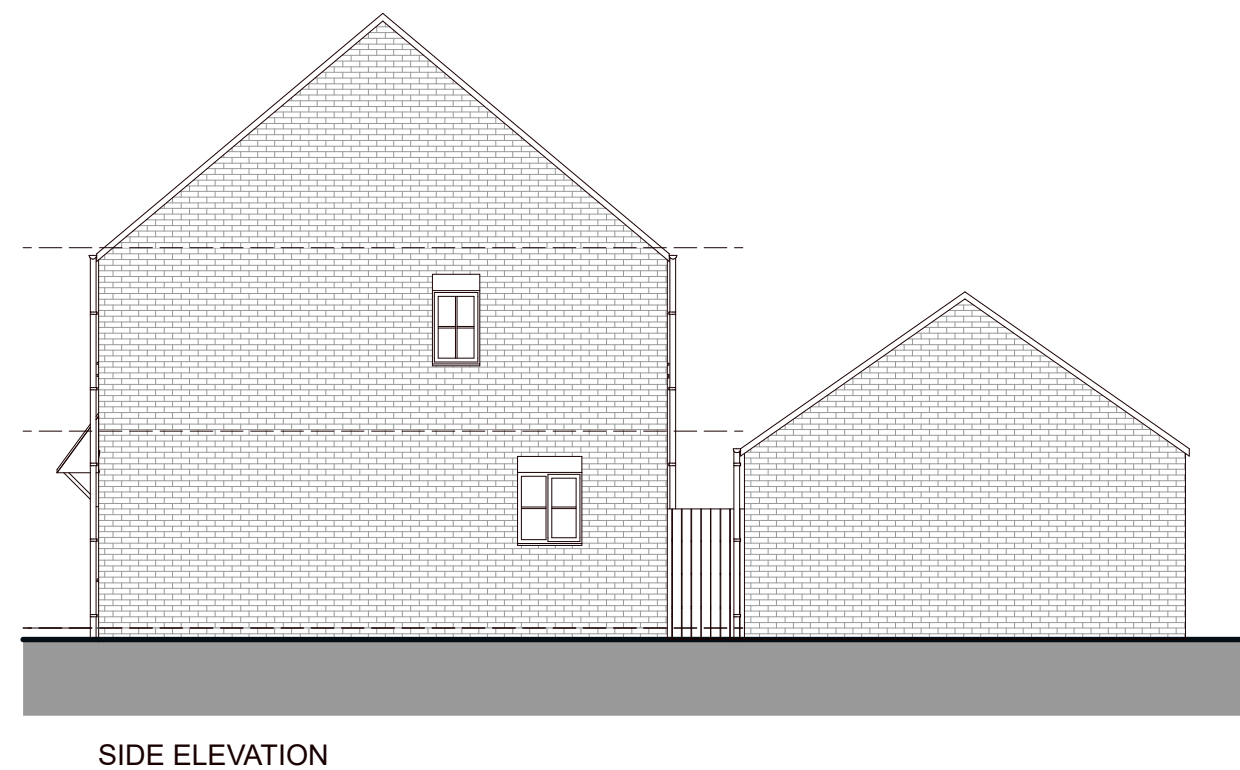

Scale 1 / 100 @ A3

24 Ffordd y Glowyr
Godrergraig, Swansea
Mr & Mrs Jones
**Scheme Design: Existing
Elevations**
Date: August 2022
Scale: 1:100 @ A3
Drawing Number: 2247-03

