

NOTE:

The Contractor is to check and verify all building and site dimensions, levels and sewer invert levels at connection points before work starts.

This drawing must be read with and checked against any structural or other specialist drawings provided.

The Contractor is to comply in all respects with the current Building Regulations whether or not specifically stated on these drawings.

This drawing is not intended to show details of foundation or ground conditions. Each area of ground relied upon to support the structure depicted must be investigated by the Contractor and suitable methods of foundation be provided.

HOUSE SPARROW TERRACE NEST BOX

Specification:
Wooden (or Woodcrete) nest box with 3 sub-divisions to support 3 nesting pairs to be placed under the eaves of main dwelling.
Entrance hole: 32mm diameter
Dimensions: H310 x W370 x D185mm



IMAGE EXAMPLES



Rev.	By	Date

DESIGN VISION 5

Contact: Angharad Randall
Email: Design_Vision_5@hotmail.com
Tel No: 07853 169 142


SITE ADDRESS:
65 Parc Gilbertson
Gelligron
Pontardawe

DRAWING TITLE:
PROPOSED DETAILS
OF BIODIVERSITY
ENHANCEMENT

Arch/Designer	SYSTEM PROJECT NUMBER:	DRWG NO:	REVISION
AR	60 - 2022	09	0

DRAWN BY:	SCALE:	DATE:
AR	A3 @ 1:100	08/2022

NOTE: BIODIVERSITY MEASURED TO BE IMPLEMENTED AS PER SUBMITTED SCHEME

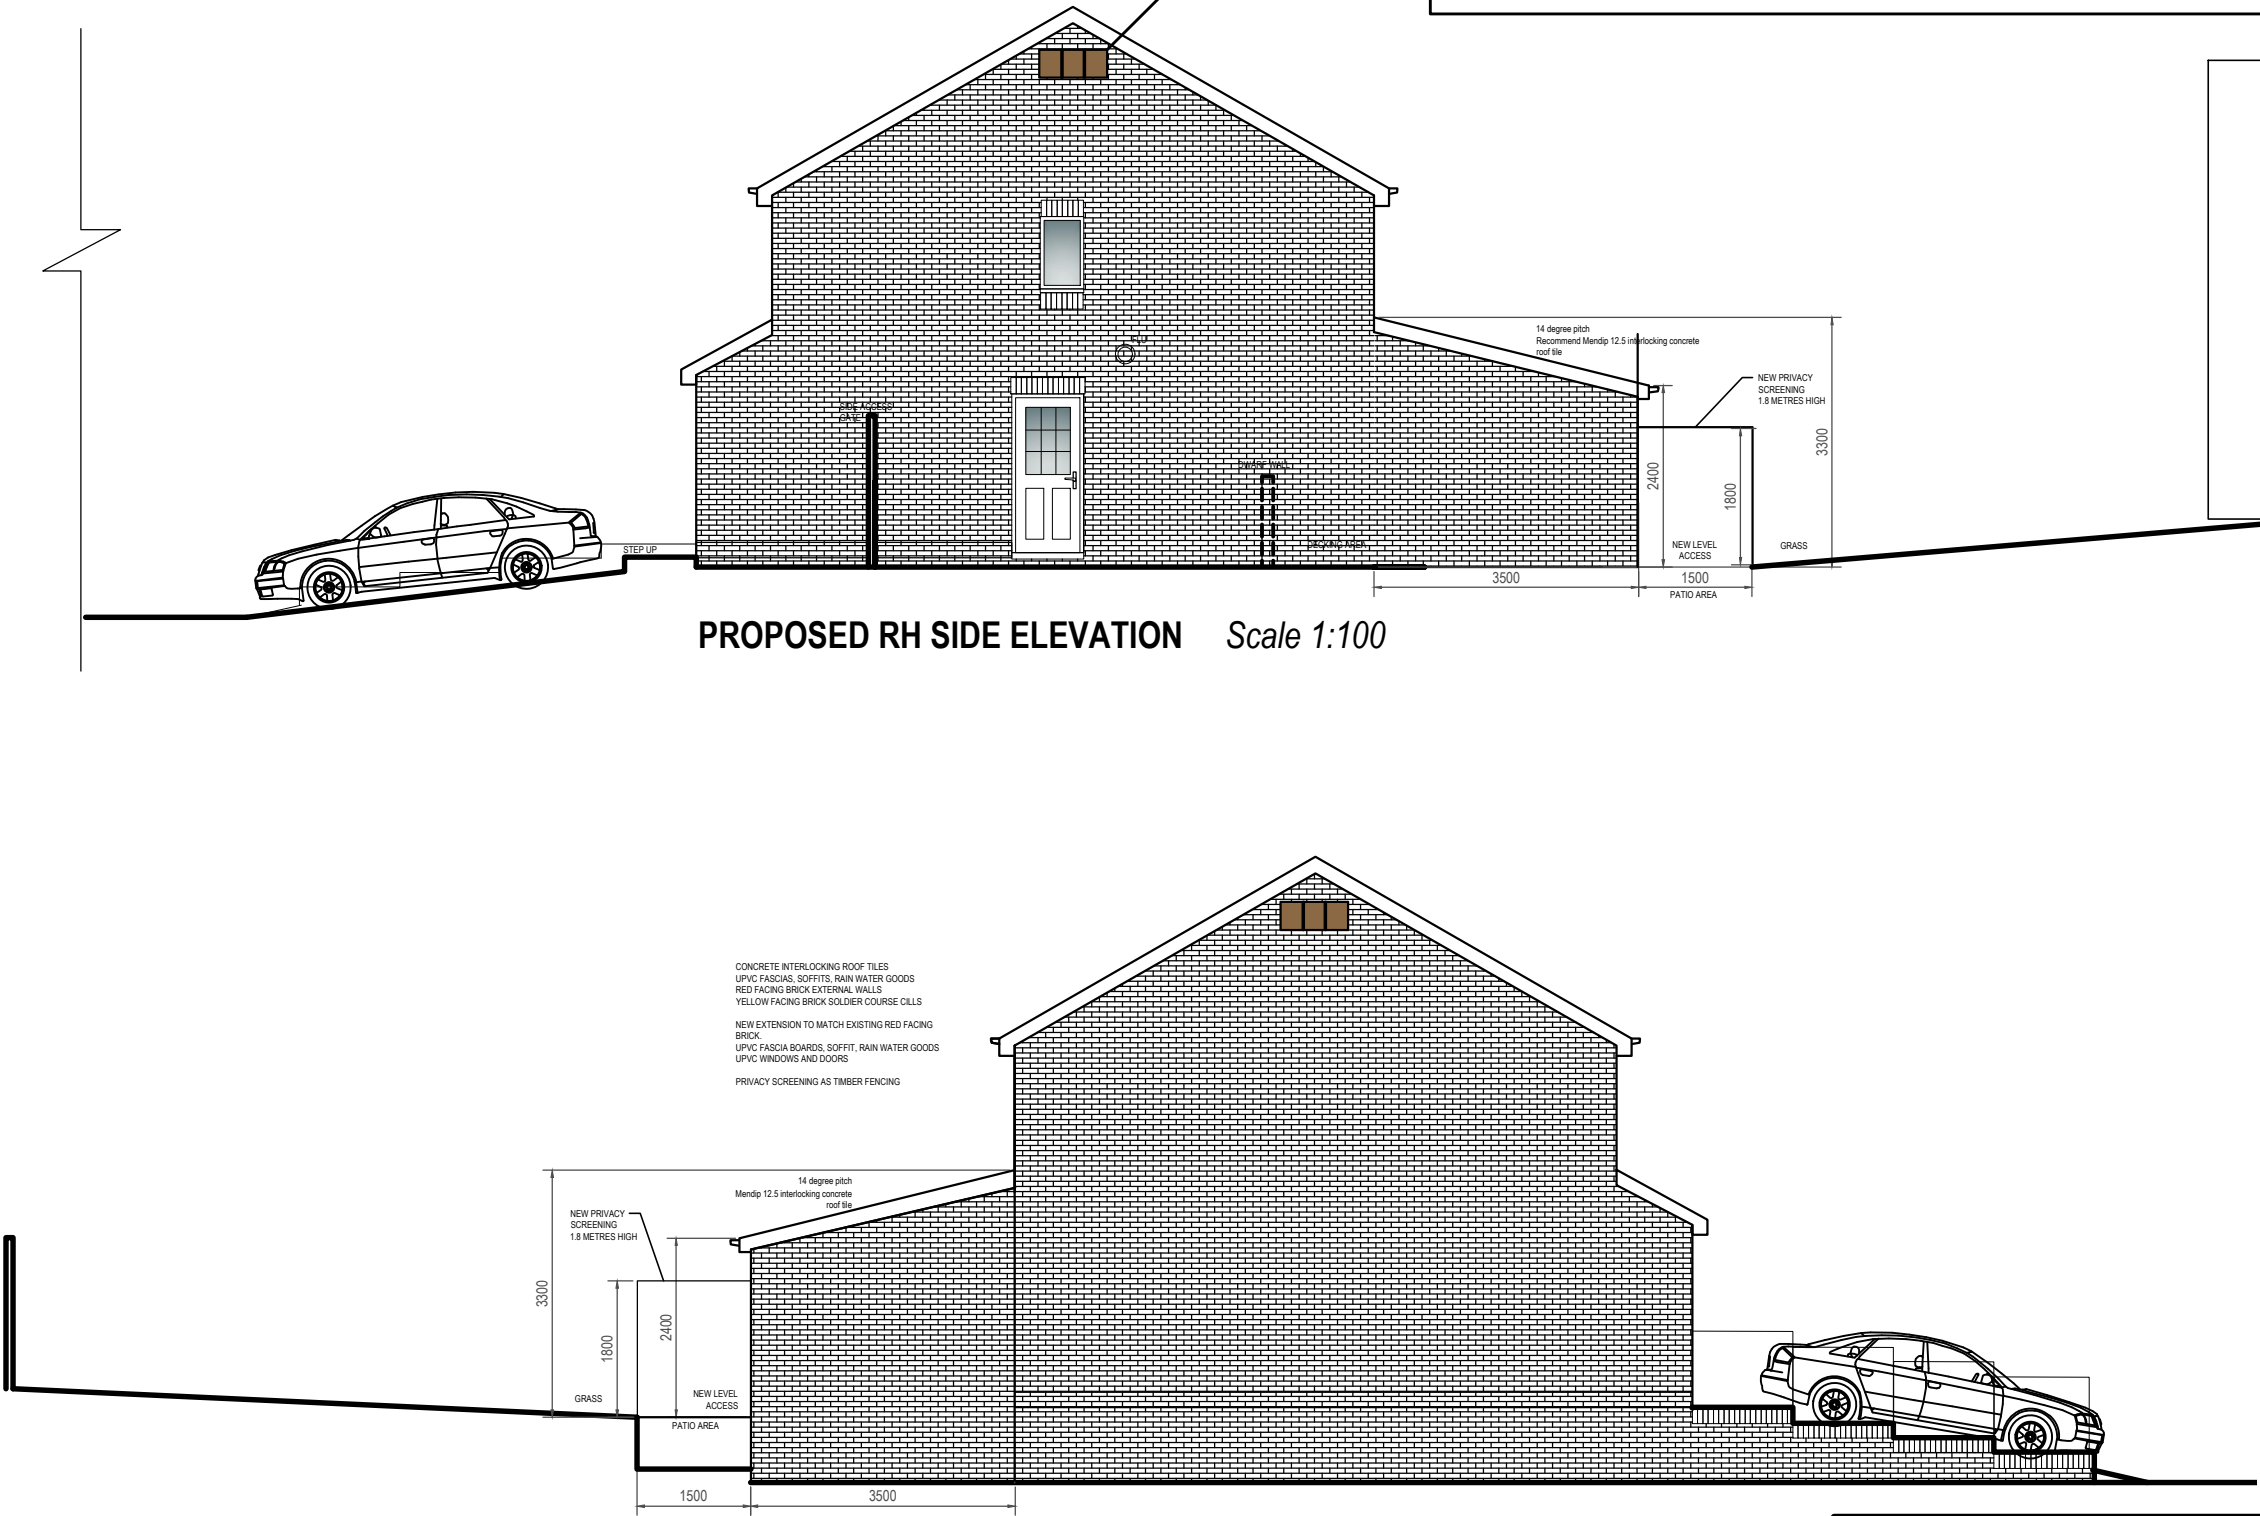

PROPOSED RH SIDE ELEVATION Scale 1:100

PROPOSED LH SIDE ELEVATION Scale 1:100