
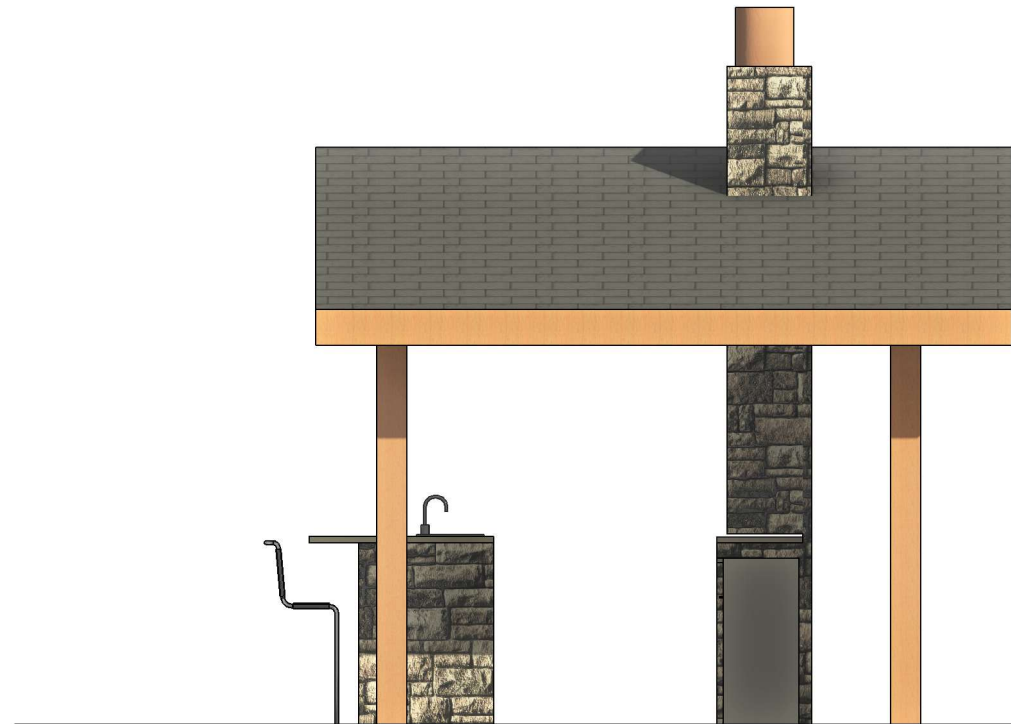
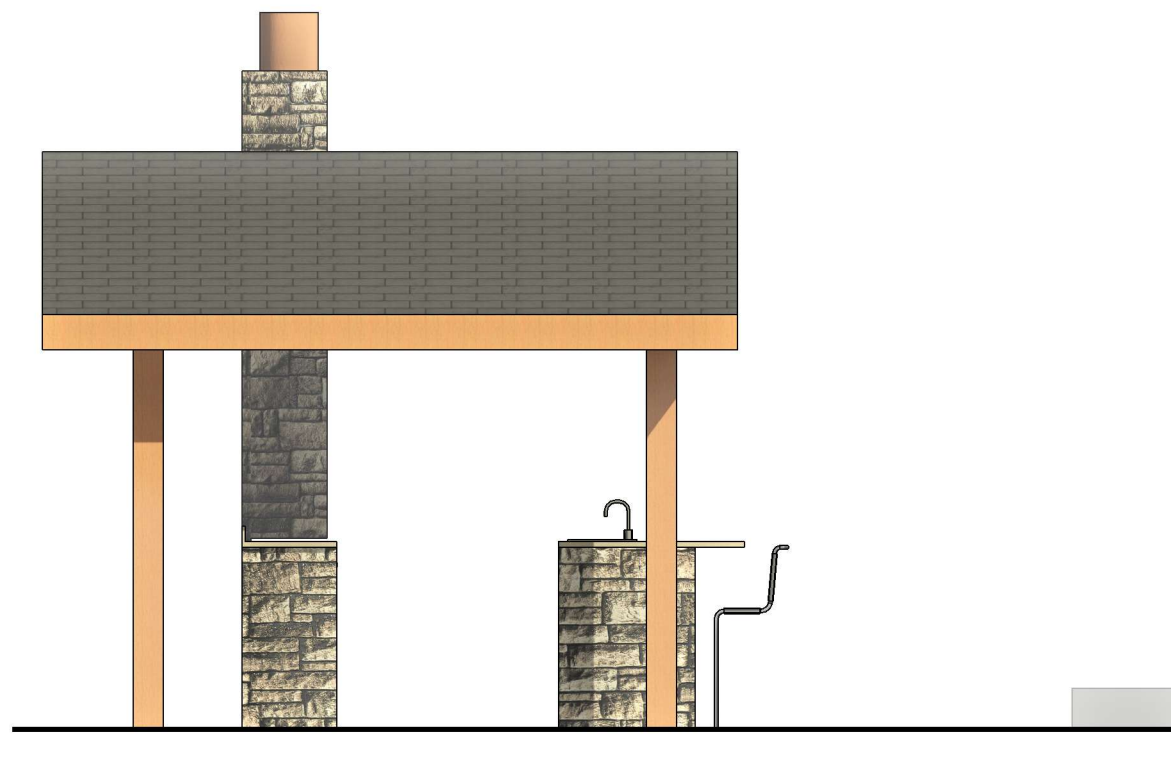
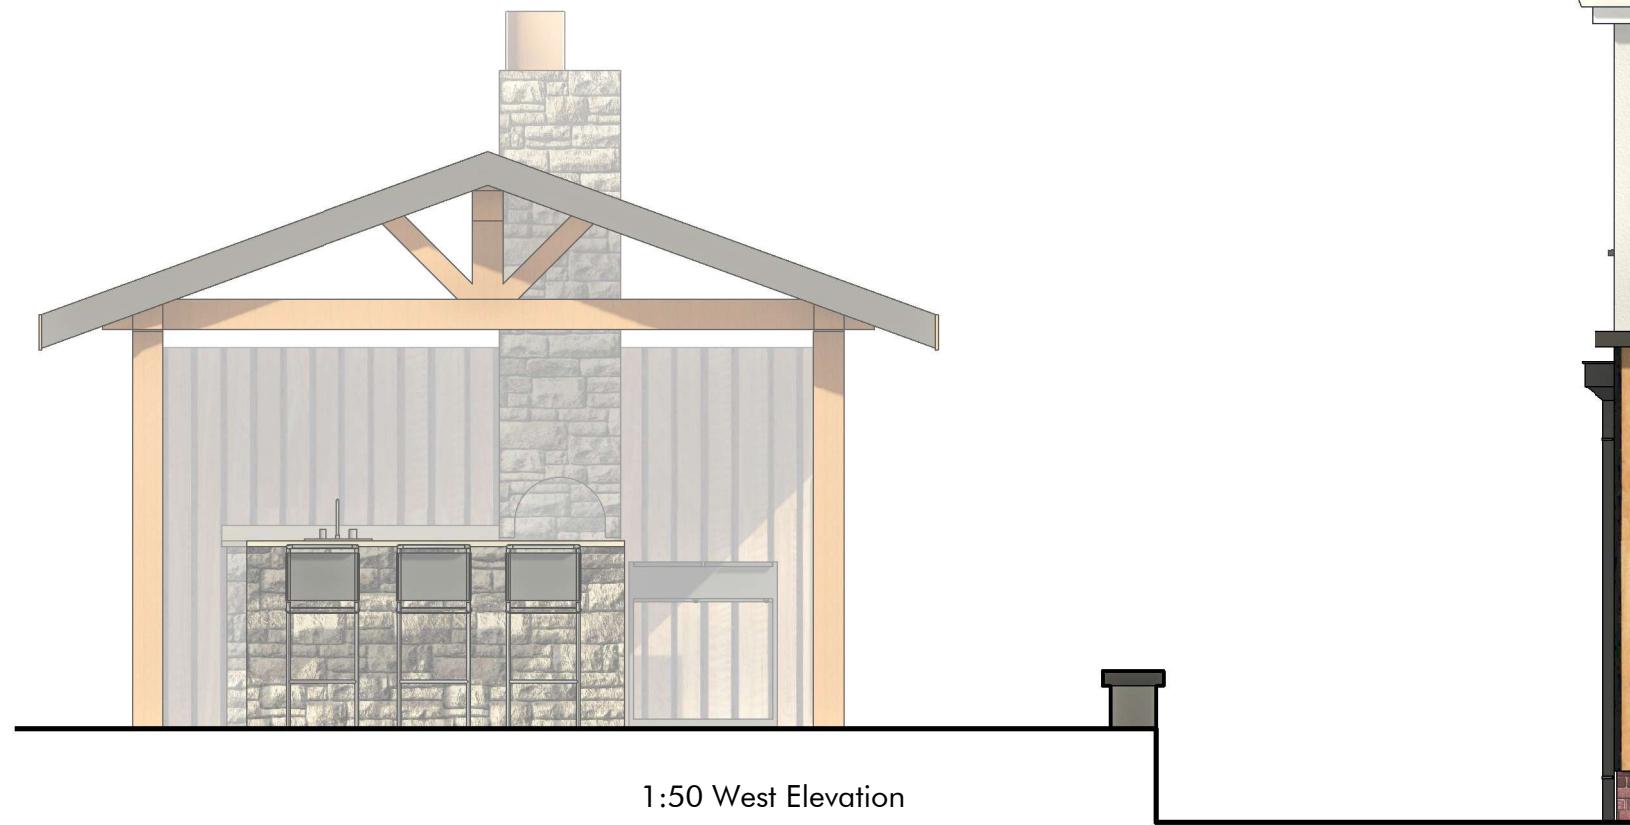


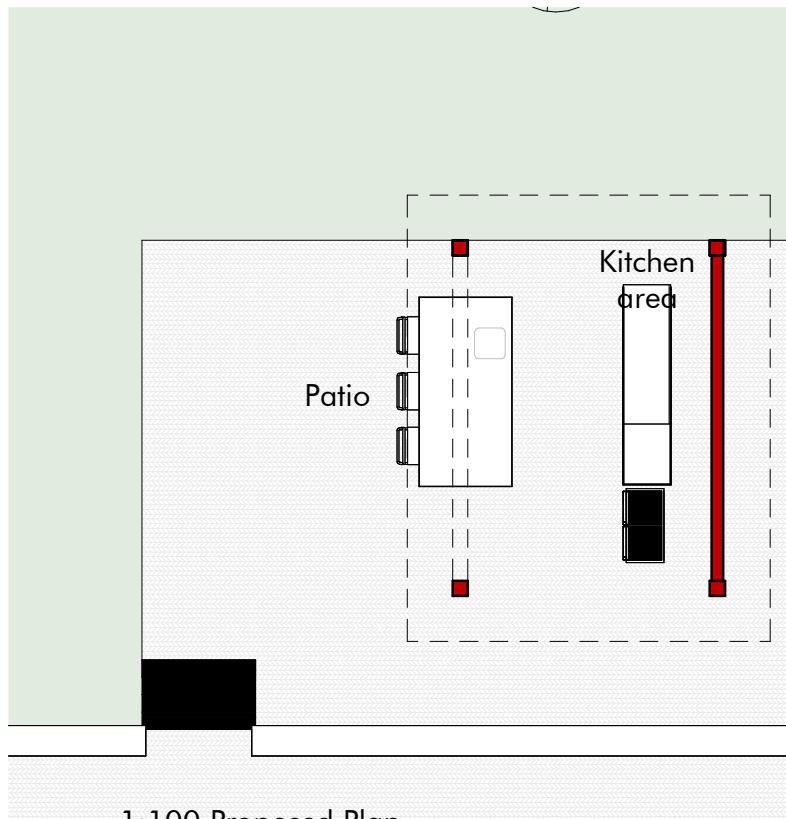

darkin
architects

drawing on
experience

www.darkinarchitects.com

CARDIFF 02922 744 005
LLANELLI 01554 778 730
NEATH 01639 505 566

info@darkinarchitects.com

RIBA



Chartered Practice

THIS DRAWING IS THE COPYRIGHT OF DARKIN ARCHITECTS AND MAY NOT BE COPIED, ALTERED OR REPRODUCED IN ANY FORM OR PASSED TO A THIRD PARTY WITHOUT THEIR CONSENT. DIMENSIONS MUST BE CHECKED AND VERIFIED ON SITE AND ANY DISCREPANCIES SHOULD BE REPORTED TO THE ARCHITECT. THIS DRAWING MUST NOT BE SCALED AND SHOULD BE READ IN CONJUNCTION WITH ALL OTHER CONSULTANT'S DRAWINGS. IF IN DOUBT ASK FOR CONFIRMATION.

No.	Description	By	Date
A	Roof Hipped to rear of extension	NCR	08.08.2022

CLIENT

Rebecca Deane

PROJECT

Extension

PROJECT ADDRESS

31 Dan y Graig Terrace,
Cadoxton, Neath, SA10 8BT

DRAWING TITLE

External Kitchen area

DRAWN BY	CHECKED BY	© Copyright Darkin Architects 2021
NCR	DLD	
PROJECT REF	SCALE	PAPER SIZE
RH509	As indicated	A3
DRAWING	REVISION	DATE
106	A	13/01/2022