


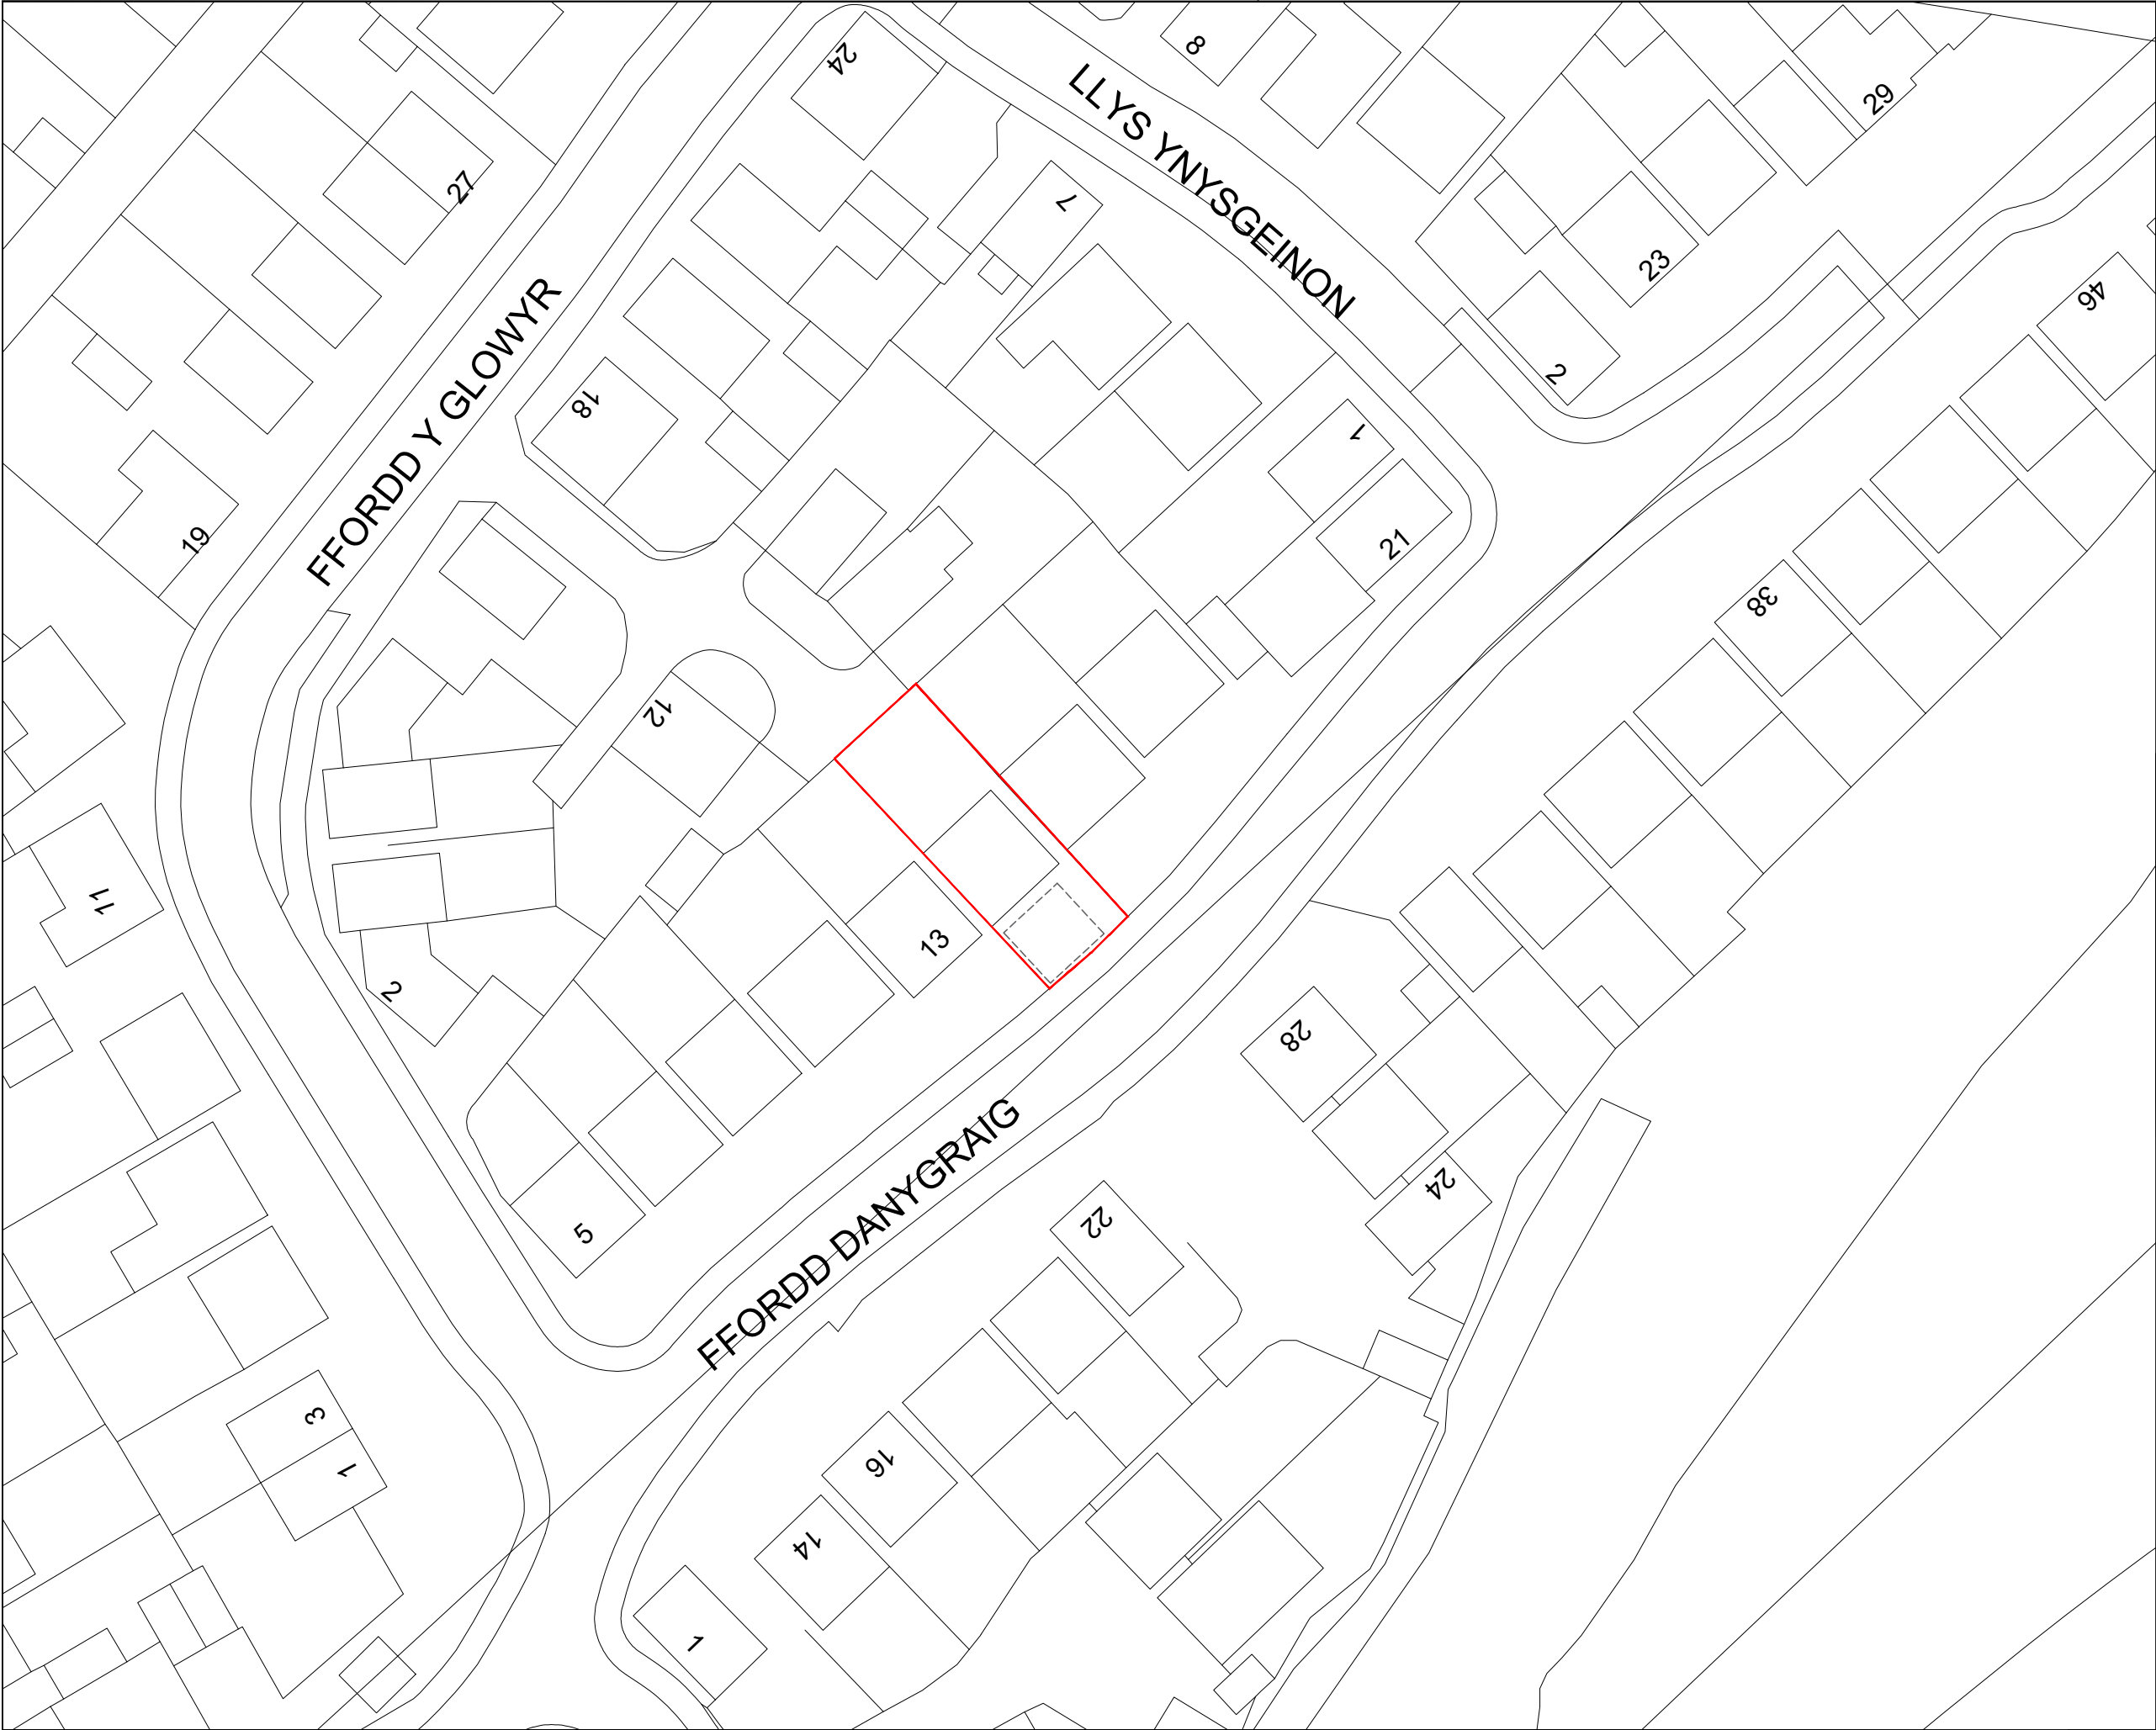

NOTES

A3

1 THIS IS A C.A.D. PRODUCED DRAWING AND SHOULD NOT BE AMENDED BY HAND

2 All dimensions in millimetres unless otherwise stated

3 Any errors or omissions to be reported to the Designer

4 Do not scale off this drawing - all dimensions and levels to be checked and verified on site

Key :

Existing Tarmac
Parking Bays / Drive
Approx. 5m x 5m

PLANNING ISSUE

A	Existing parking bay illustrated		08/22
Rev	Details	Dr	Date

Project

Proposed Garage Conversion at
15 Ffordd Danygraig
Ystalyfera
SA9 2BH

Block Plan

Scales	1:500	Date	08/20
Drawing No.	PL_02	A	