



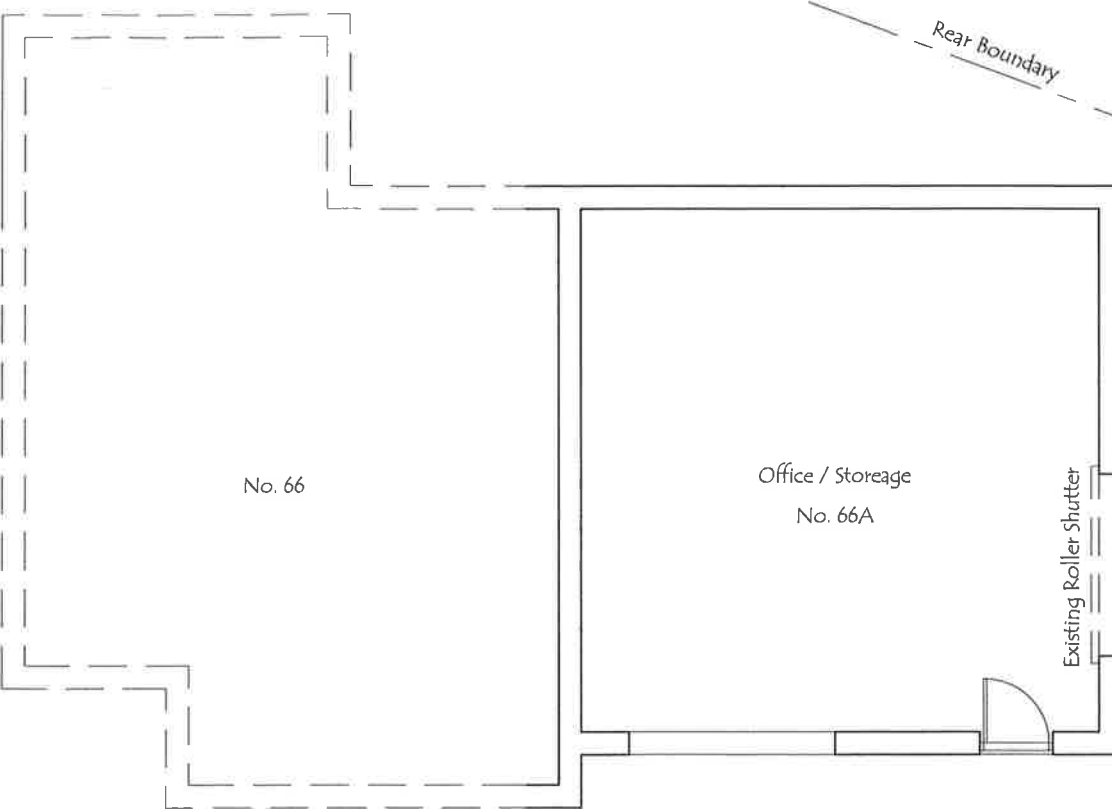

Existing Floor Layout Plan

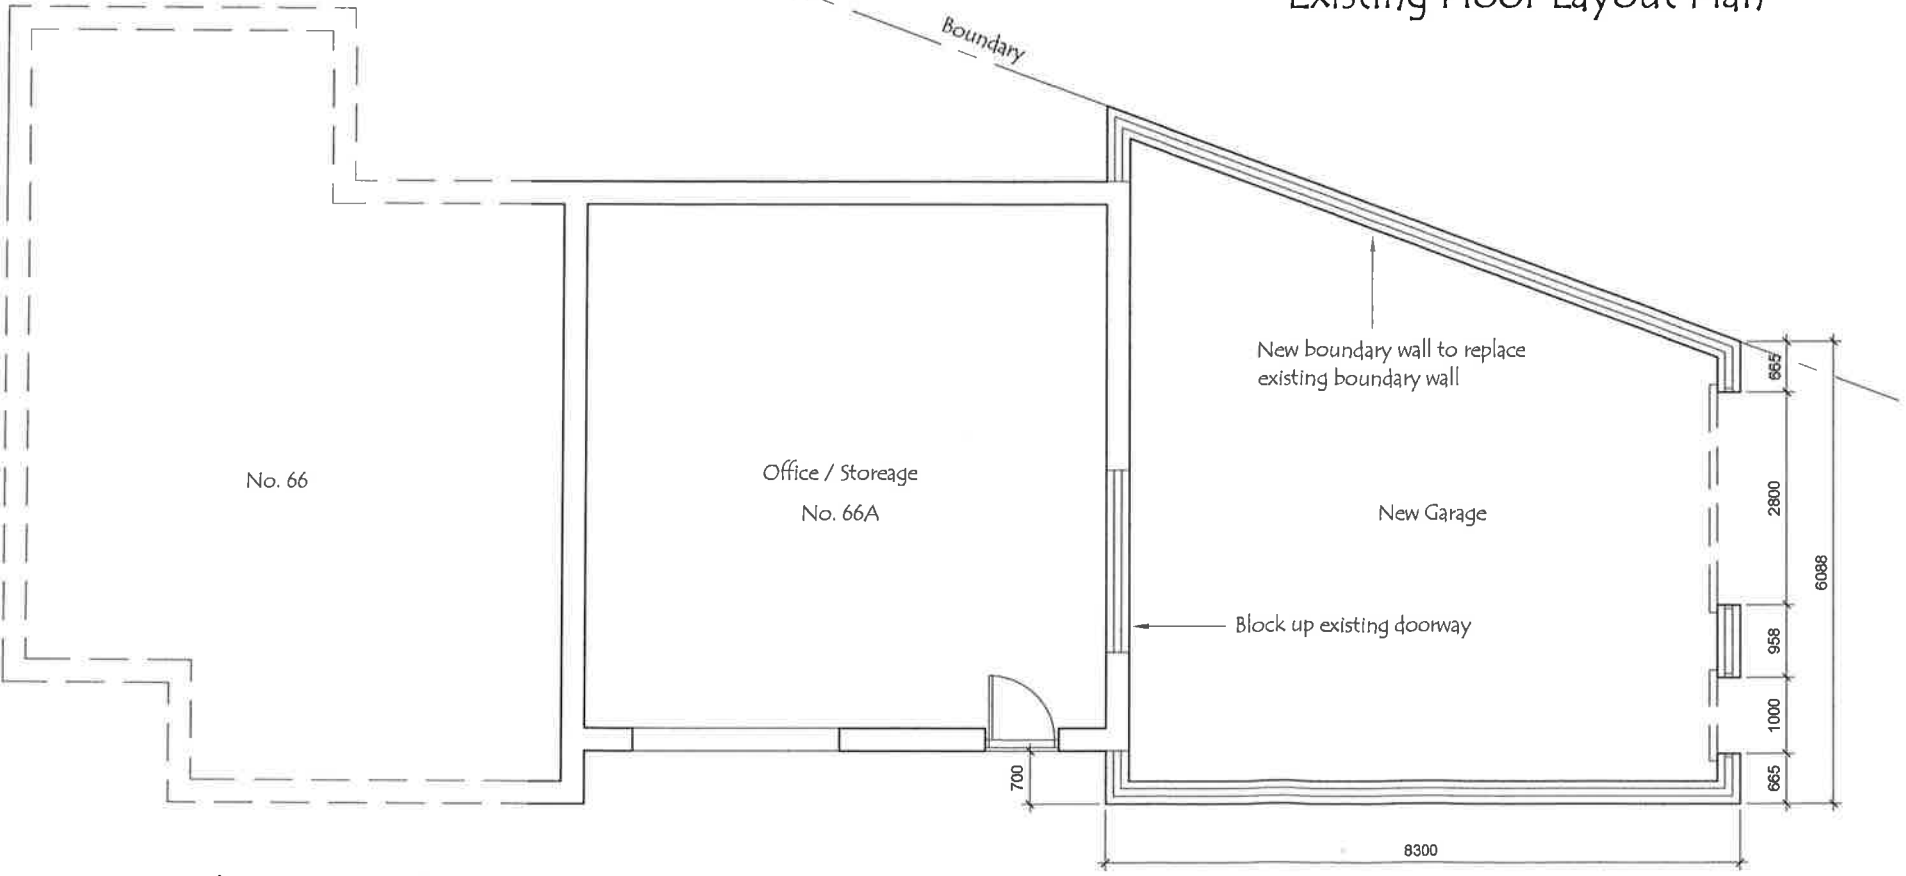

Proposed Floor Layout Plan

Drawn	Date	Scale	Drawing No.
Aug. '22	1 : 100		2022 / 07 / 03
Project			
Proposed Double Garage at : 66A Main Road, Dyffryn Cellwen, Neath.			
Client			
Mr. K. Williams			