
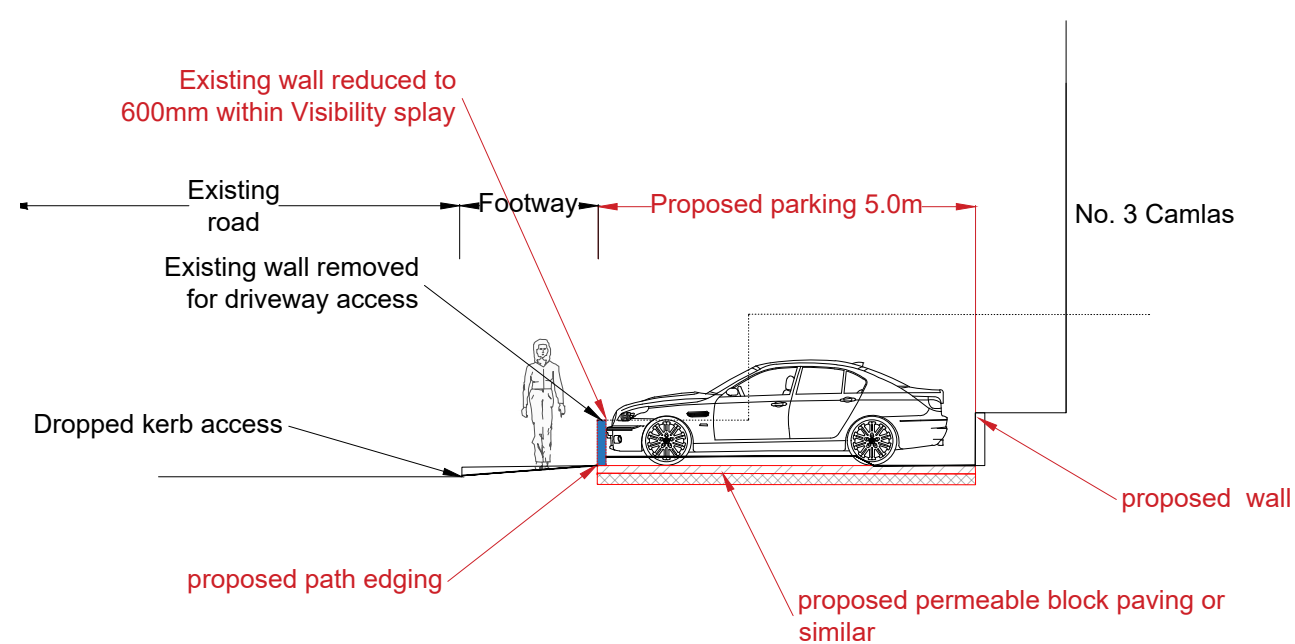
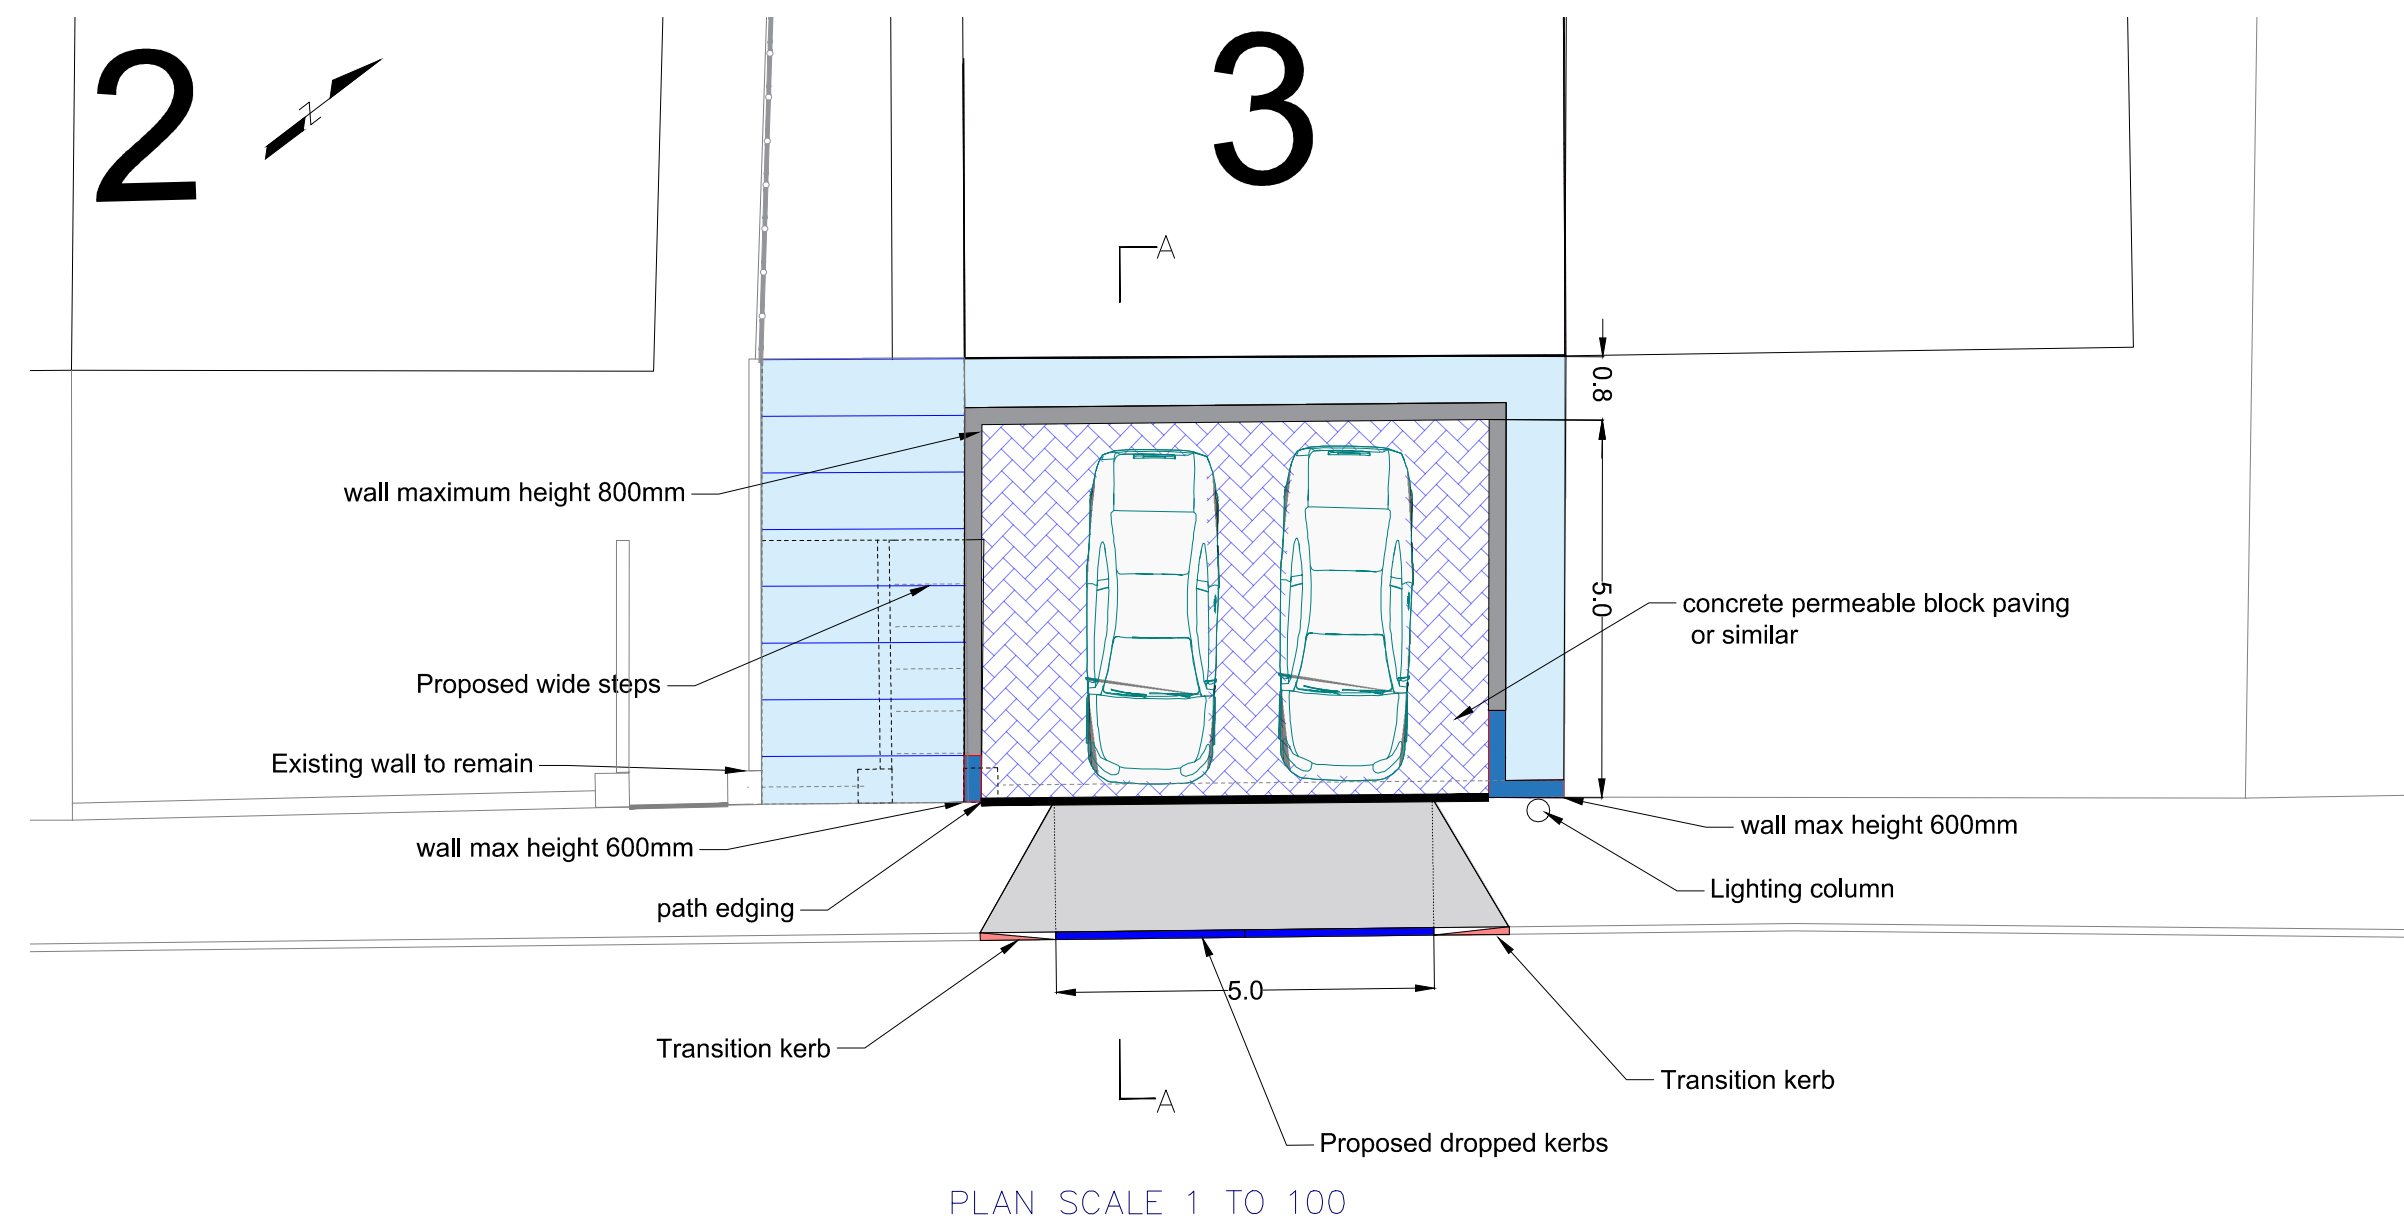
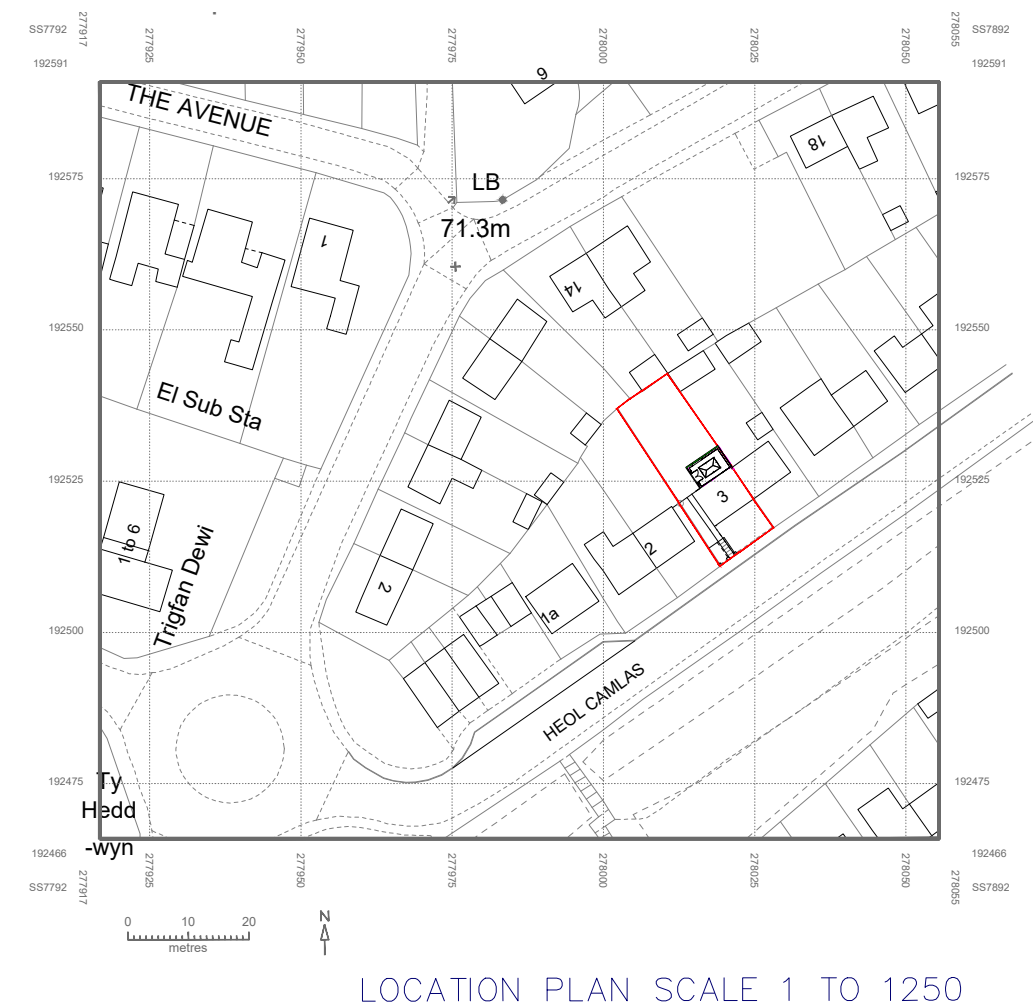


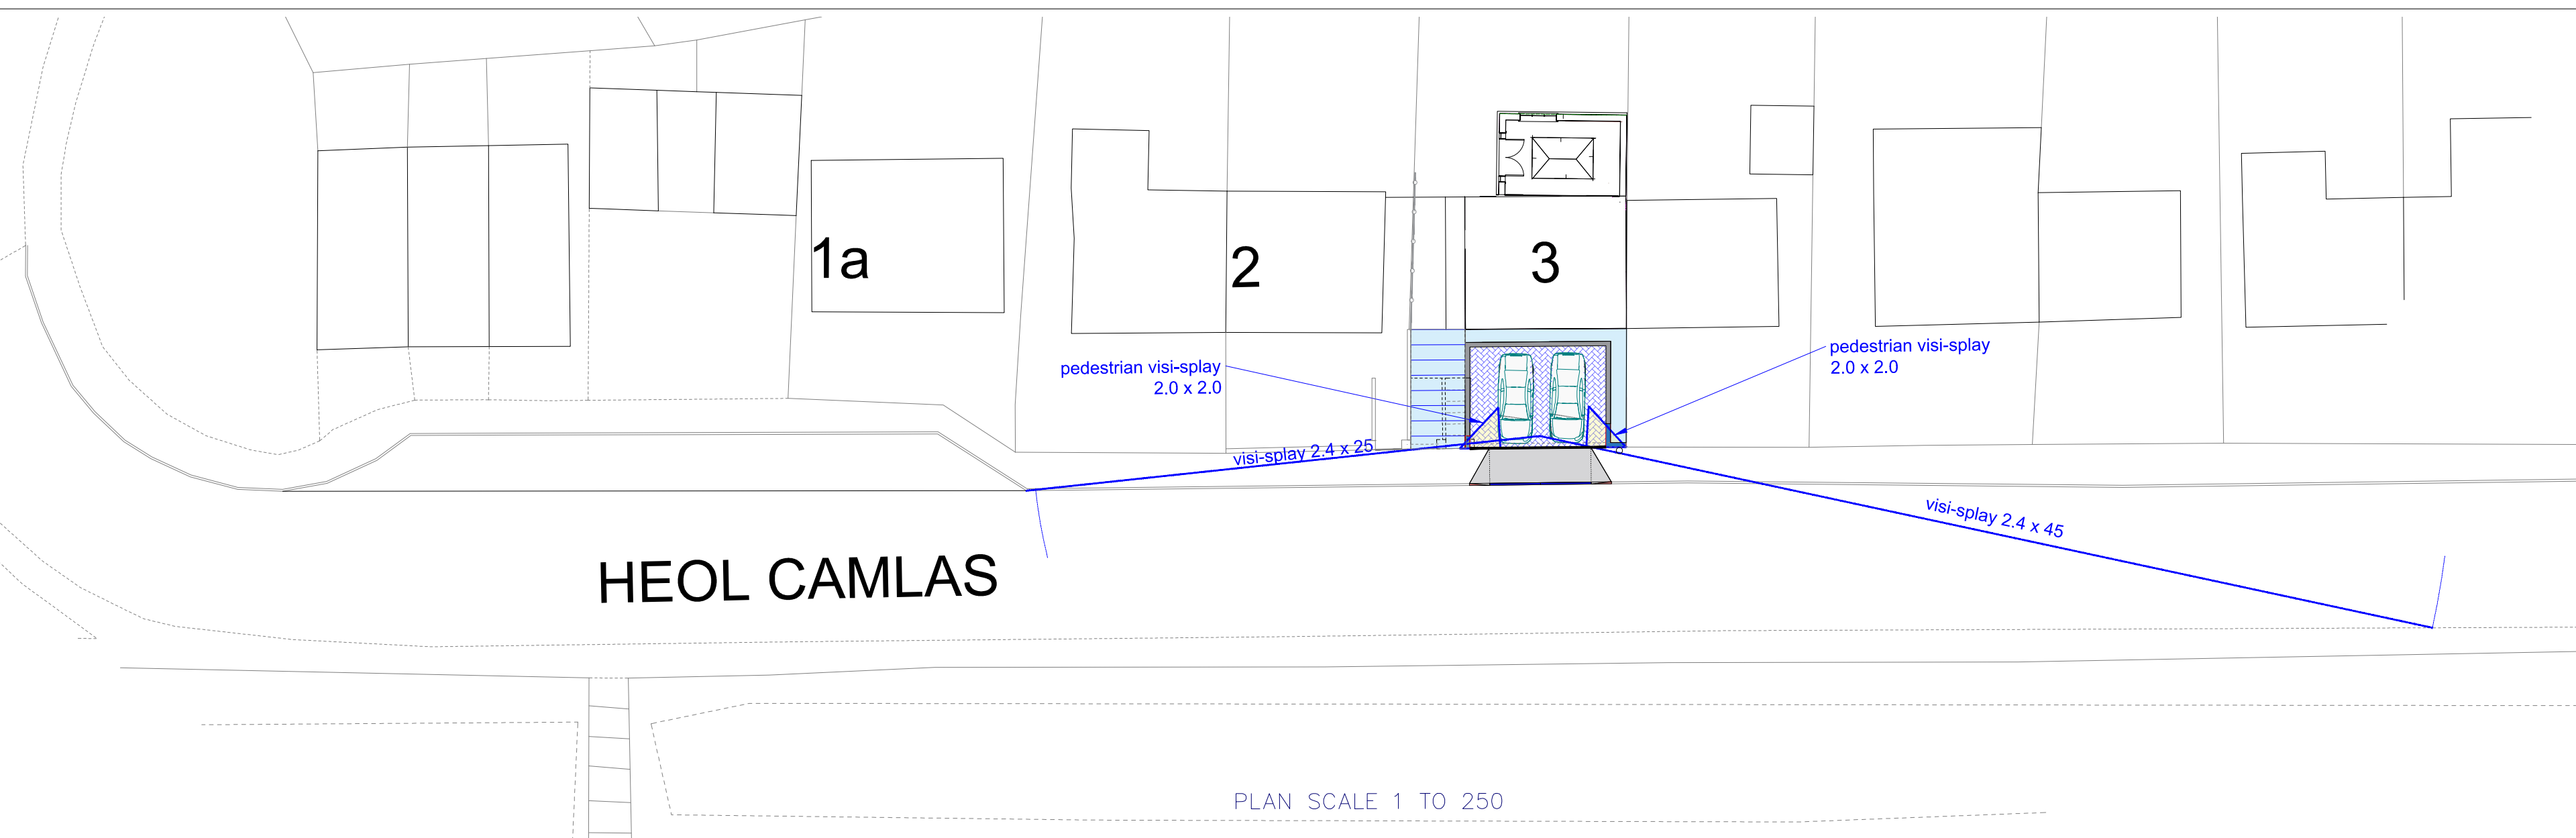

Matt Johns
BSc (Hons) City and Regional Planning
MSc Regeneration

 RTPI

Accredited Degrees

NO.	NOTES	BY	DATE
1	All dimensions in millimetres unless otherwise stated.		
2	Do not scale off drawing. All dimensions to be checked in title by contractor.		
3	Drawings to be used for purposes of forming and setting only.		
4	These are not Construction Drawings		
5	The contractor is to set out, check and coordinate all dimensions on site during the course of work.		

SHEET TITLE:
PROPOSED DRIVEWAY PLAN P01

PROJECT DESCRIPTION:
3 HEOL CAMLAS, CWMAFON
PORT TALBOT

Aerium
Planning Consultants

DATE:

AUGUST
2022

SCALE:

as shown	
----------	--

SHEET:

A-2