


Superseded

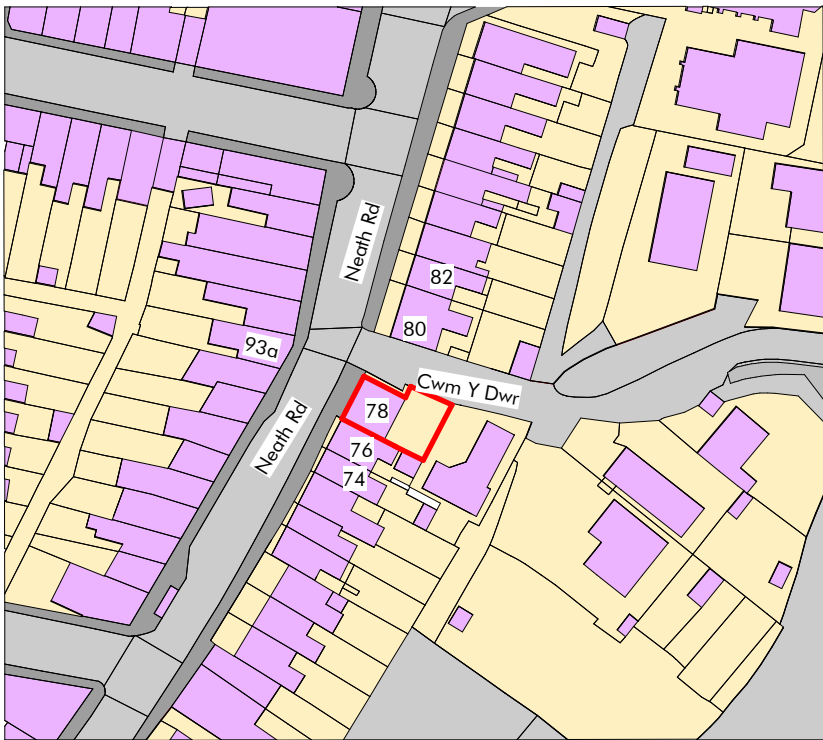

darkin architects drawing on experience www.darkinarchitects.com CARDIFF 02922 744 005 LLANELLI 01554 778 730 NEATH 01639 505 566 info@darkinarchitects.com	NOTES			CLIENT Harry Turner																										
	Ordnance Survey, (c) Crown Copyright 2022. All rights reserved. Licence number 100022432			PROJECT Change of Use																										
				PROJECT ADDRESS 78 Neath Road Briton Ferry SA11 2YR																										
				DRAWING TITLE: Site Location Plan																										
	<table><tr><th>No.</th><th>Description</th><th>By</th><th>Date</th></tr><tr><td>A</td><td>Amendments</td><td>NCR</td><td>22/07/22</td></tr><tr><td>B</td><td>Amendments</td><td>NCR</td><td>18/08/22</td></tr><tr><td></td><td></td><td></td><td></td></tr><tr><td></td><td></td><td></td><td></td></tr><tr><td></td><td></td><td></td><td></td></tr></table>			No.	Description	By	Date	A	Amendments	NCR	22/07/22	B	Amendments	NCR	18/08/22													DRAWN BY NCR	CHECKED BY TOM	© Copyright Darkin Architects 2022
	No.	Description	By	Date																										
	A	Amendments	NCR	22/07/22																										
B	Amendments	NCR	18/08/22																											
			PROJECT REF RC233	SCALE 1 : 1250	PAPER SIZE A4																									
			DRAWING 001	REVISION B	DATE 13/05/22																									

RIBA Chartered Practice	THIS DRAWING IS THE COPYRIGHT OF DARKIN ARCHITECTS AND MAY NOT BE COPIED, ALTERED OR REPRODUCED IN ANY FORM OR PASSED TO A THIRD PARTY WITHOUT THEIR CONSENT. DIMENSIONS MUST BE CHECKED AND VERIFIED ON SITE AND ANY DISCREPANCIES SHOULD BE REPORTED TO THE ARCHITECT. THIS DRAWING MUST NOT BE SCALED AND SHOULD BE READ IN CONJUNCTION WITH ALL OTHER CONSULTANT'S DRAWINGS. IF IN DOUBT ASK FOR CONFIRMATION.				
---	--	--	--	--	--