
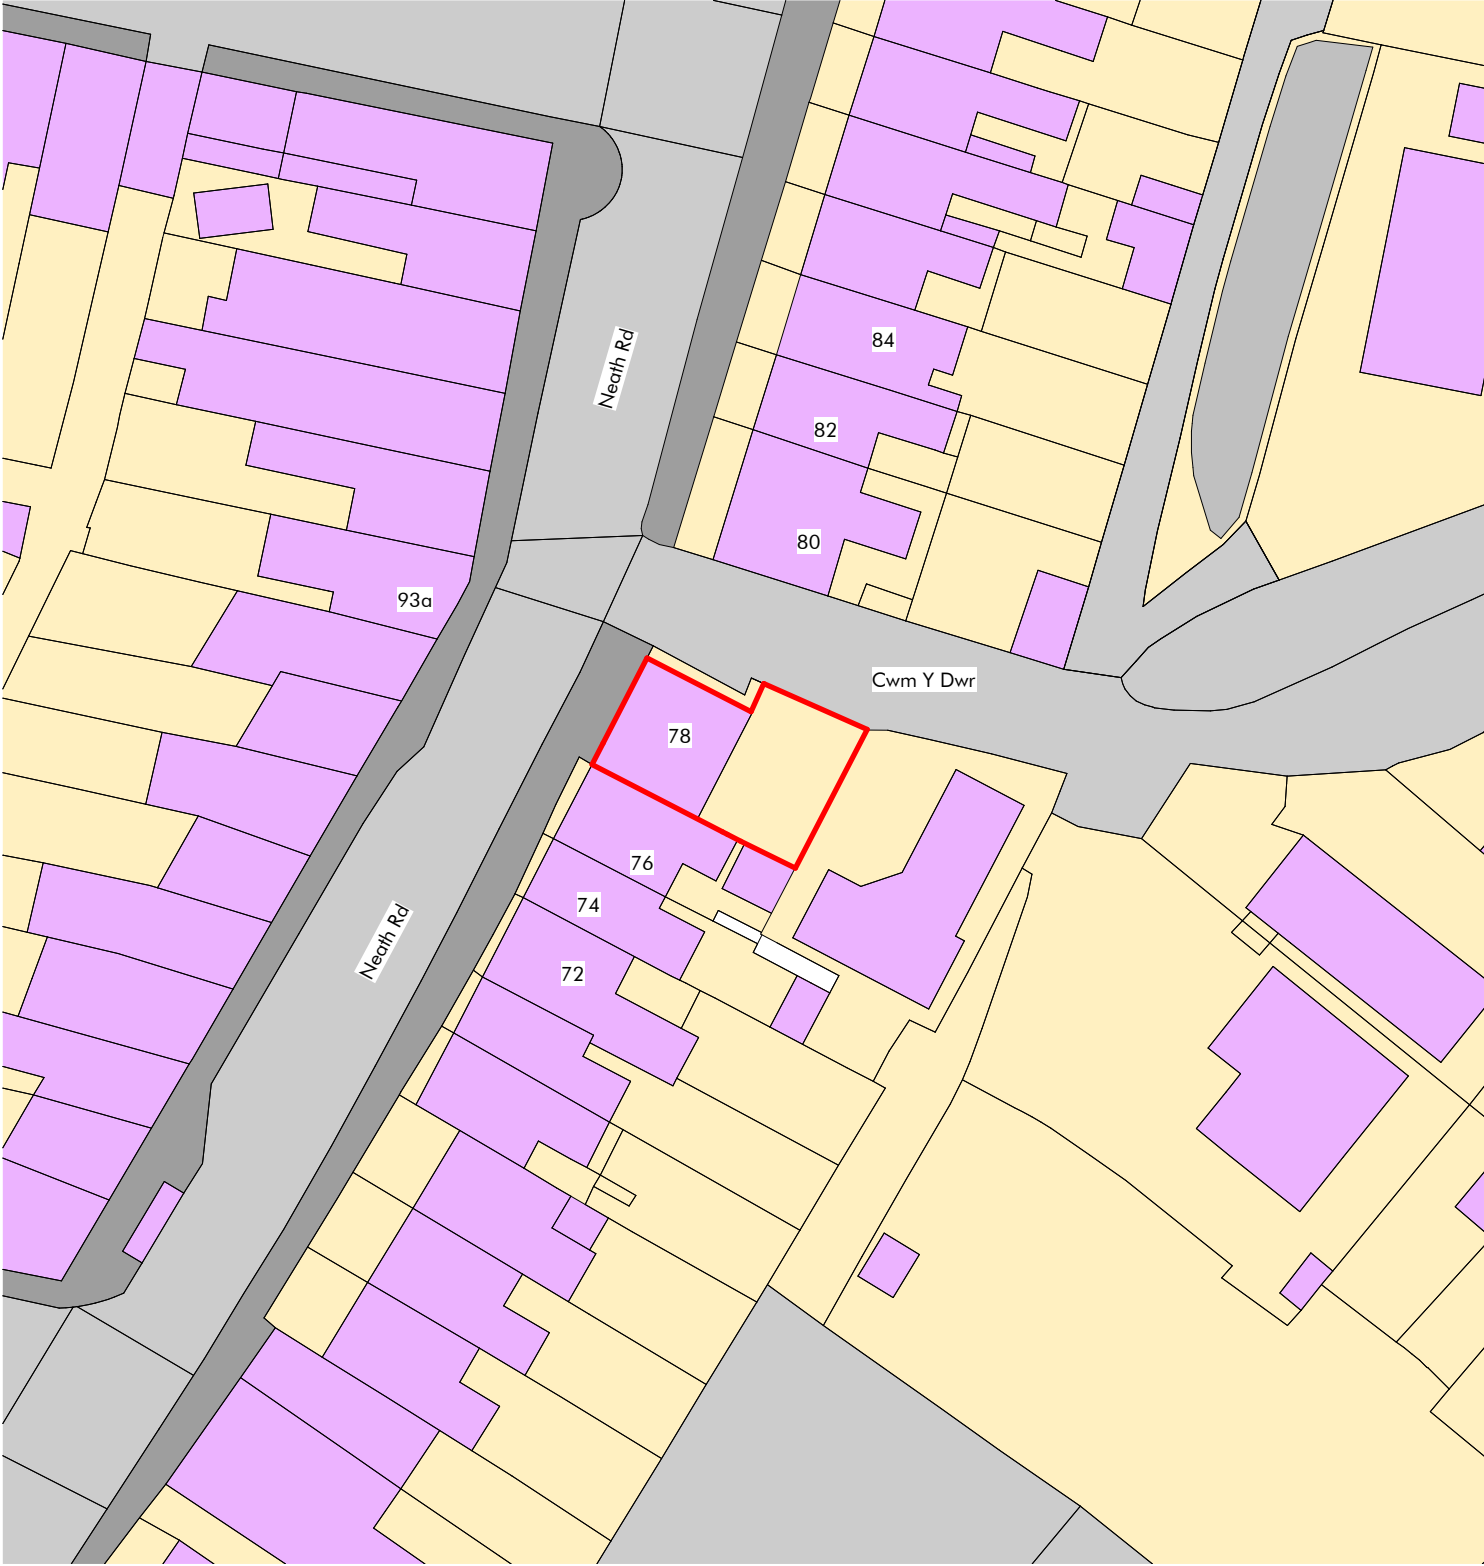


Superseded

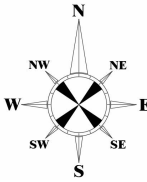

darkin architects drawing on experience www.darkinarchitects.com CARDIFF 02922 744 005 LLANELLI 01554 778 730 NEATH 01639 505 566 info@darkinarchitects.com	NOTES			CLIENT Harry Turner																										
	Ordinance Survey, (c) Crown Copyright 2022. All rights reserved. Licence number 100022432																													
	<table><tr><th>No.</th><th>Description</th><th>By</th><th>Date</th></tr><tr><td>A</td><td>Amendments</td><td>NCR</td><td>22/07/22</td></tr><tr><td>B</td><td>Amendments</td><td>NCR</td><td>18/08/22</td></tr><tr><td></td><td></td><td></td><td></td></tr><tr><td></td><td></td><td></td><td></td></tr><tr><td></td><td></td><td></td><td></td></tr></table>			No.	Description	By	Date	A	Amendments	NCR	22/07/22	B	Amendments	NCR	18/08/22													PROJECT Change of Use		
	No.	Description	By	Date																										
	A	Amendments	NCR	22/07/22																										
B	Amendments	NCR	18/08/22																											
			PROJECT ADDRESS 78 Neath Road Briton Ferry SA11 2YR																											
			DRAWING TITLE: Site Block Plan																											
			DRAWN BY NCR		CHECKED BY TOM	© Copyright Darkin Architects 2022																								
			PROJECT REF RC233		SCALE 1 : 500																									
			DRAWING 002		REVISION B	DATE 13/05/22																								

RIBA

Chartered Practice

THIS DRAWING IS THE COPYRIGHT OF DARKIN ARCHITECTS AND MAY NOT BE COPIED, ALTERED OR REPRODUCED IN ANY FORM OR PASSED TO A THIRD PARTY WITHOUT THEIR CONSENT. DIMENSIONS MUST BE CHECKED AND VERIFIED ON SITE AND ANY DISCREPANCIES SHOULD BE REPORTED TO THE ARCHITECT. THIS DRAWING MUST NOT BE SCALED AND SHOULD BE READ IN CONJUNCTION WITH ALL OTHER CONSULTANT'S DRAWINGS. IF IN DOUBT ASK FOR CONFIRMATION.