


SCALE 1:50

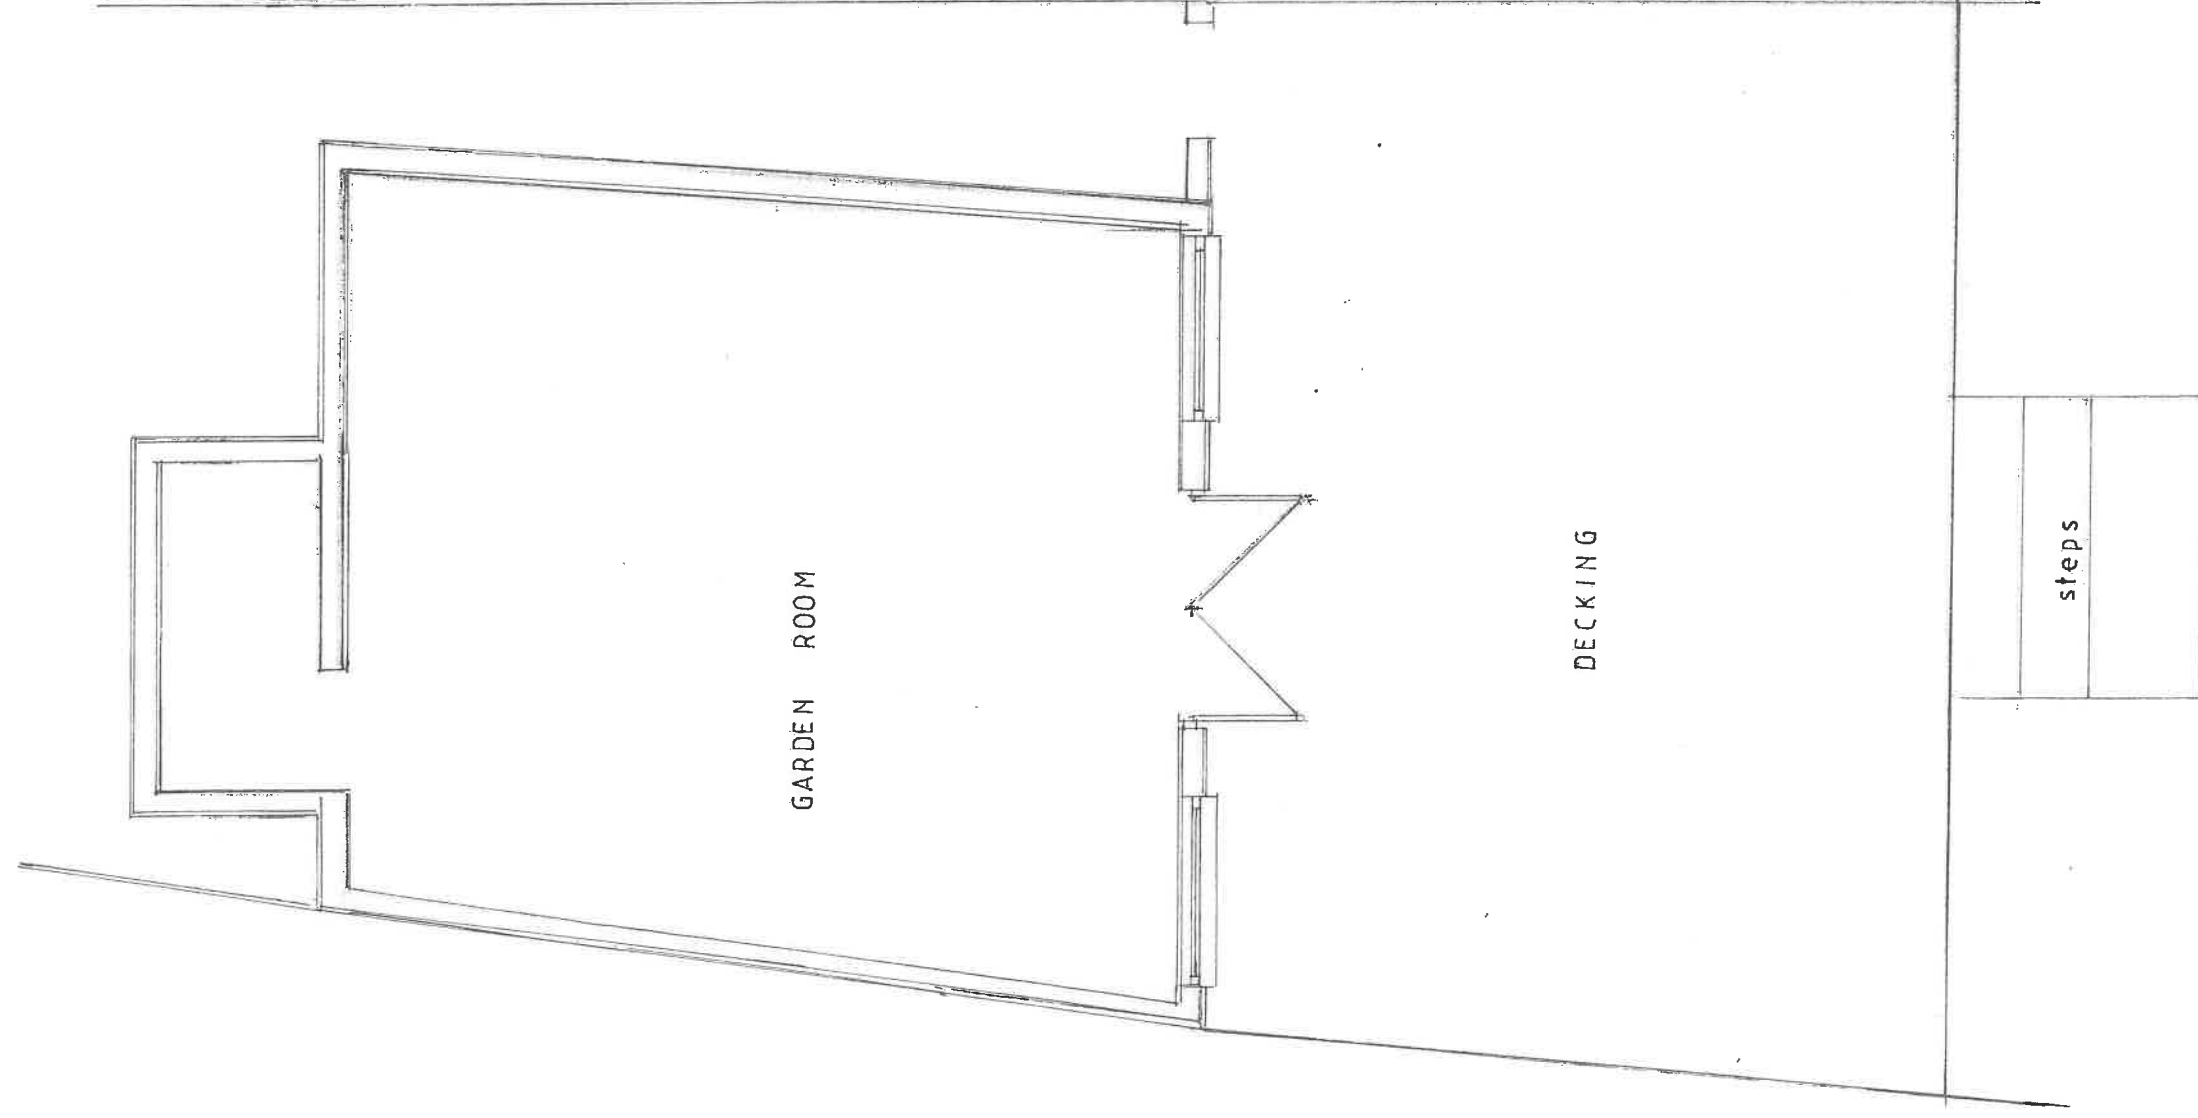

GROUND FLOOR