


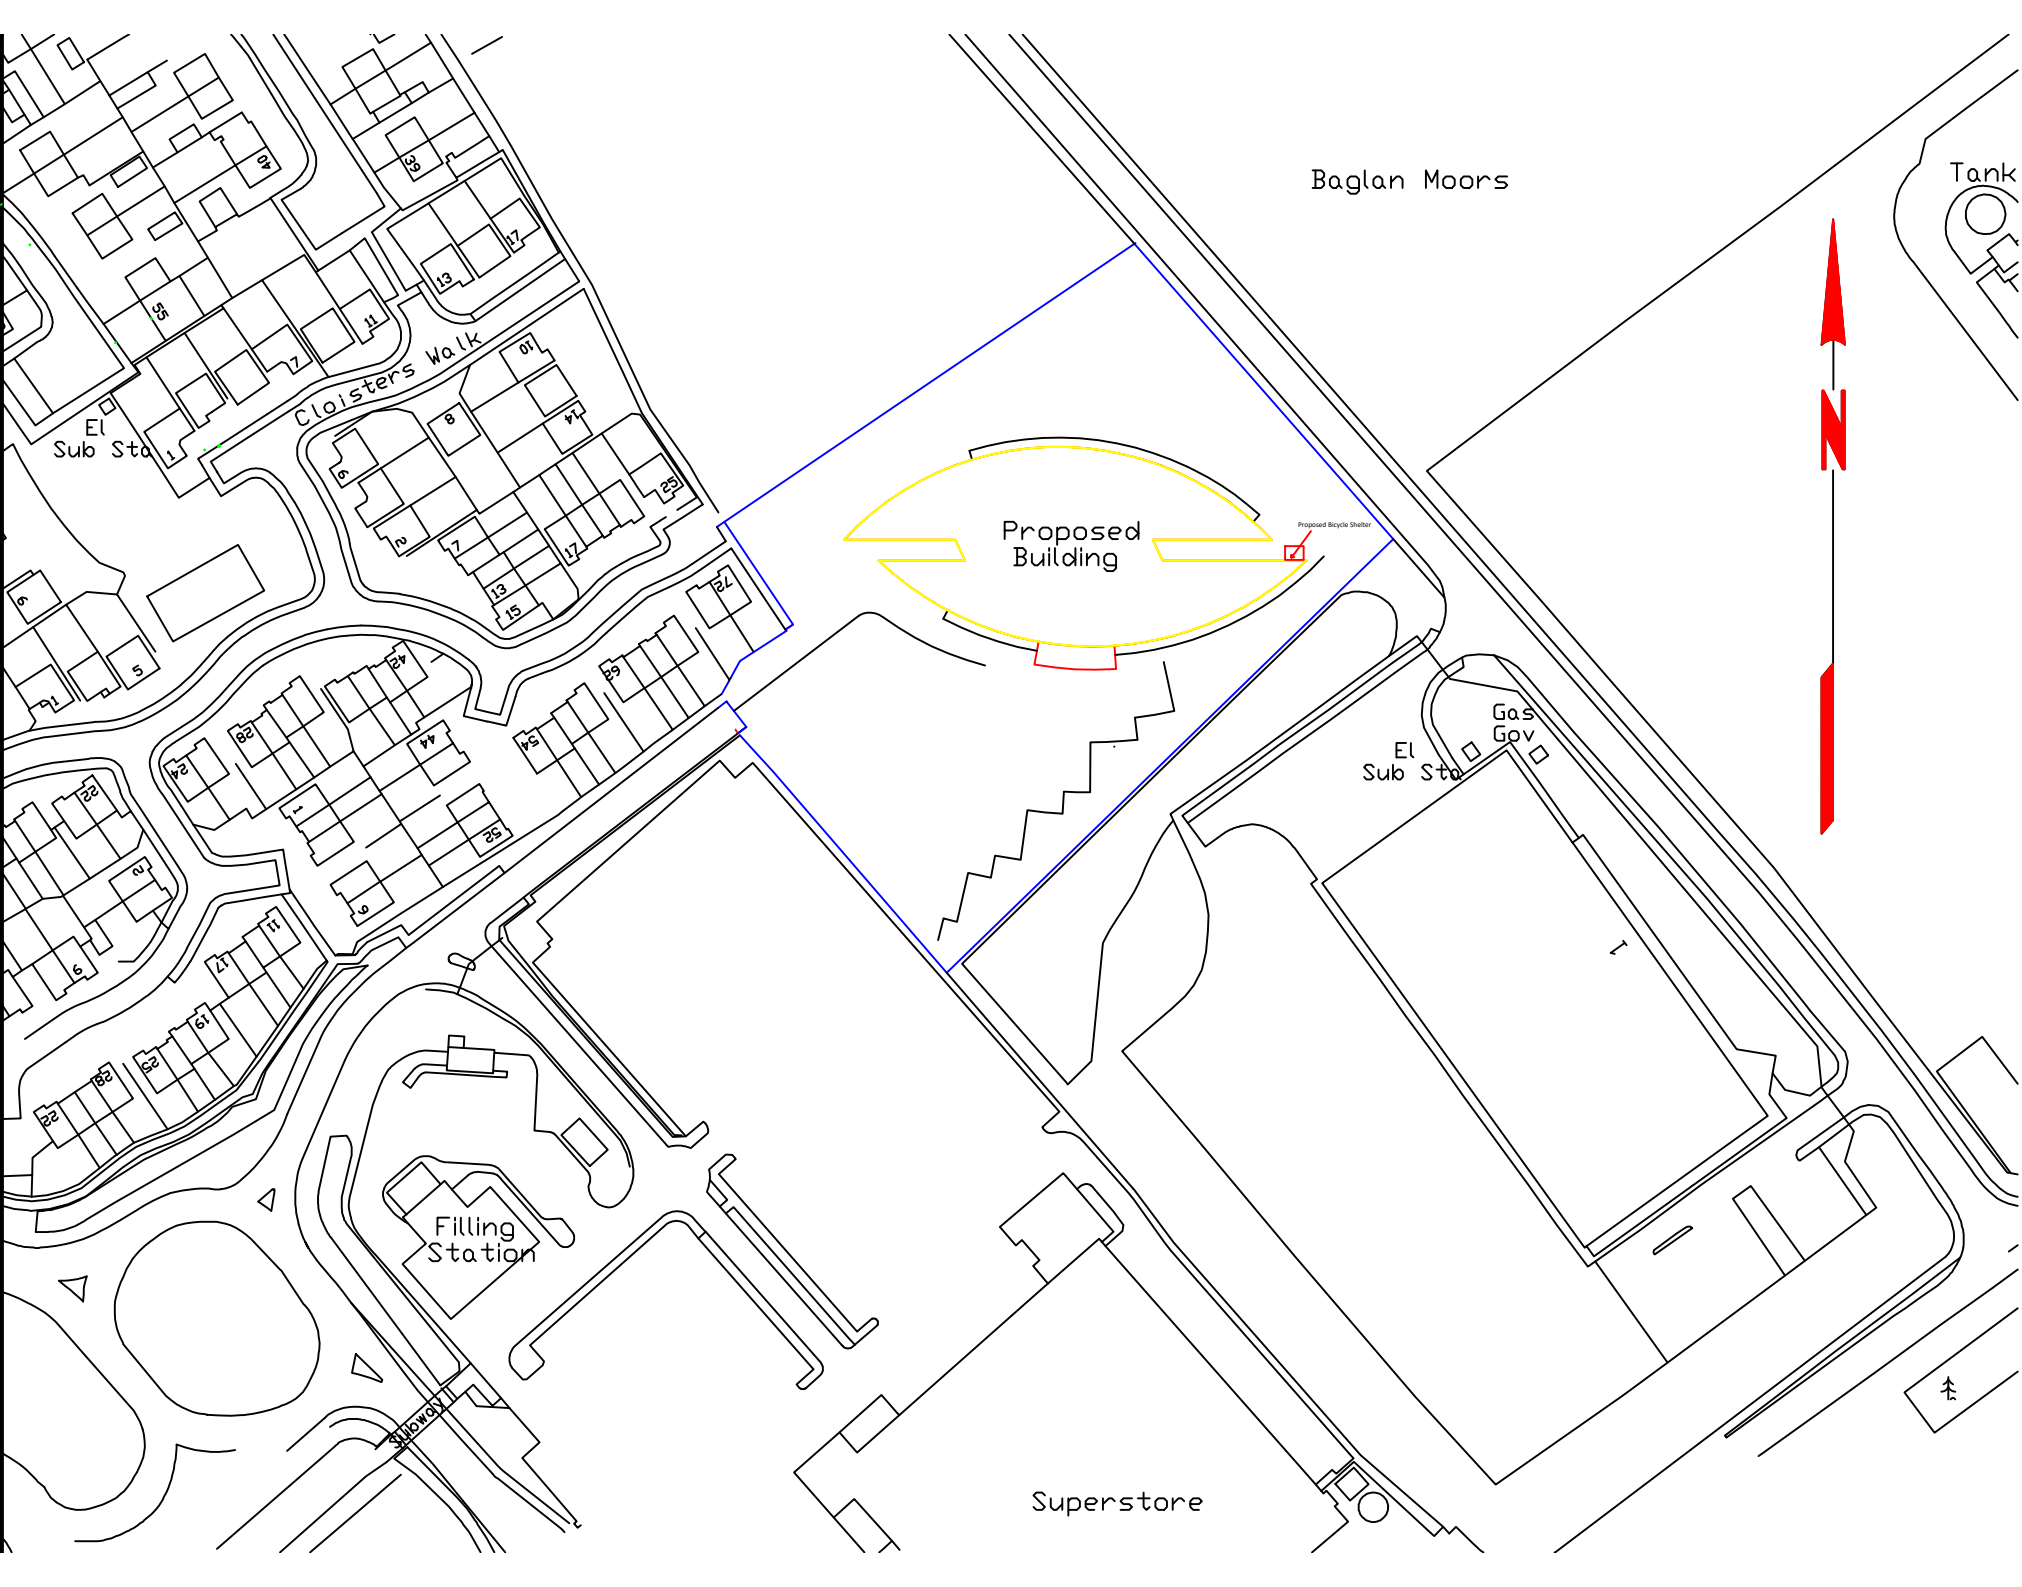

Notes

Figured dimensions must be taken, not scaled dimensions. All discrepancies in this drawing must be reported immediately to the Contract Administrator

Contractor must check all dimensions on site.

Letter	Amendments	Date

CONSTRUCTION DRAWINGS

 **GIG NHS** Bwrdd Iechyd Prifysgol
Bae Abertawe
Swansea Bay University
Health Board

**Capital Planning
Morriston Hospital
Morriston
Swansea
SA6 6NL**
TEL: 01792 702222

JOB

**Port Talbot Resource
Centre
Moor Rd, SA12 7BJ**

DESCRIPTION

Bicycle Shelter

Scale	1=1250 @ A3
Date	11th July 2022
Drawn by	MD
Job No.	PTRC 6C65
Drawn No.	PTRC Rev1