


all work to be carried out in strict accordance with the current Building Regulations and its latest amendments, and to the complete satisfaction of the Local Authorities Building Control.

all existing construction levels and dimensions to be checked prior to construction, especially where new construction levels and dimensions are to match existing.

This drawing must not be used for construction unless issued for construction.

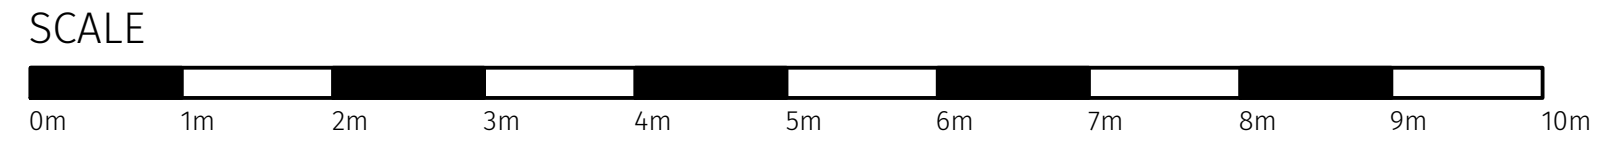

D	04/07/22	Access hatch position adjusted to suit S.E. details, Building moved 500mm to LH	ID	MS
C	13/06/22	PV Omitted, Construction Issue	GW	MS
B	08/10/21	Updated and issued to Tender	MH	MS
A	30/09/21	General Update	MH	MS
-	29/03/21	First Issue	GW	MS
REV	DATE	DESCRIPTION	DR	CH

DB3

2 Callaghan Square, Cardiff, CF10 5BT.
T: 029 2034 2688 www.darntonb3.com

100
1920-2020

Swansea University
Prifysgol Abertawe

CREATION DATE	SCALE @ A1	DRN	CHK	STATUS
28/03/21	150@A1	GW	MS	S4

SHEET NO.	REVISION
14801 - DB3 - 002 - 00 - DR - A - 0103	D

NO NOT SCALE FROM THIS DRAWING. WORK ONLY TO THE PRINTED DIMENSIONS.