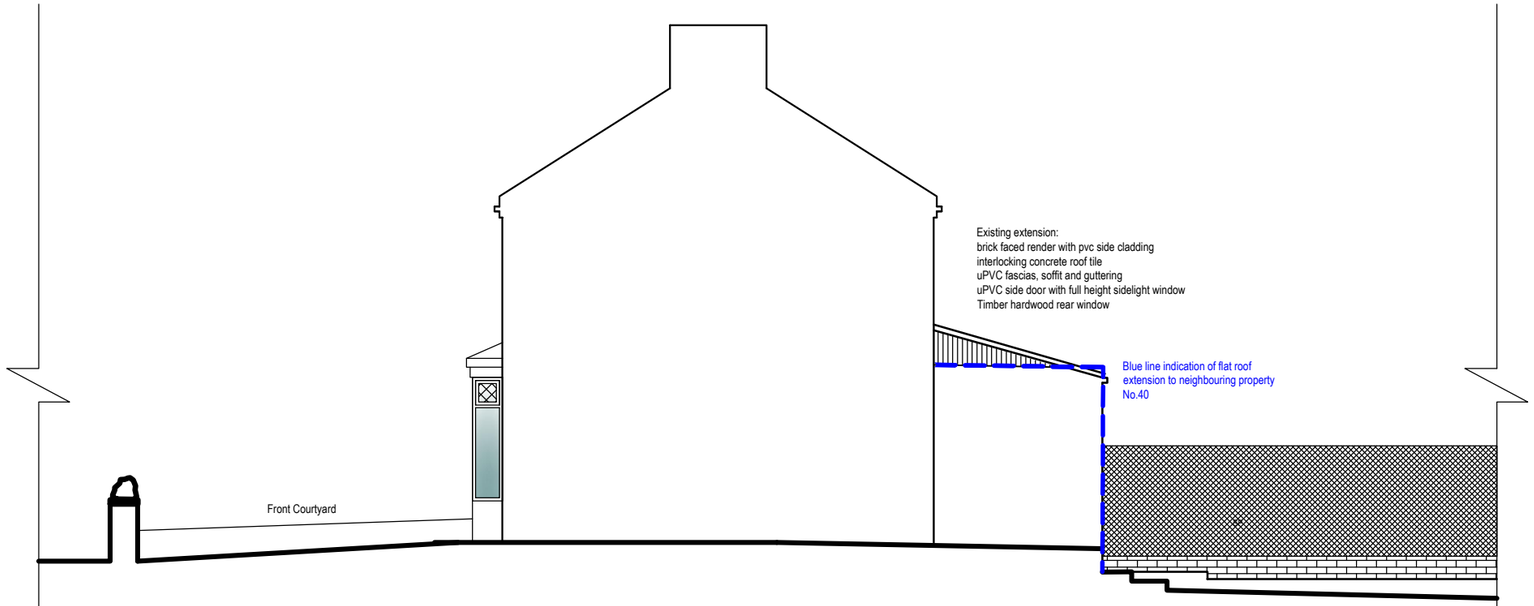



## Existing Right Hand Section Elevation *scale 1:100 @A3*

NOTE:

The Contractor is to check and verify all building and site dimensions, levels and sewer invert levels at connection points before work starts.

This drawing must be read with and checked against any structural or other specialist drawings provided.

The Contractor is to comply in all respects with the current Building Regulations whether or not specifically stated on these drawings.

This drawing is not intended to show details of foundation or ground conditions. Each area of ground relied upon to support the structure depicted must be investigated by the Contractor and suitable methods of foundation be provided.

| Rev. | | By | Date |
|---|---|---|---|
| | | | |

DESIGN VISION 5

Contact: Angharad Randall
Email: Design_Vision_5@hotmail.com
Tel No: 07853 169 142

**SITE ADDRESS:**

**38 Pen Yr Alley Avenue**
**Skewen,**
**Neath Port Talbot SA10 6DS**

**DRAWING TITLE:**

**Existing Right Hand Section Elevation**

| | DRAWN BY: | SCALE: | DATE: |
|---|---|---|---|
| | AR | A3 @ 1:100 | 18/03/2022 |
| Arch/Designer | SYSTEM PROJECT NUMBER: | DRWG NO: | REVISIO |
| AR | 54 - 2022 PLANNING | 03 | - |