

Superseded



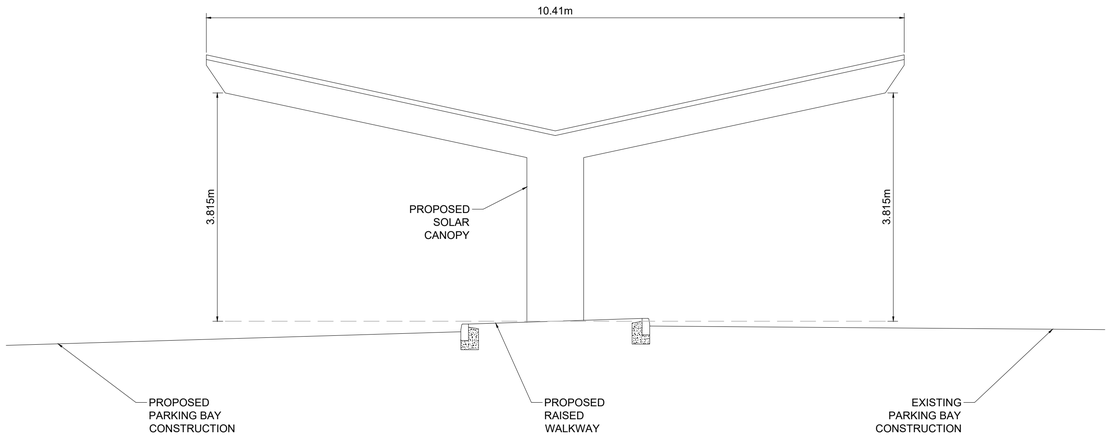

SECTION A-A'
SECTION THROUGH PROPOSED SOLAR
CANOPY AND ADJACENT PARKING
SCALE 1:50

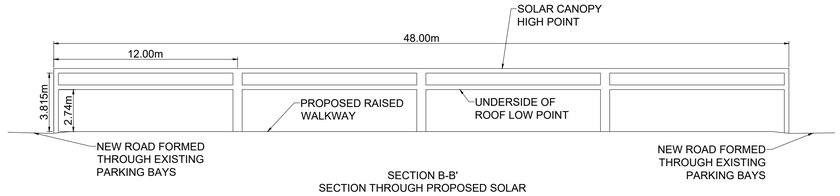

SECTION B-B'
SECTION THROUGH PROPOSED SOLAR
CANOPY AND ADJACENT PARKING
SCALE 1:200

NOTES:

1. ALL DIMENSIONS ARE IN MILLIMETRES UNLESS STATED OTHERWISE.
2. DO NOT SCALE FROM DRAWING USE FIGURED DIMENSIONS ONLY.

LEGEND:

- PLANNING RED LINE BOUNDARY
- EXTENTS OF SOLAR CANOPY
- SOLAR CANOPY LOW POINT

Rev	Date	Description	Prod.	Chk.	Rev.	App.
P01.2			---	---	---	---

Project:

Quays EV Charging

Site

The Quays
Neath Port Talbot

Client

Neath Port Talbot
County Council
The Quays, Brunel Way
SA11 2GG
NPT.GOV.UK

ARCADIS

Registered office:
80 Fenchurch
Street
London
EC3M 4BY

Coordinating office:
Arcadis Cymru House
St Mellons Business Park,
Fortran Road
Cardiff , CF3 0EY
Tel: 44 (0)29 2092 6700

www.arcadis.com

© Copyright reserved

Drawing Title:

SOLAR CANOPY
LOCATION PLAN

Designed:	Signed	Date
Produced: ---	Signed Digitally Signed	Date ---
Checked: ---	Signed	Date ---
Reviewed: ---	Signed	Date ---
Approved: ---	Signed	Date ---
Design Stage: Preliminary Design		
Original Size: N/A	Grid: OS	Datum: ODN
Suitability Code: S0	Scale: 1:1	Project Number: 10052828

Suitability Description:

Initial Status

Drawing Number:

10052828 - ARC - CP - 010 - DR - C - 00002

Revision:

P01.2