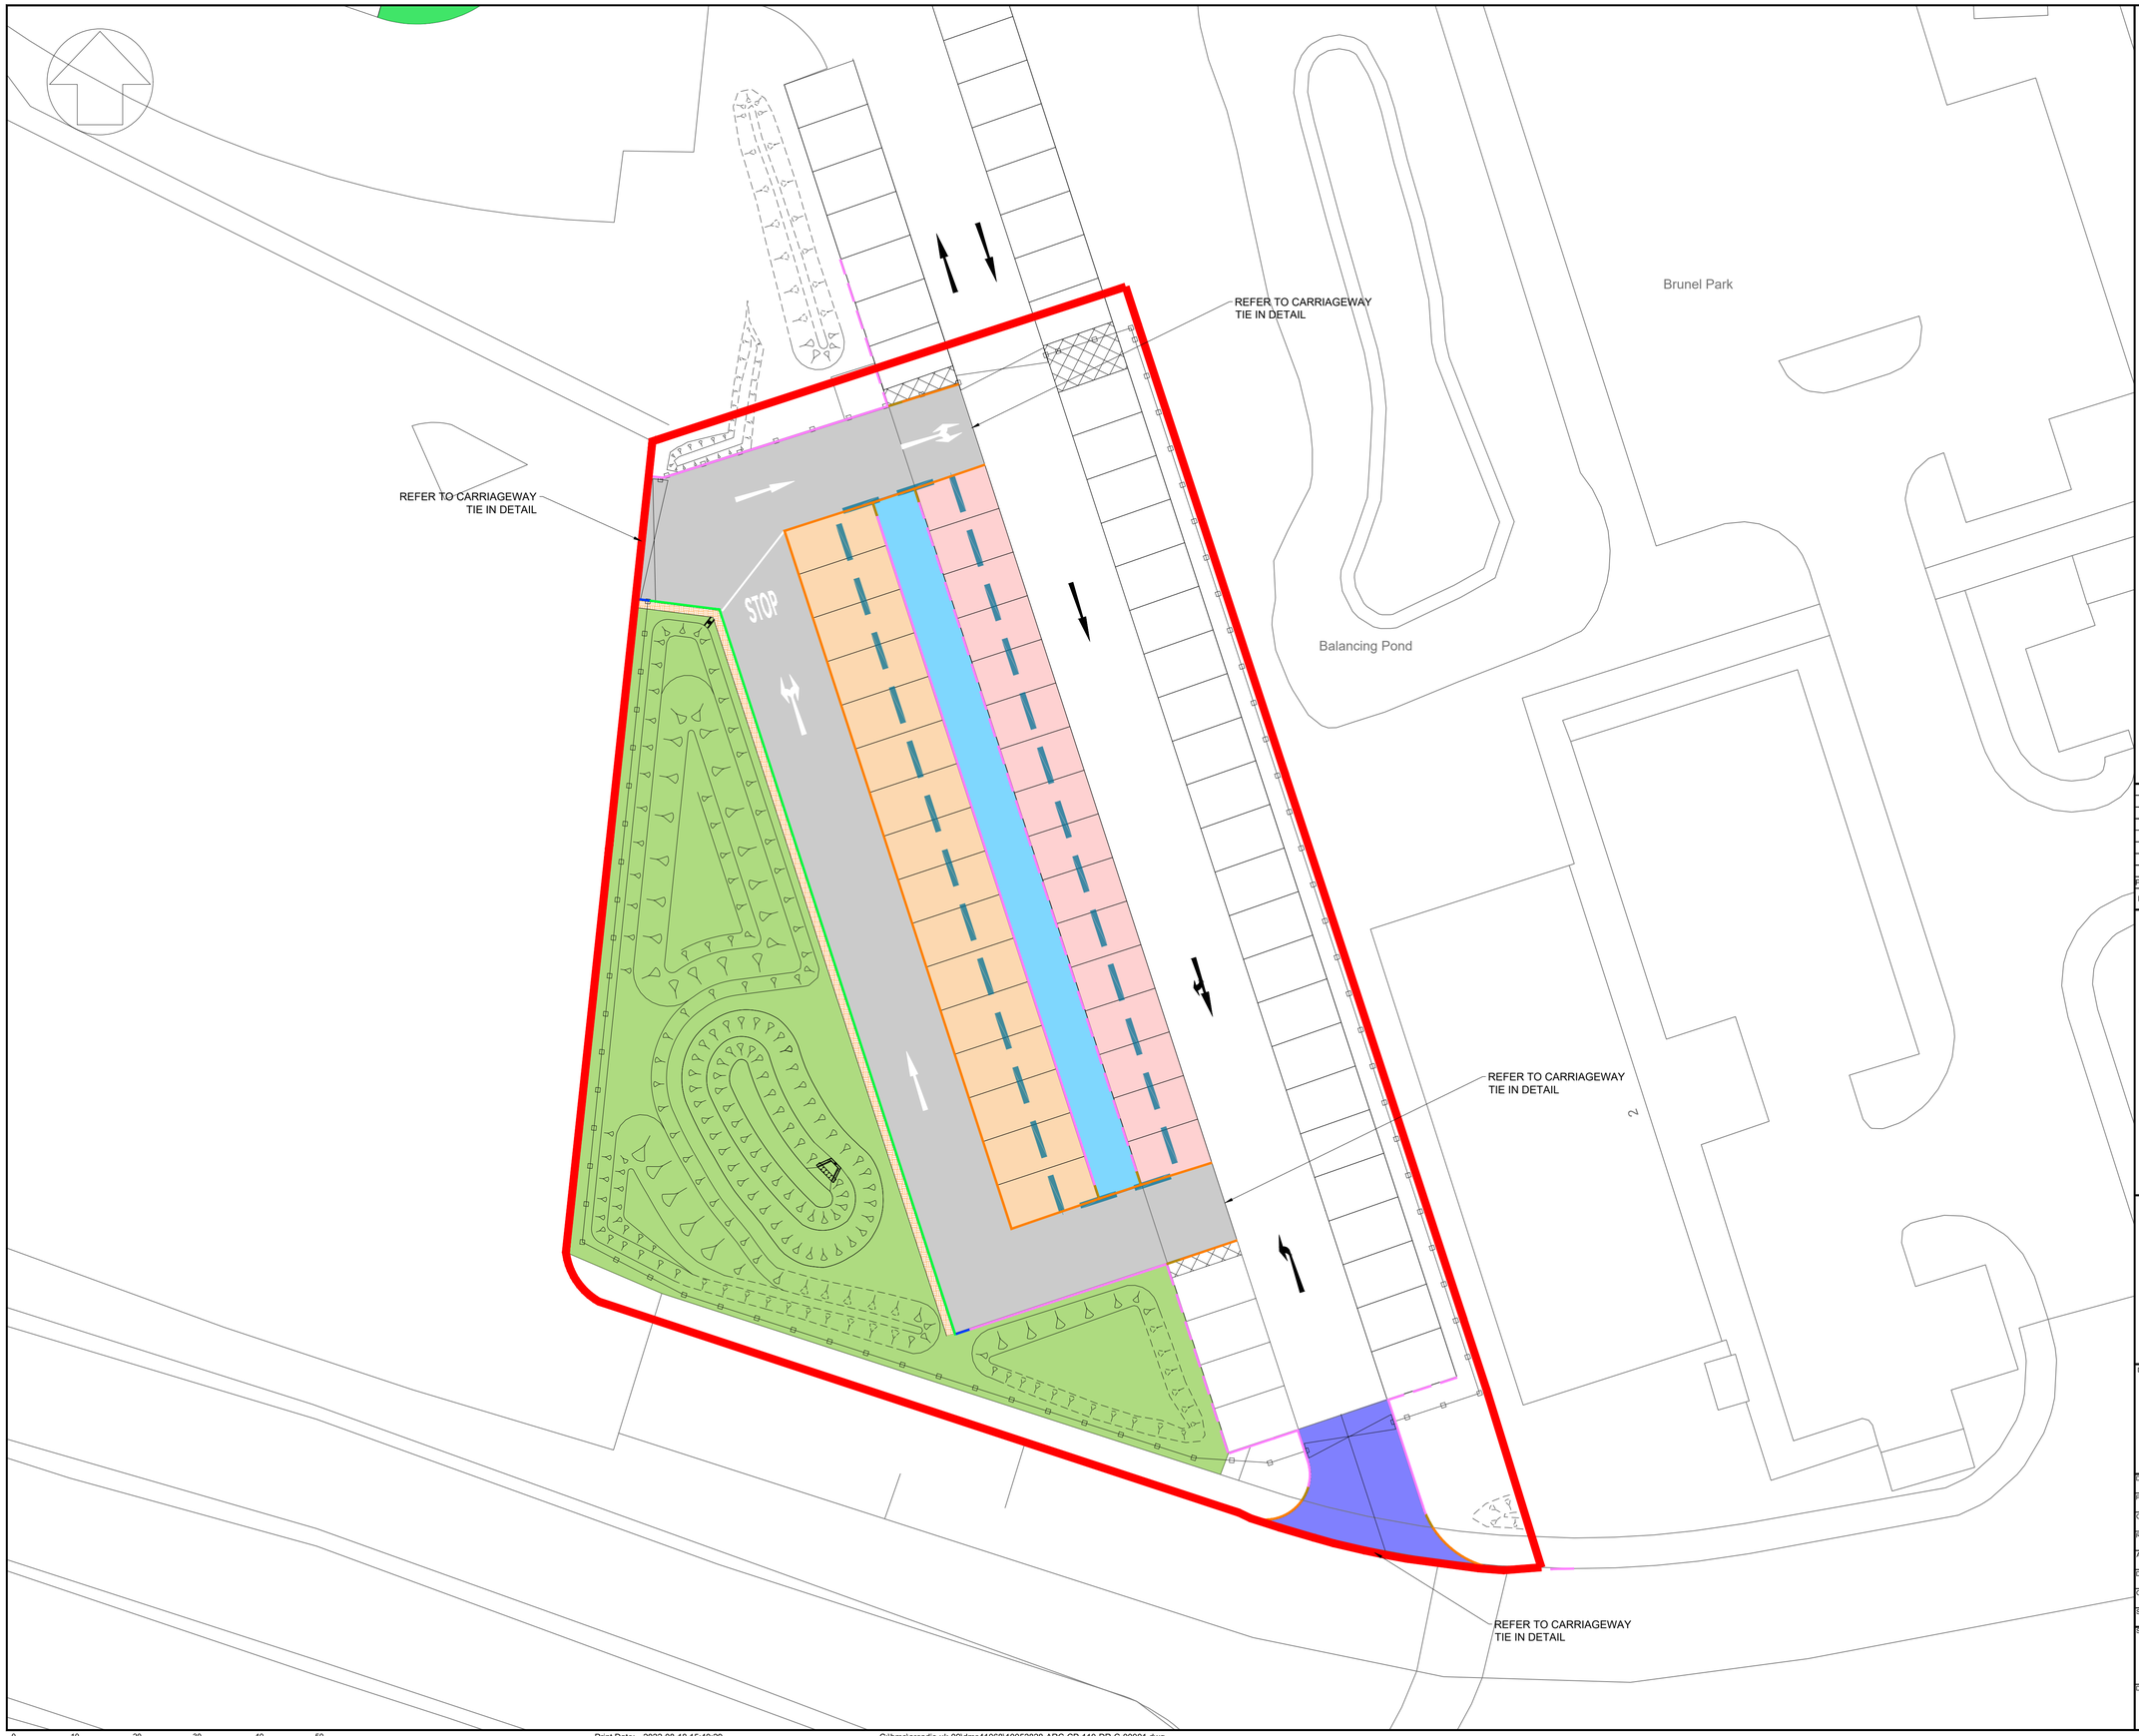


NOTES:

1. ALL DIMENSIONS ARE IN METRES UNLESS STATED OTHERWISE.
2. DO NOT SCALE FROM DRAWING USE FIGURED DIMENSIONS ONLY.
3. REFER TO DRAWING 10052828-ARC-CP-110-DR-C-00002 FOR PAVING AND KERBING DETAILS.

NOTES:

- PLANNING RED LINE BOUNDARY
- CARRIAGEWAY CONSTRUCTION
- EMERGENCY ACCESS CARRIAGEWAY CONSTRUCTION
- FOOTWAY CONSTRUCTION
- PARKING CONSTRUCTION
- FILTER DRAIN STRIP
- LANDSCAPING
- HB2 KERB
- EXISTING HB2 KERB TO BE RETAINED
- TYPE CS KERB
- TYPE BN KERB 6mm UPSTAND
- TRANSITION KERB - TYPE 1
- TRANSITION KERB - TYPE 2

Rev	Date	Description	Prod.	Chk.	Rev.	App.
P01.3			---	---	---	---

Project:

Quays EV Charging

Site	Client
The Quays Neath Port Talbot	Neath Port Talbot County Council The Quays, Brunel Way SA11 2GG NPT.GOV.UK

ARCADIS

Registered office:
80 Fenchurch Street
London
EC3M 4BY

Coordinating office:
Arcadis Cymru House
St Mellons Business Park,
Fortran Road
Cardiff , CF3 0EY
Tel: 44 (0)29 2092 6700

www.arcadis.com

© Copyright reserved

Drawing Title:

PROPOSED
PAVING & KERBING
LAYOUT

Designed:	Signed	Date
Produced: ---	Signed Digitally Signed	Date ---
Checked: ---	Signed	Date ---
Reviewed: ---	Signed	Date ---
Approved: ---	Signed	Date ---
Design Stage: Preliminary Design		
Original Size: A1	Grid: OS	Datum: ODN
Suitability Code: S0	Scale: 1:200	Project Number: 10052828

Suitability Description:

Initial Status

Drawing Number: 10052828 - ARC - CP - 110 - DR - C - 00001

Revision: P01.3

0 10 20 30 40 50 METRES

SCALE 1:500 (A1)
SCALE 1:1000 (A3)

Print Date: 2022-08-18 15:40:29

C:\bms\arcadis-uk-09\dms41068\10052828-ARC-CP-110-DR-C-00001.dwg