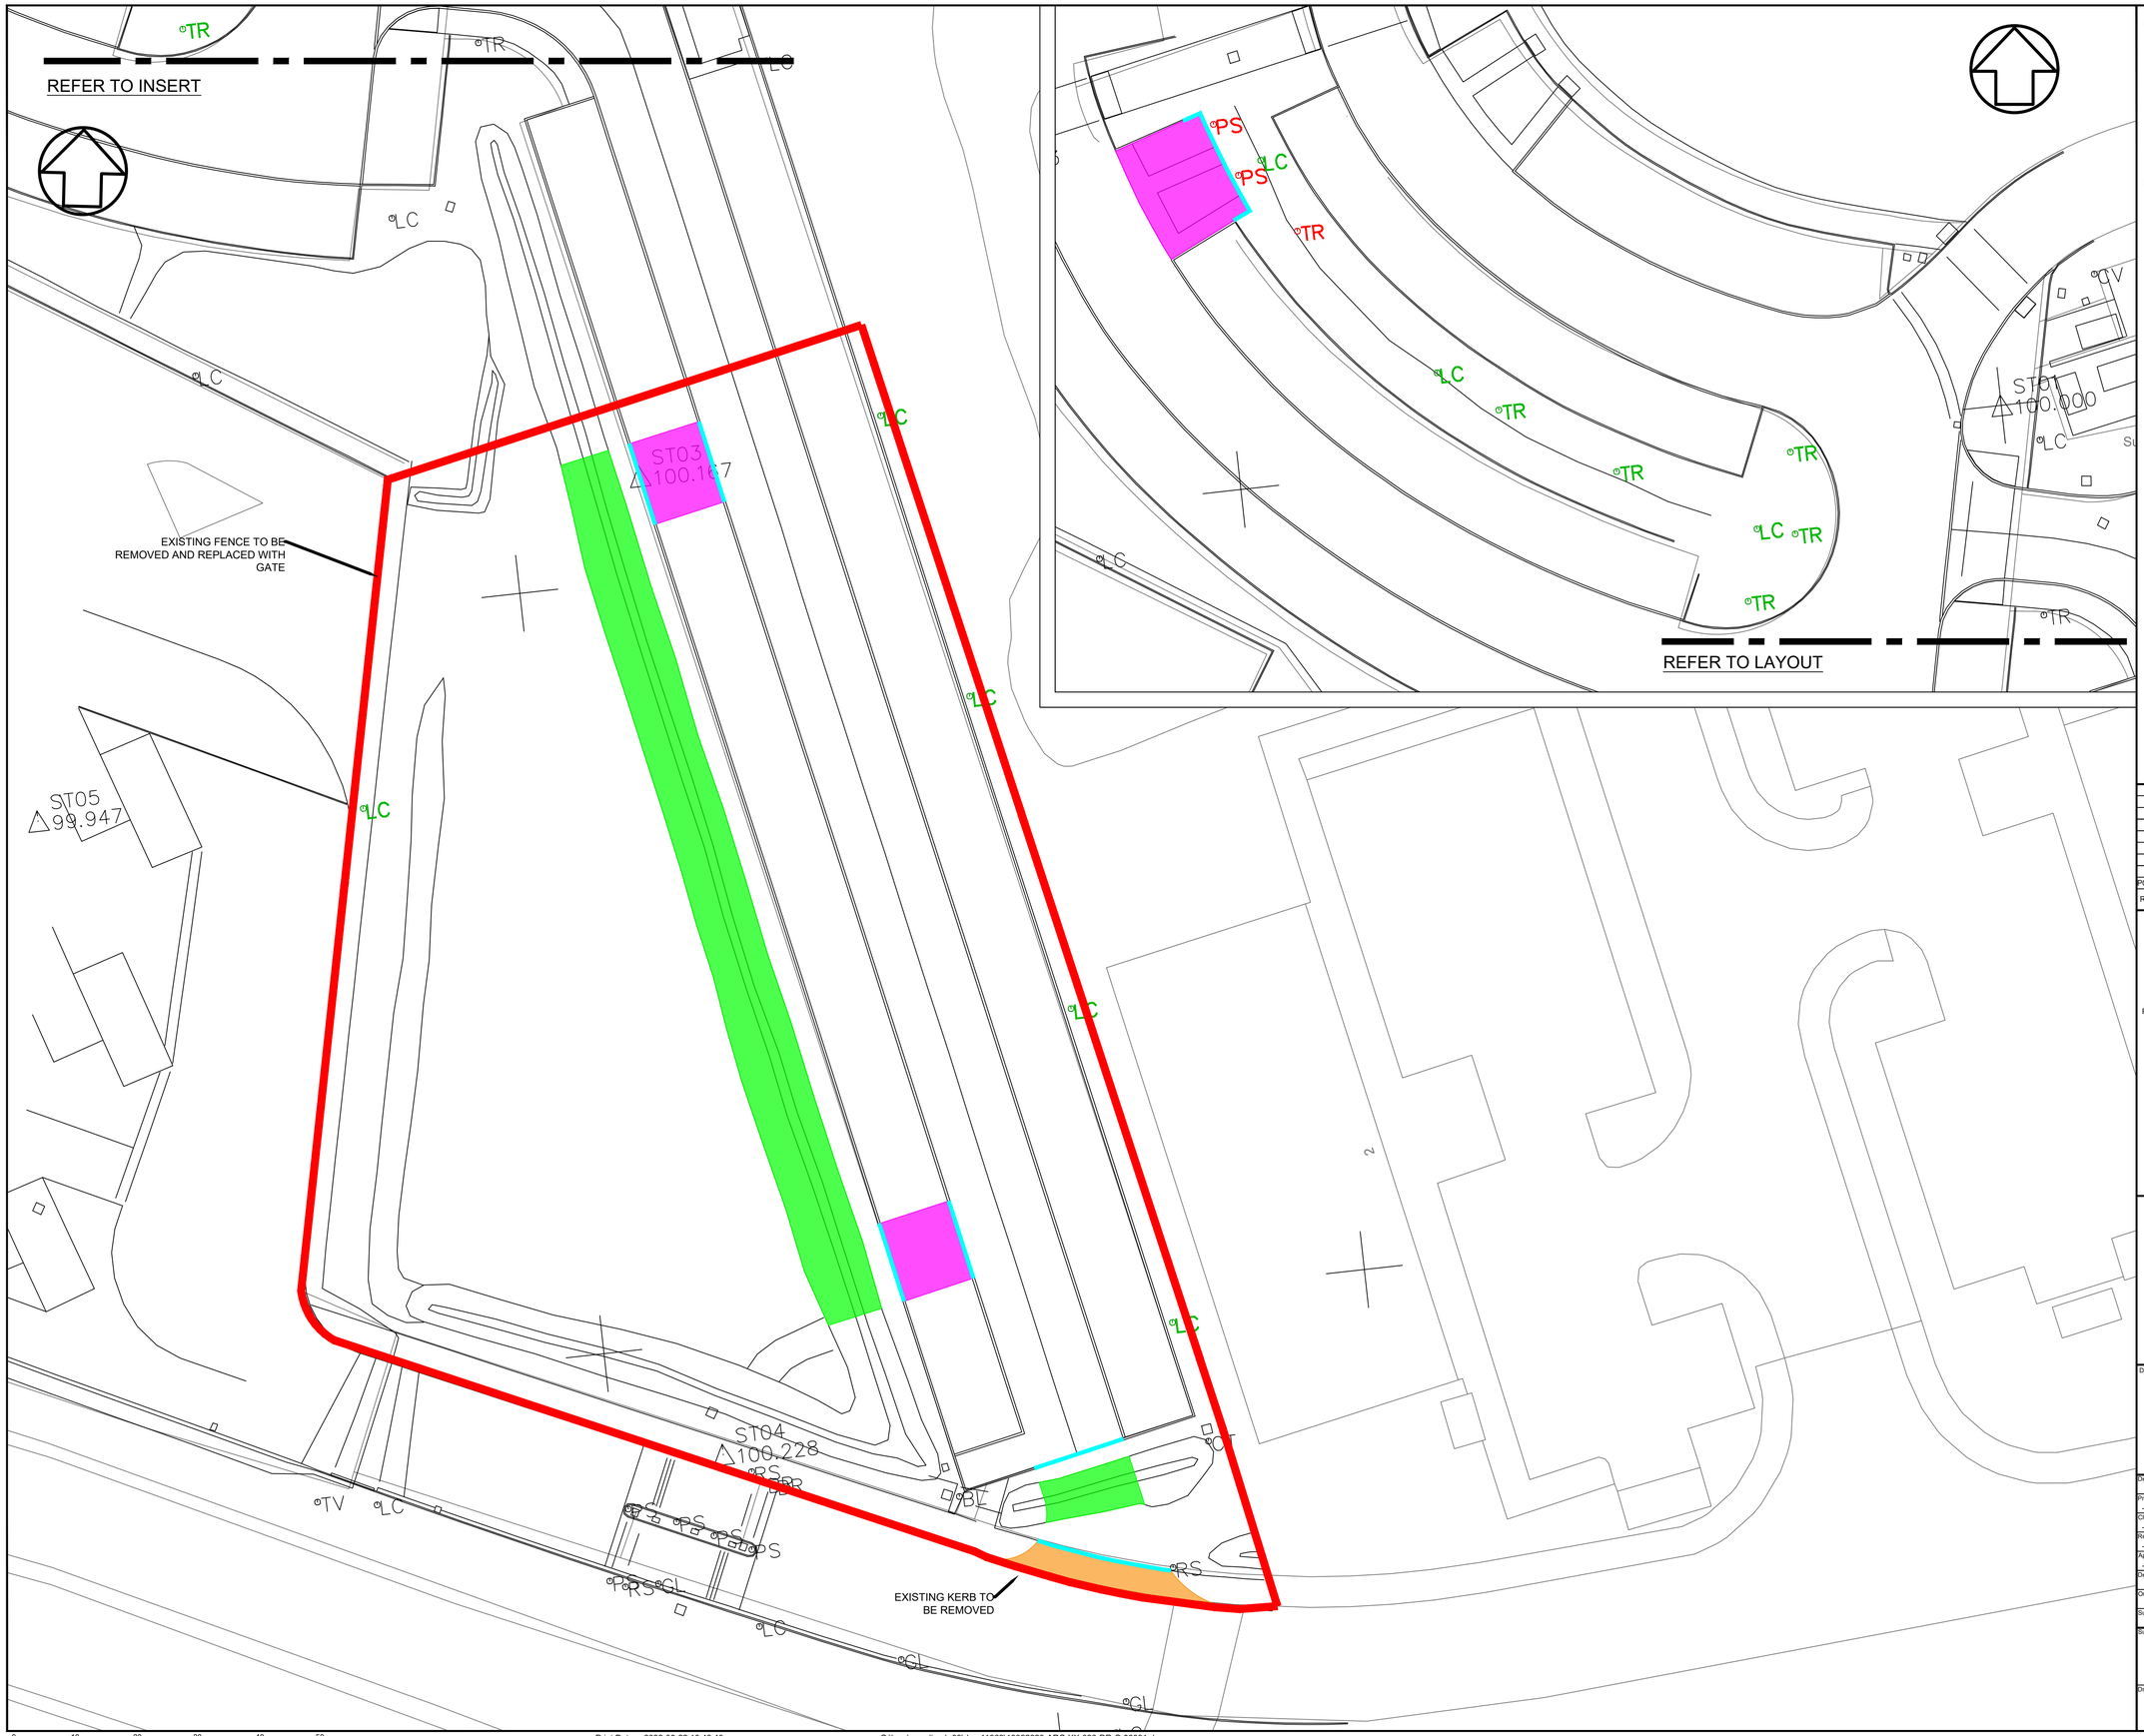


NOTES:

KEY:

- EXISTING KERB TO BE REMOVED AND DISPOSED OF AT OFFSITE TIP
- EXISTING CAR PARKING SPACE TO BE REMOVED AND DISPOSED OF AT OFFSITE TIP
- EXISTING FOOTPATH TO BE REMOVED AND DISPOSED OF AT OFFSITE TIP
- EXISTING FENCE TO BE REMOVED AND DISPOSED OF AT OFFSITE TIP
- EXISTING BUND TO BE REMOVED
- PLANNING RED LINE BOUNDARY
- TR — TREE TO BE REMOVED
- TR — TREE TO REMAIN
- LC — LIGHTING COLUMN TO REMAIN
- PS — SHRUB TO BE REMOVED

Rev	Date	Description	Prod.	Chk.	Rev.	App.
P01.3	22/08/22		---	---	---	---

Project:

Quays EV Charging

Site	Client
The Quays Neath Port Talbot	Neath Port Talbot County Council The Quays, Brunel Way SA11 2GG NPT.GOV.UK

ARCADIS

Registered office:
80 Fenchurch Street
London
EC3M 4BY

Coordinating office:
Arcadis Cymru House
St Mellons Business Park,
Fortran Road
Cardiff , CF3 0EY
Tel: 44 (0)29 2092 6700

www.arcadis.com
© Copyright reserved

Drawing Title:

SITE CLEARANCE

Designed:	Signed	Date
Produced: ---	Signed: Digitally Signed	Date: ---
Checked: ---	Signed: Digitally Signed	Date: ---
Reviewed: ---	Signed: Digitally Signed	Date: ---
Approved: ---	Signed: Digitally Signed	Date: ---
Design Stage: Preliminary Design		
Original Size: N/A	Grid: OS	Datum: ODN
Suitability Code: S0	Scale: 1:200	Project Number: 10052828

Suitability Description:

Initial Status

Drawing Number: 10052828 - ARC - XX - 020 - DR - C - 00001

Revision: P01.3

0 10 20 30 40 50 METRES

SCALE 1:500 (A1)
SCALE 1:1000 (A3)

Print Date: 2022-08-22 10:48:48

C:\bms\arcadis-uk-09\dms41068\10052828-ARC-XX-020-DR-C-00001.dwg