


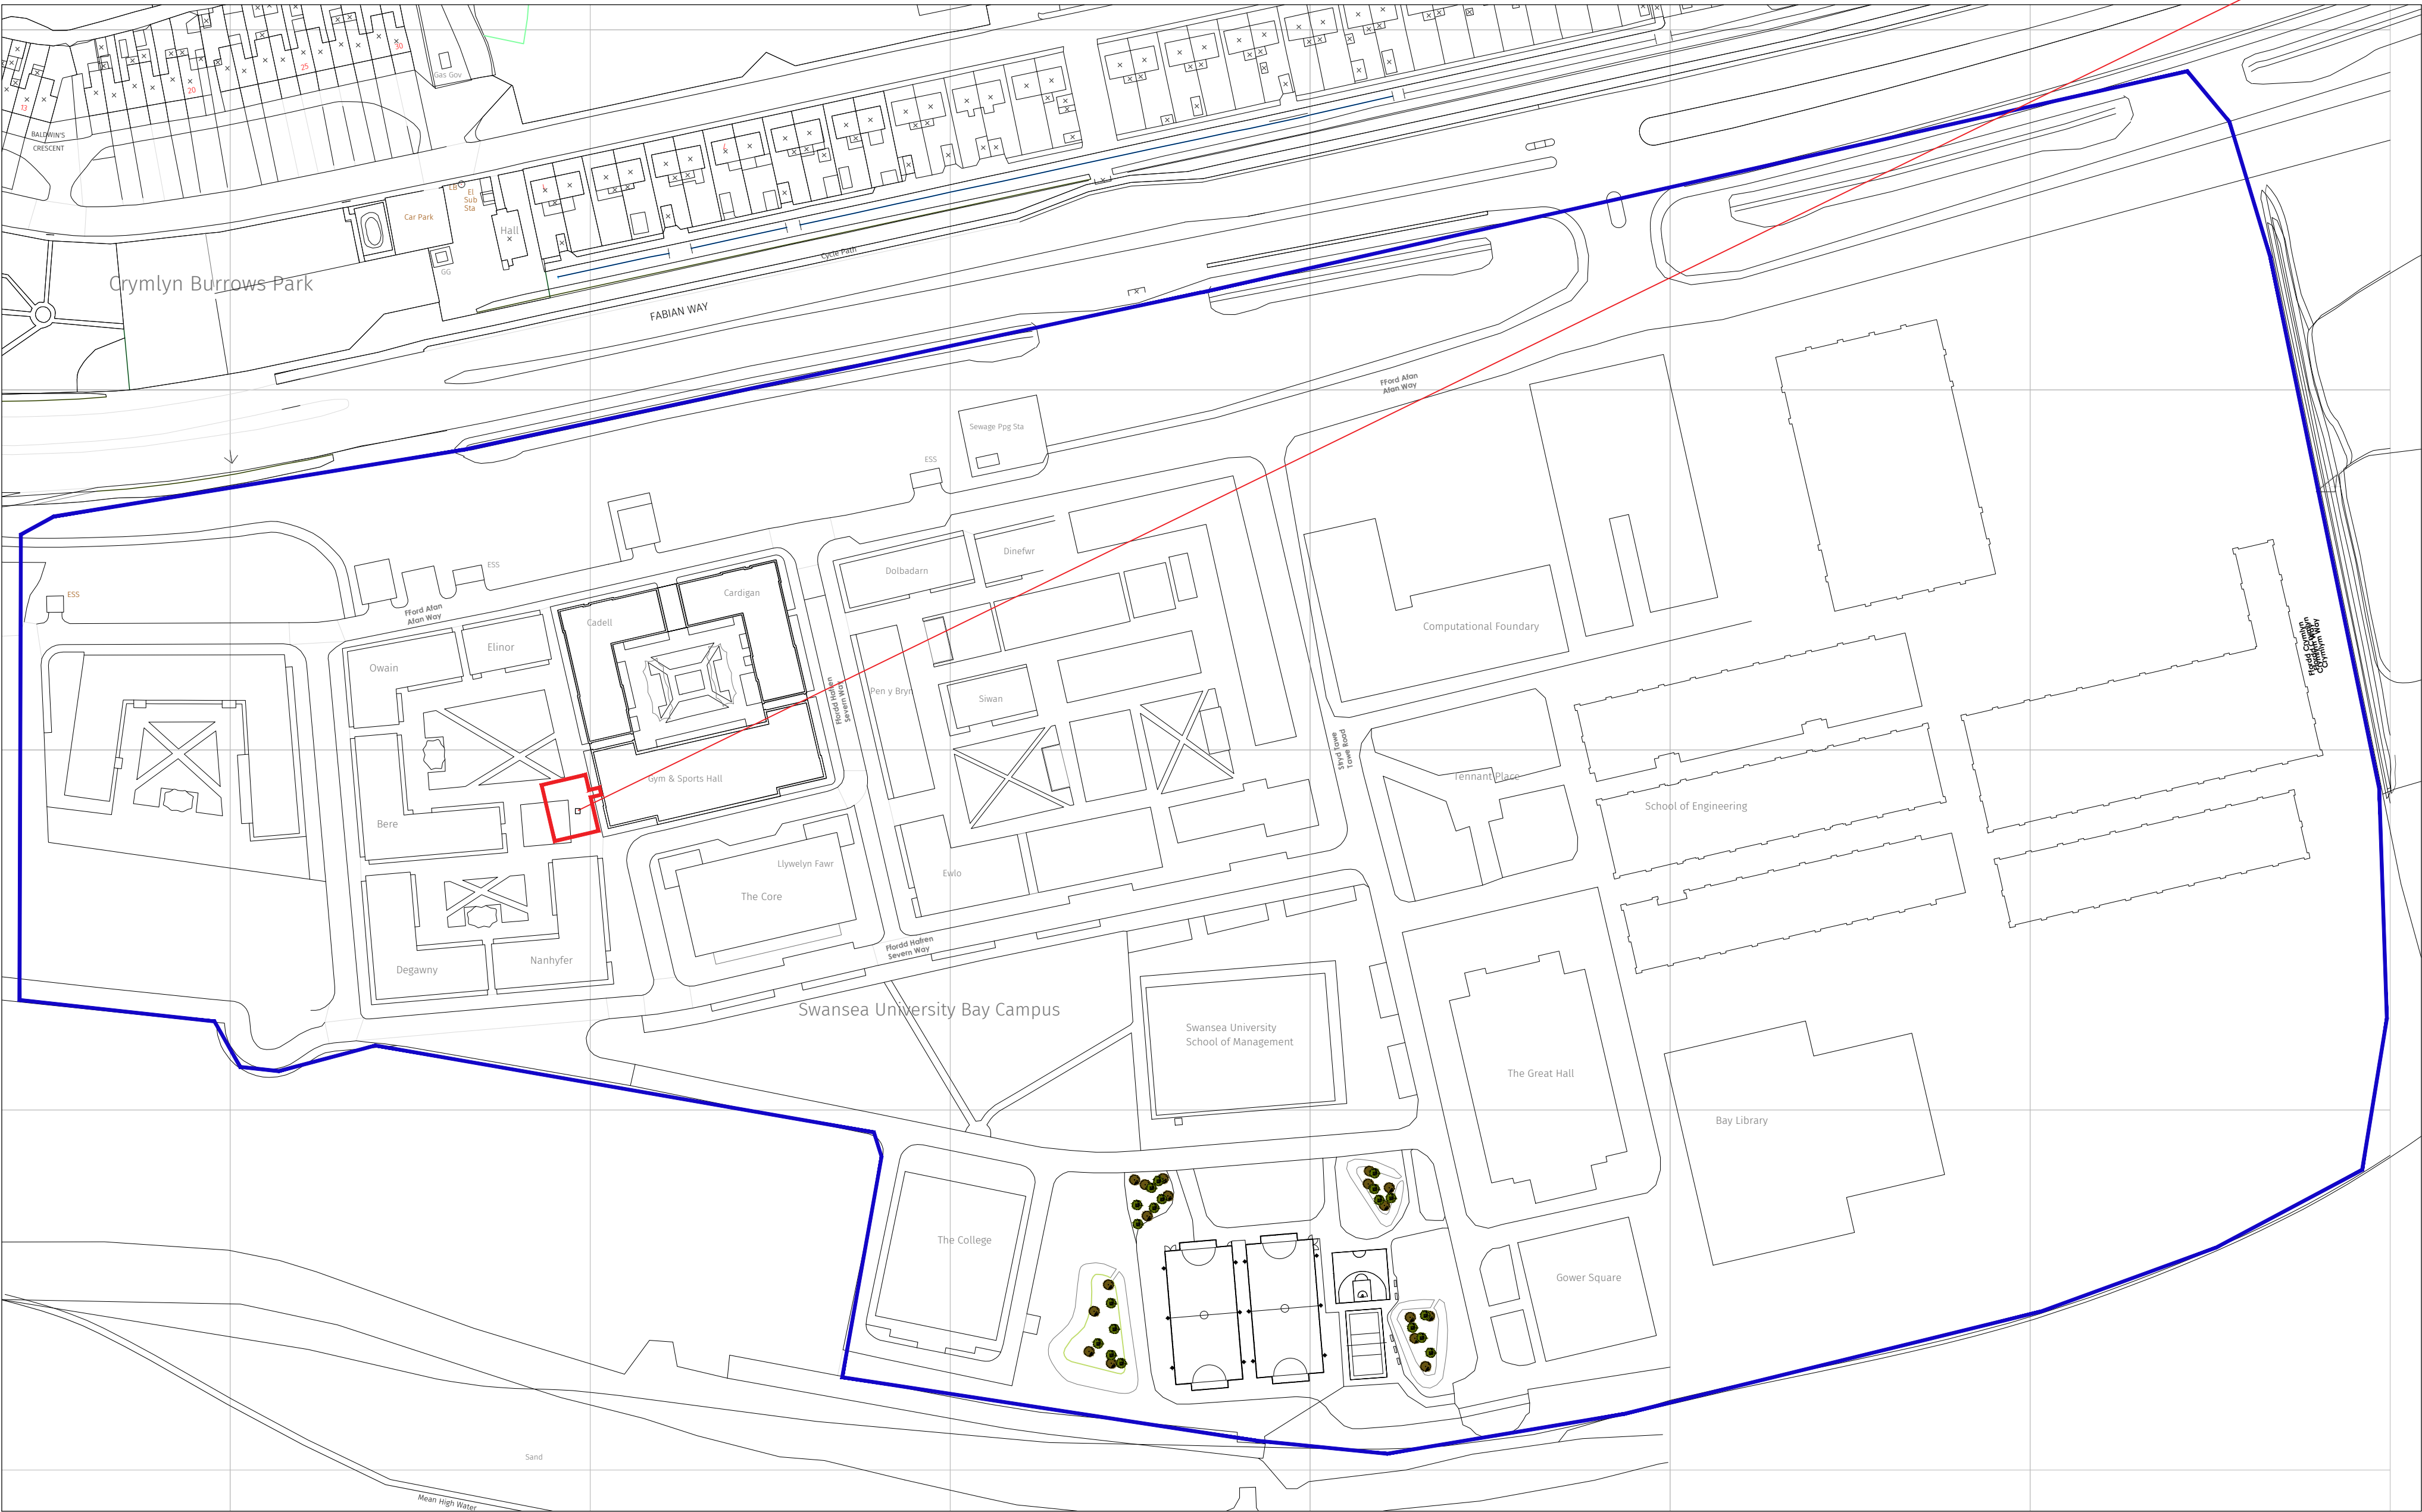


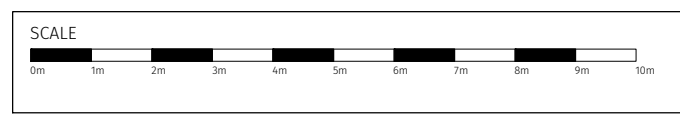




SITE LOCATION PLAN
SCALE 1:1250@A1

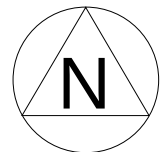

PROPOSED GYM
EXTENSION
LOCATION

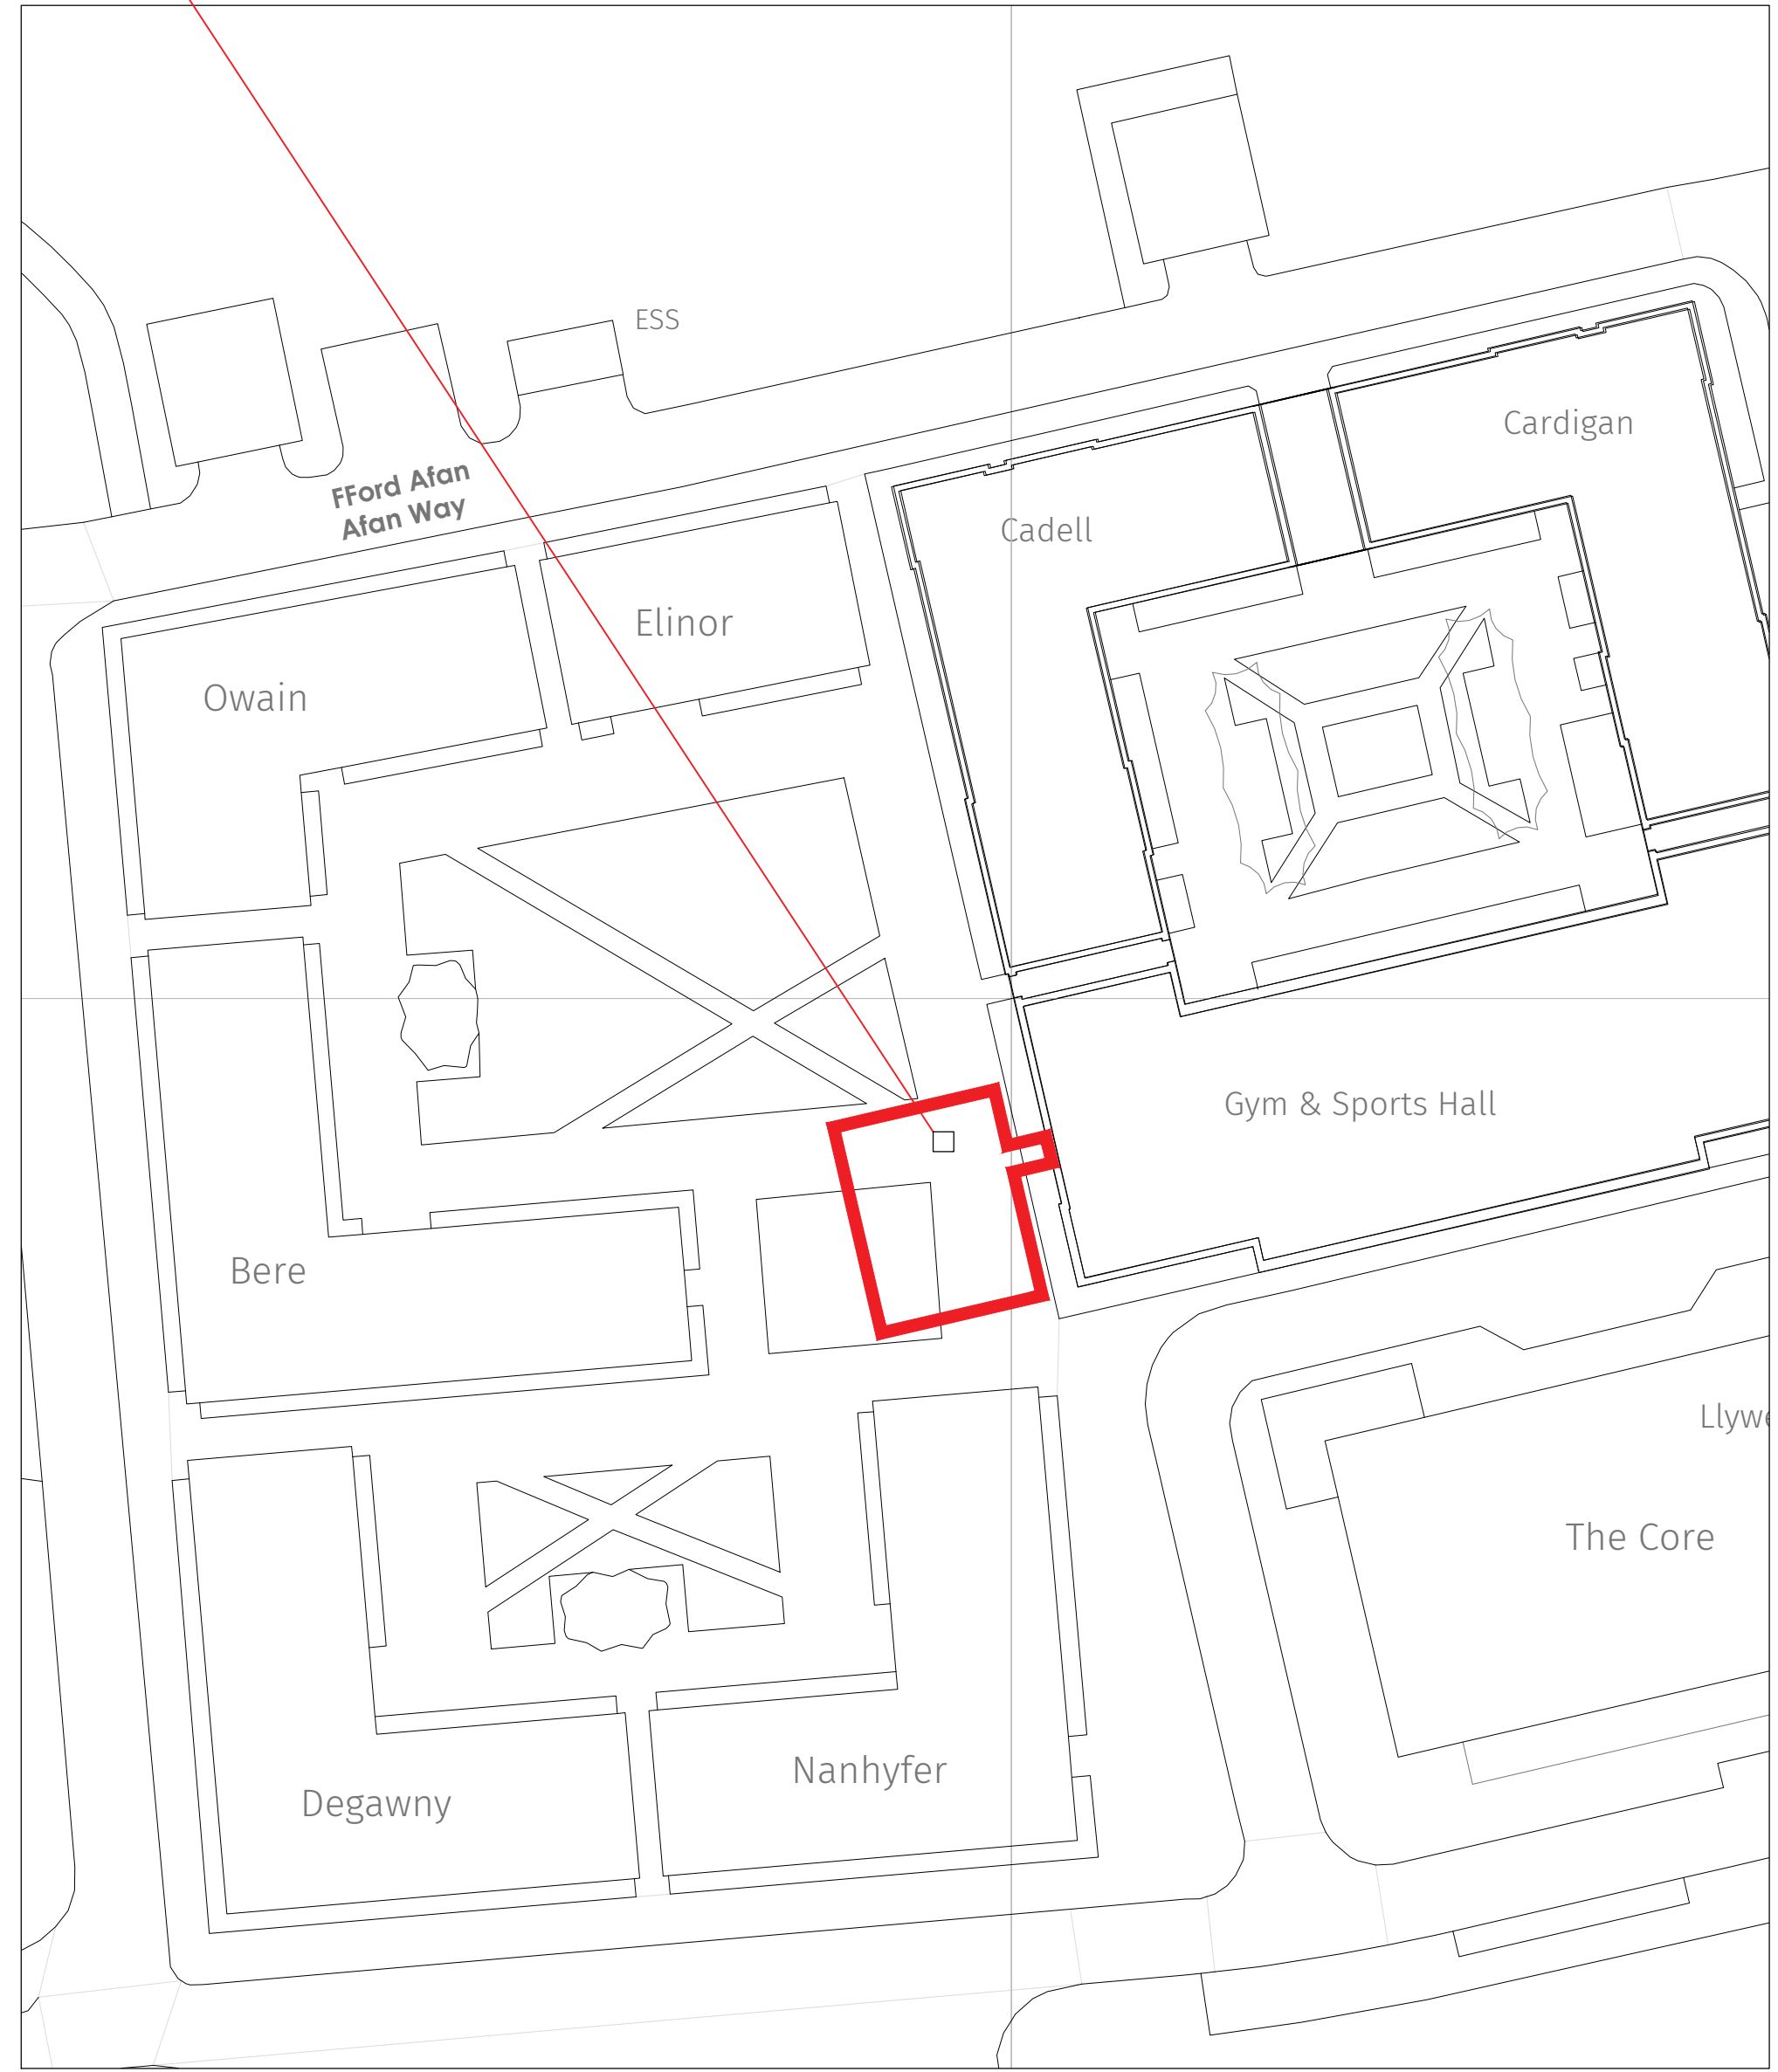

BLOCK PLAN
SCALE 1:500@A1

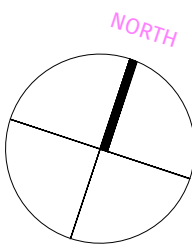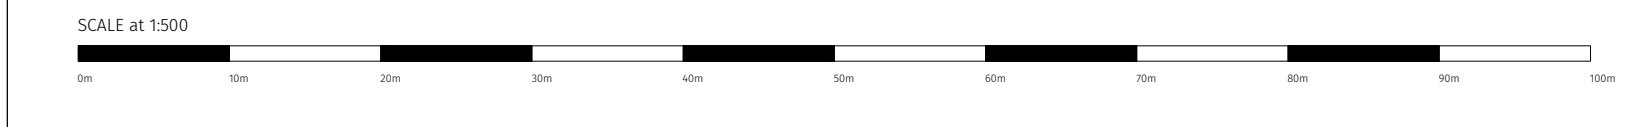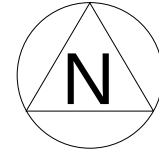

REV	DATE	DESCRIPTION	BY	CHK
1	30/04/2021	First Issue	GW	MS

PRELIMINARY

DB3
CARDIFF
2 Callaghan Square, Cardiff, CF10 5BT.
T: 029 2034 2688 www.darntorb3.com

CLIENT	PROJECT	TITLE	CREATION DATE	SCALE @ A1	DRN	CHK	STATUS
Swansea University 1920-2020	Swansea University - Sports Provision Bay Campus - GYM	Site Location Plan AS EXISTING	April 2021	1250 / 500	GW	MS	5-
SHEET NO.	14801 - DB3 - 002 - 00 - DR - A - 0002	REVISION					
PROJECT NO / CONSULTANT / ZONE / LEVEL / TYPE / SCALE / NUMBER							
© COPYRIGHT. ALL RIGHTS RESERVED. THIS DRAWING MUST BE USED IN CONJUNCTION WITH ALL OTHER RELEVANT DRAWINGS AND INFORMATION. ANY INFORMATION MUST BE REPORTED TO THE CONSULTANT IMMEDIATELY. CONSTRUCTION INFORMATION MUST NOT BE USED FOR CONSTRUCTION UNLESS EXPRESSLY ISSUED FOR. DO NOT SCALE FROM THIS DRAWING. WORK ONLY TO THE PRINTED DIMENSIONS.							