




Amendments:

A - Minor amendments to design

09/08/22

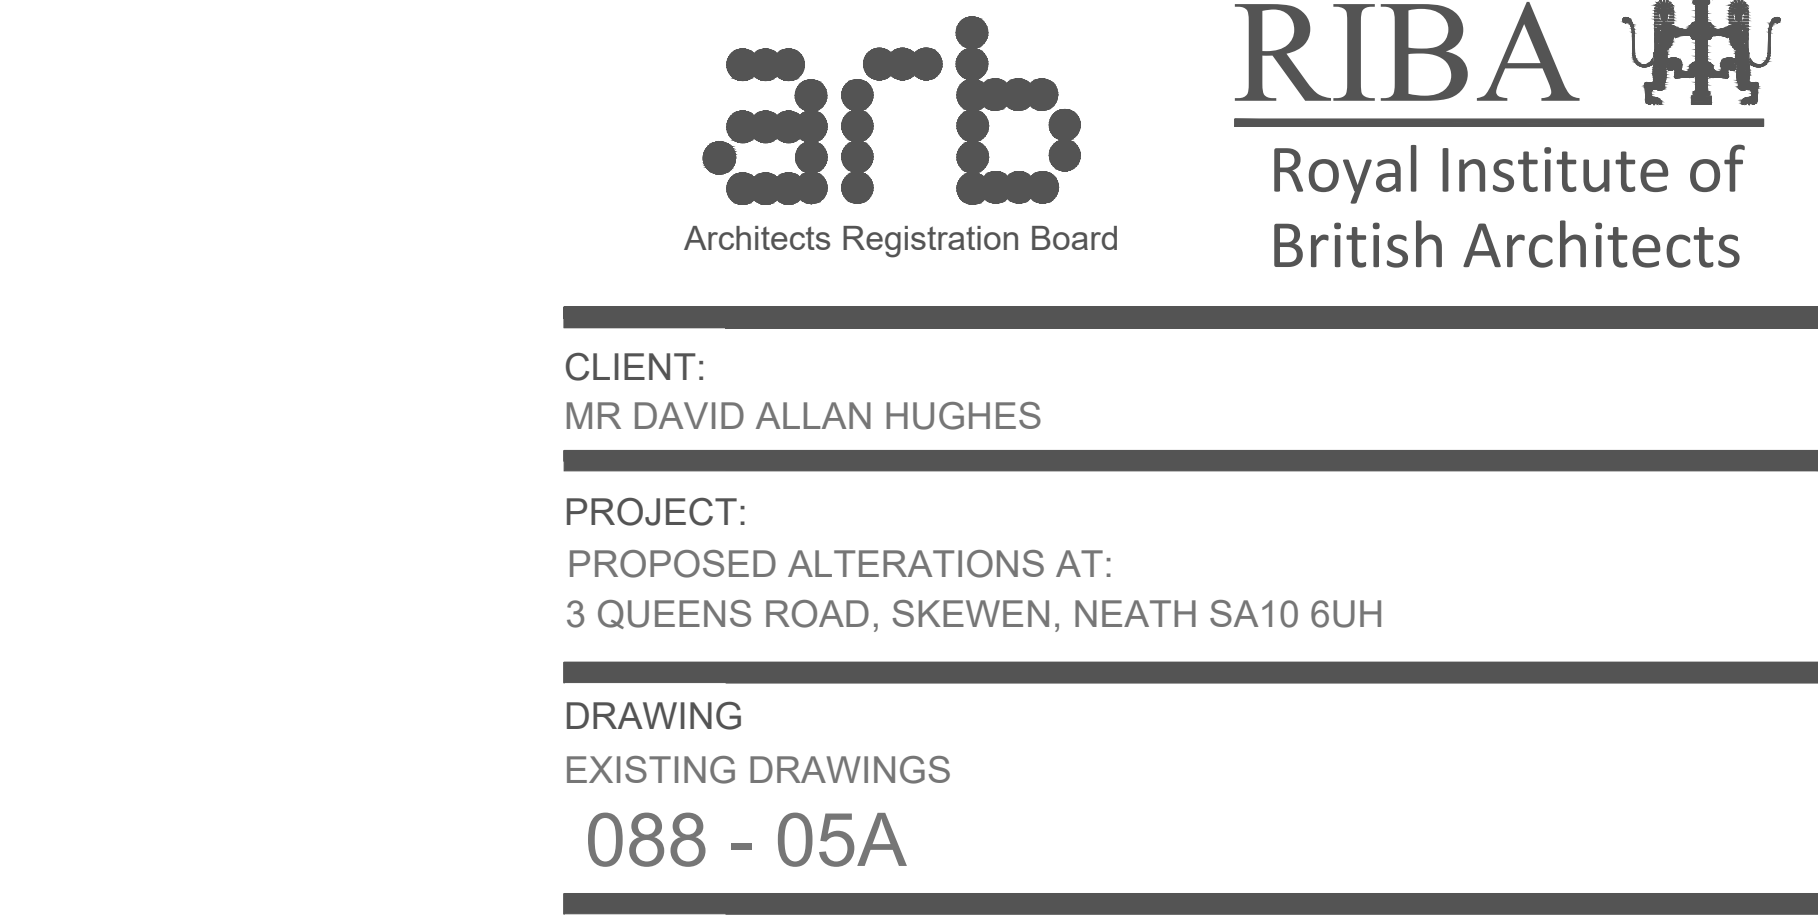

CLIENT:
MR DAVID ALLAN HUGHES

PROJECT:
PROPOSED ALTERATIONS AT:
3 QUEENS ROAD, SKEWEN, NEATH SA10 6UH

DRAWING
EXISTING DRAWINGS
088 - 05A

SCALE: 1:100 & 1:50 @ A1

DATED: 06/2022

Do not scale, use only figured dimensions. Contractors/Suppliers to check all details, dimensions and levels prior to any works commencing or manufacturing of components. This drawing is intellectual property and is copyrighted