



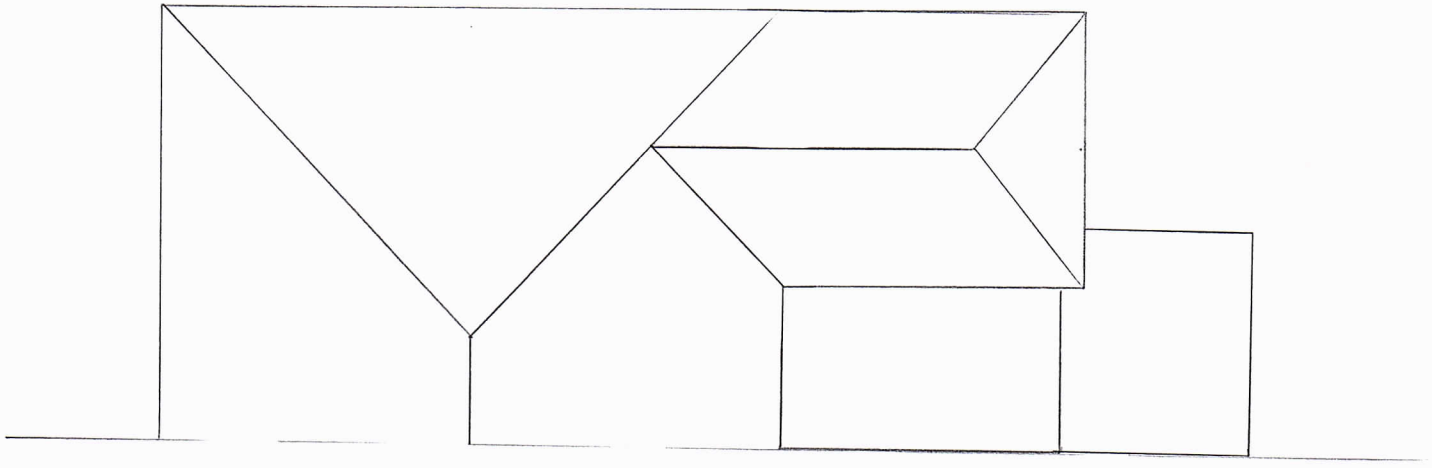

PROPOSED ROOF

PLAN

SCALE 1:100

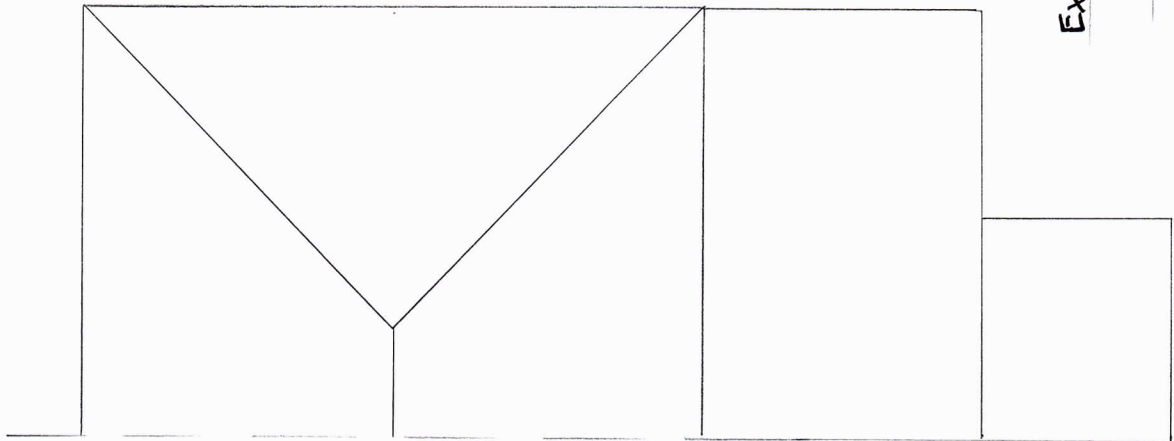

EXISTING ROOF

PLAN