

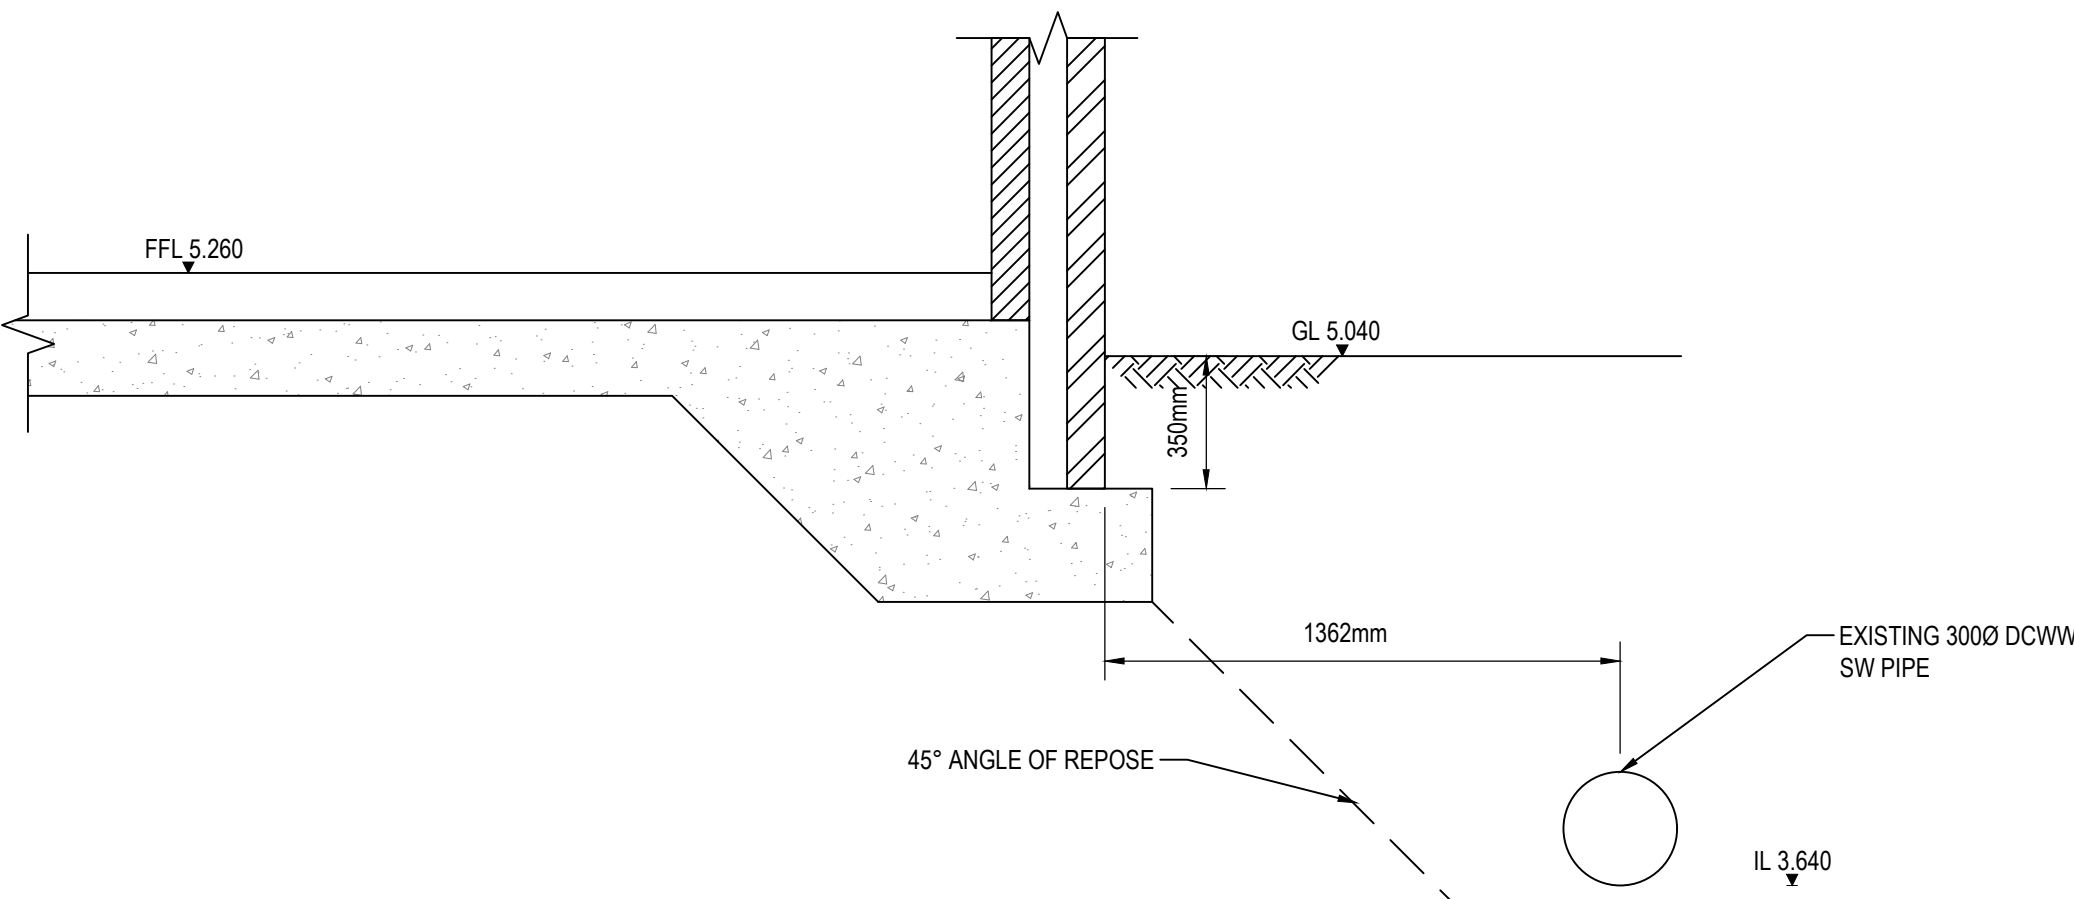


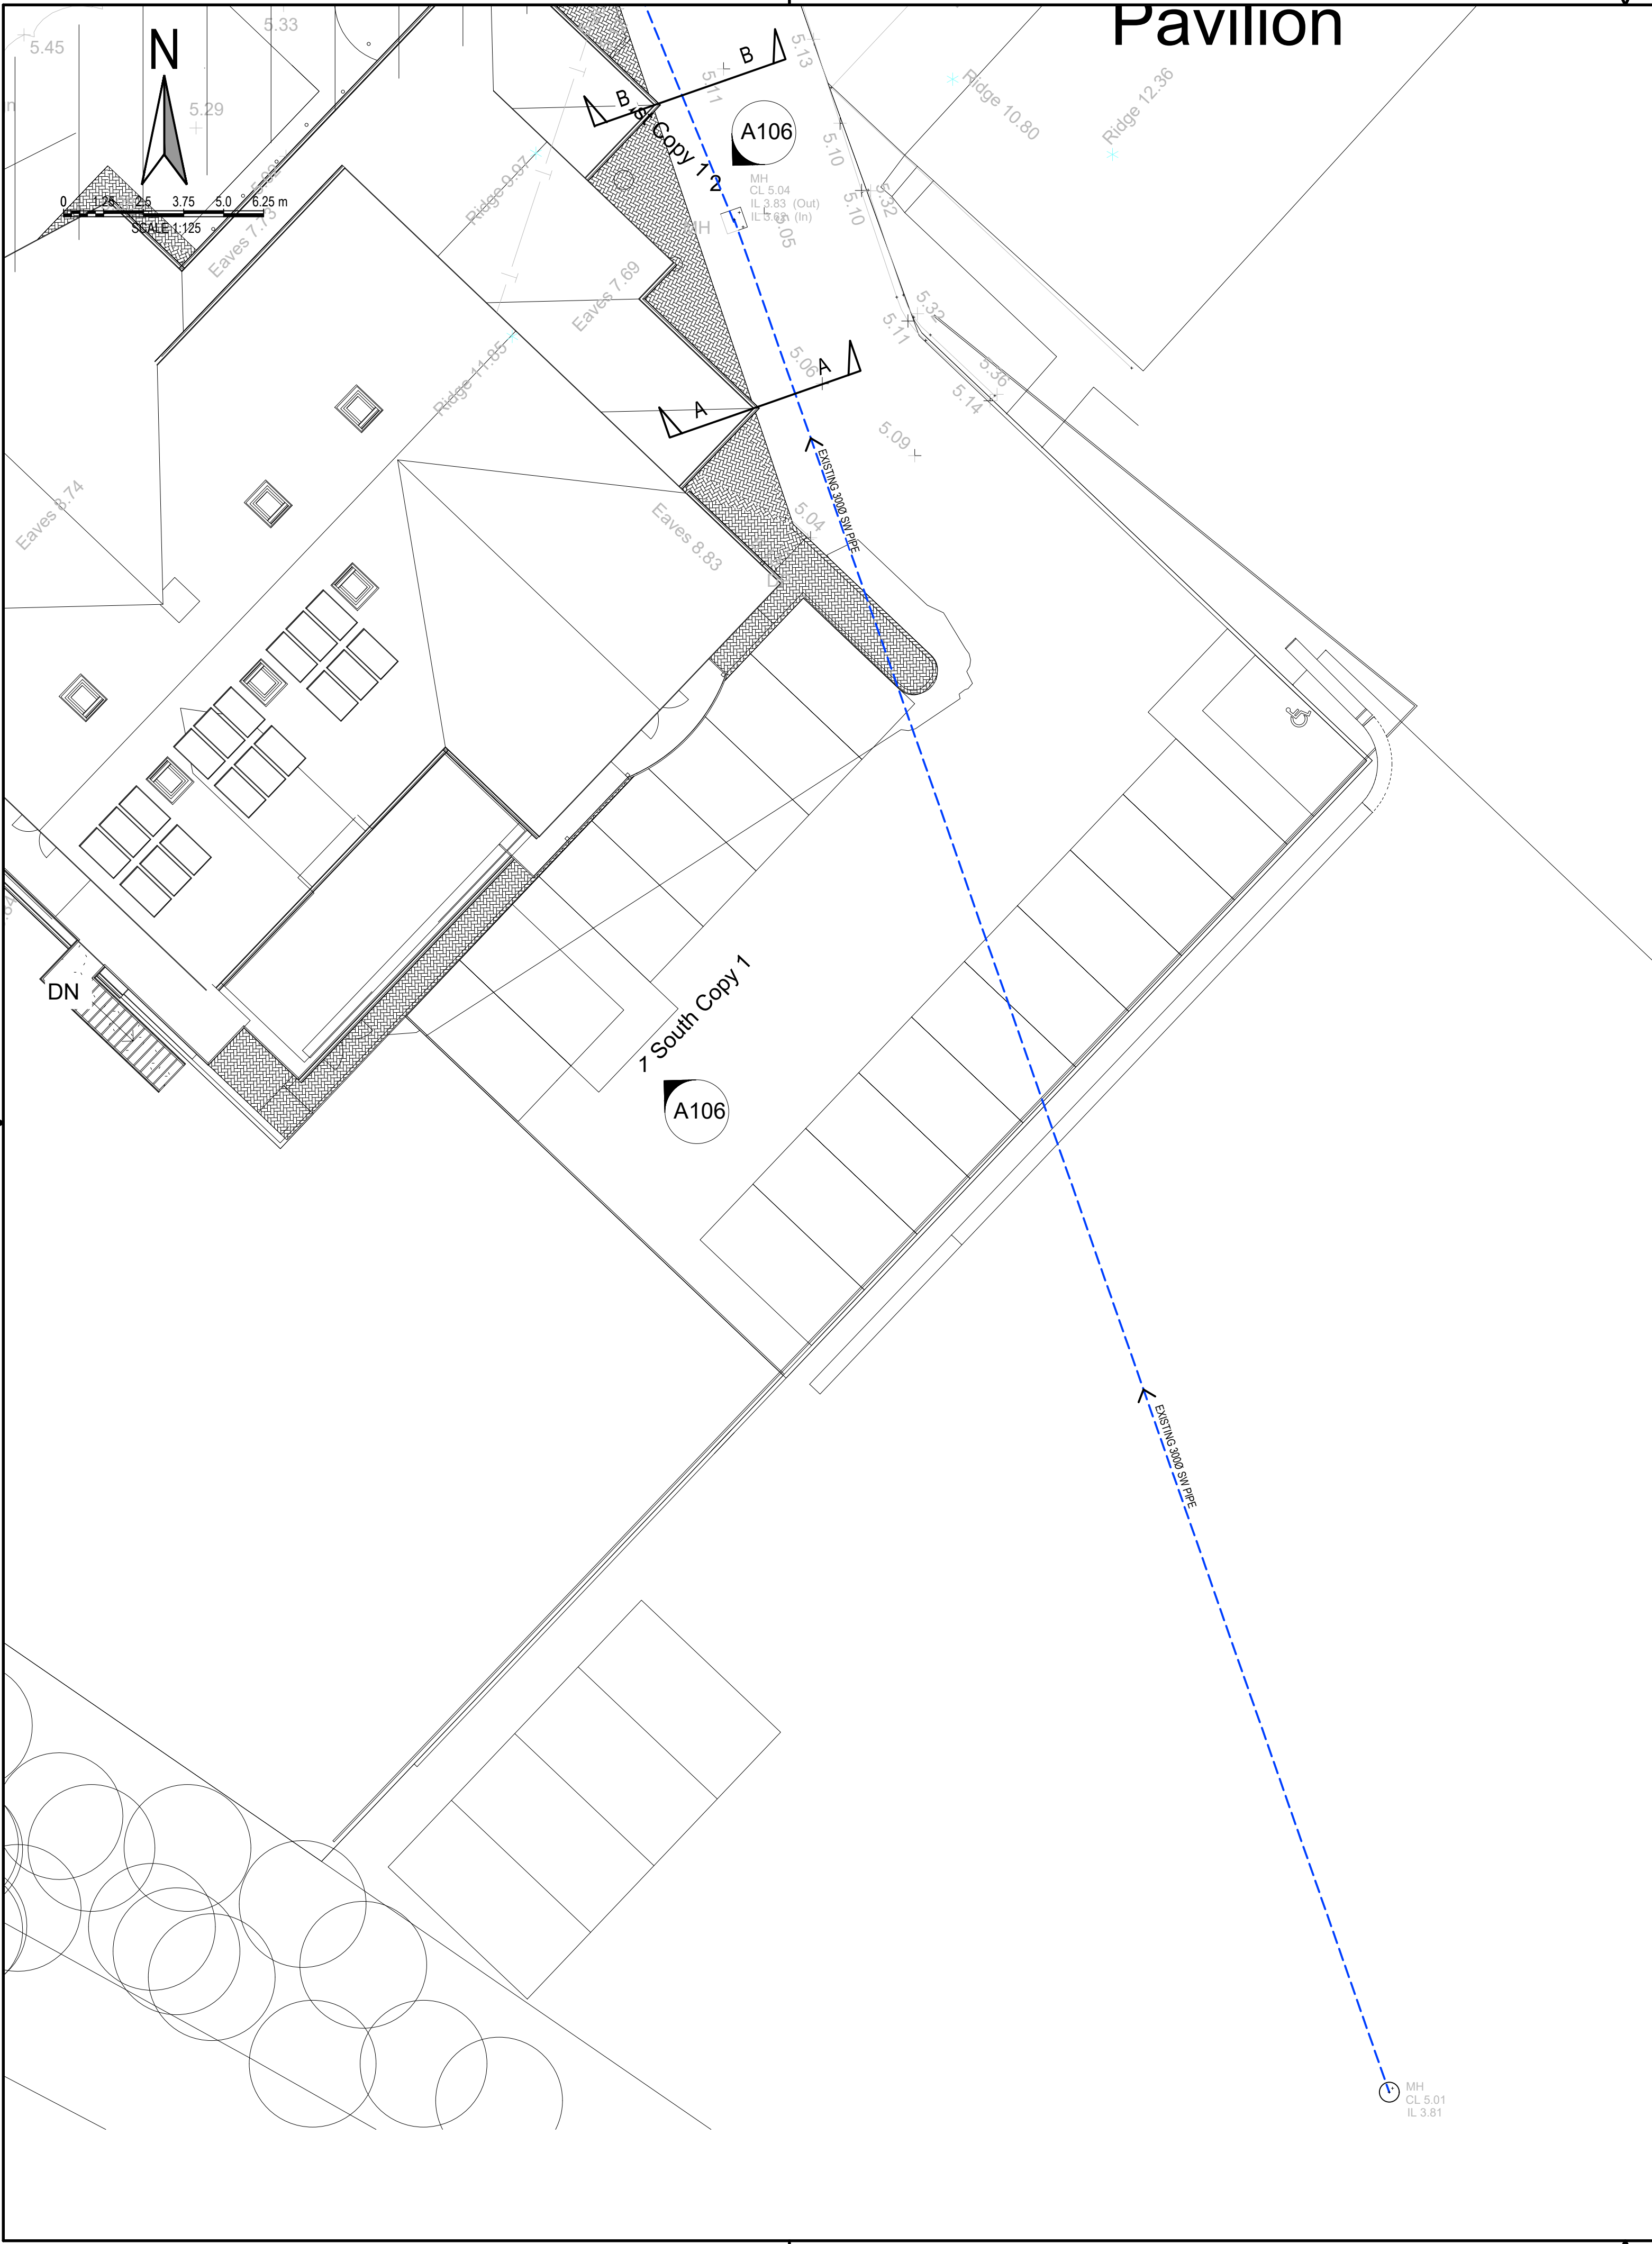

SECTION A-A
SCALE 1:20

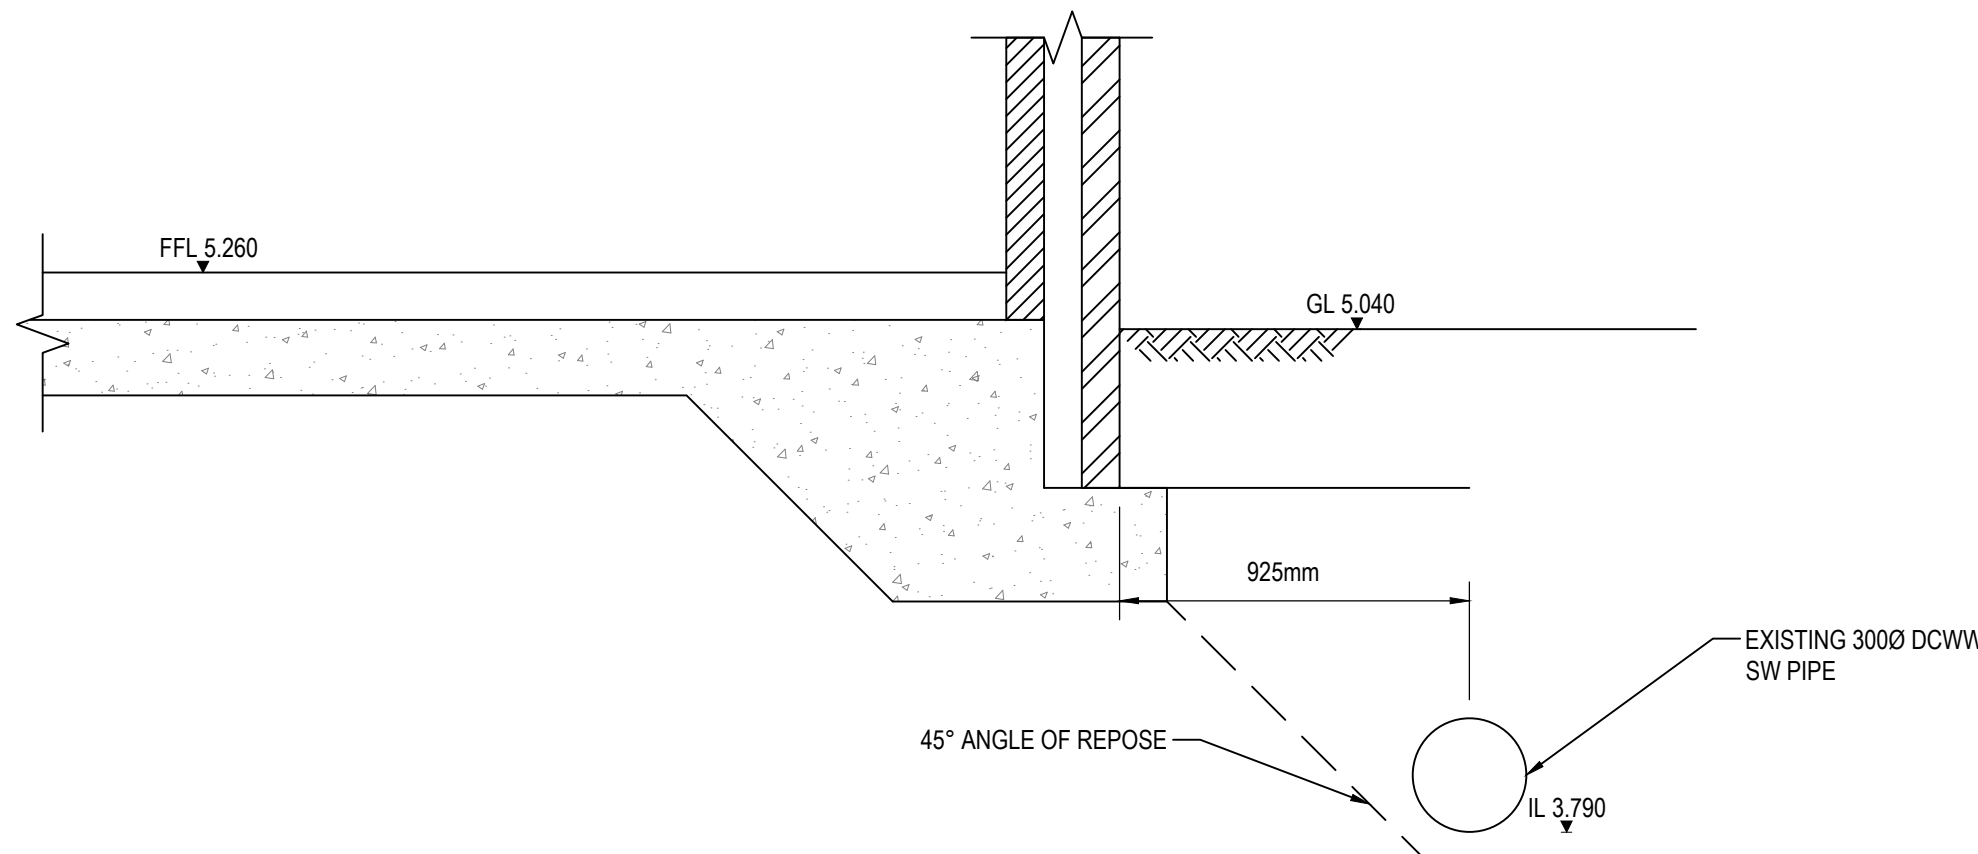

SECTION B-B
SCALE 1:20

- GENERAL NOTES:
1. ALL DIMENSIONS ARE IN MILLIMETRES UNLESS NOTED OTHERWISE.
 2. ALL LEVELS ARE SHOWN IN METRES UNLESS NOTED OTHERWISE.
 3. DO NOT SCALE FROM THE DRAWING. USE FIGURED DIMENSIONS ONLY.
 4. ANY DISCREPANCIES TO BE REPORTED IMMEDIATELY TO THE ENGINEER.
 5. THIS DRAWING TO BE READ IN CONJUNCTION WITH ALL RELEVANT ARCHITECTS, ENGINEERS, SUBCONTRACTORS AND SPECIALISTS DRAWINGS AND SPECIFICATIONS.
 6. EXISTING SERVICES HAVE NOT BEEN SHOWN BUT ARE PRESENT - THE CONTRACTOR IS TO LIAISE WITH ALL STATUTORY AUTHORITIES PRIOR TO THE COMMENCEMENT OF ANY WORKS.
 7. TEMPORARY WORKS DESIGN BY OTHERS.
 8. DESIGN RISK ASSESSMENTS AND METHOD STATEMENTS ARE TO BE PROVIDED TO THE PRINCIPLE CONTRACTOR PRIOR TO THE COMMENCEMENT OF ANY WORKS.

DRAINAGE LEGEND

----- EXISTING SURFACE WATER DRAINAGE

PRELIMINARY

01	AA	SH	SH	18.05.22	ISSUED FOR INFORMATION		
rev.	drawn	chkd.	approved	date	description		
client							
MAL EVANS							
project							
BAGLAN BOXING CLUB							
BAGLAN							
title							
EXISTING DCWW SW PIPE							
 Vale Consultancy CONSULTING CIVIL & STRUCTURAL ENGINEERS 29 Bocam Park, Old Field Road, Pencoed, Bridgend CF35 5LJ. Phone: 01656 863794 Email: enquiries@vale-consultancy.co.uk							
date	drawn	checked	approved				
18.05.22	AA	SH	MJ	18.05.22	18.05.22		
scale @ A1				project no.			
1:125				10986			
status	drg. no.					rev.	
P	10986_SK001					01	