
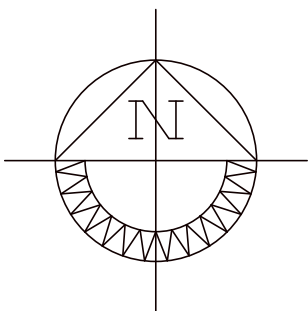


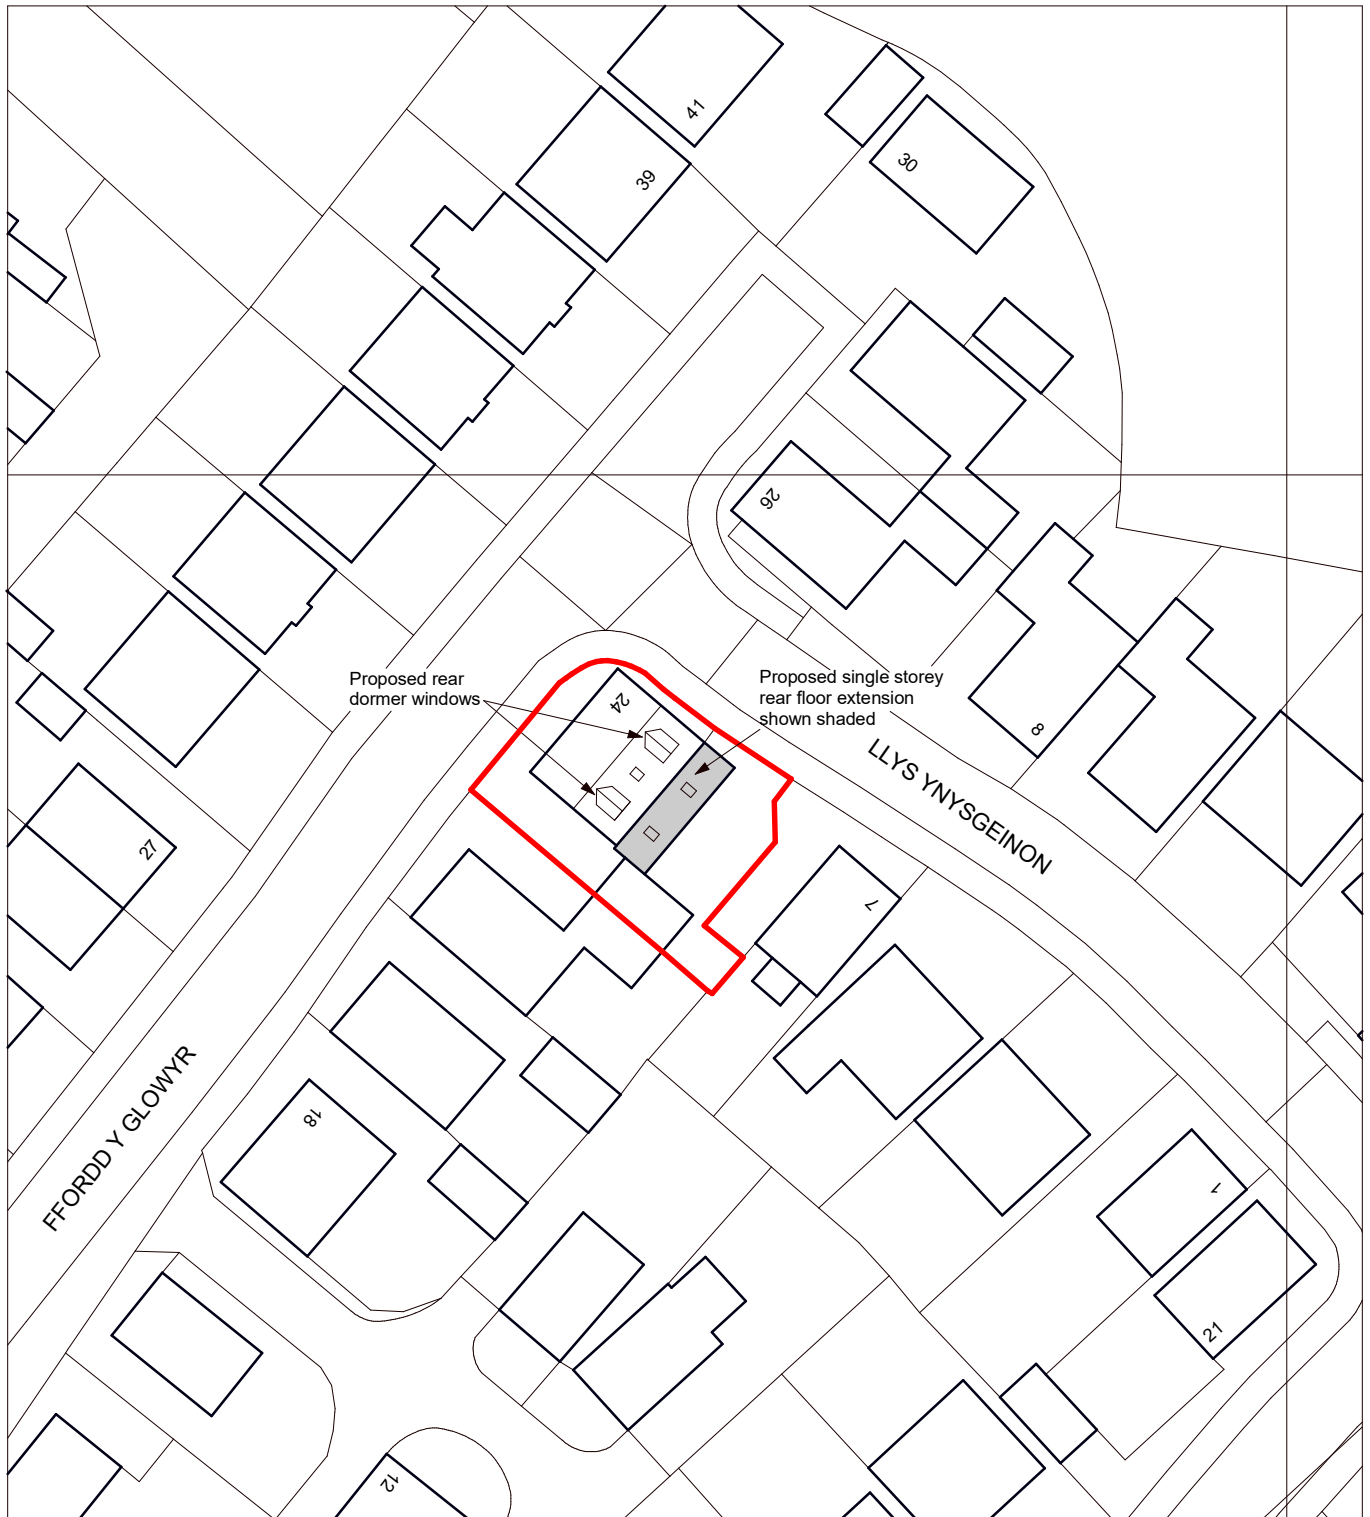

24 FFORDD Y GLOWYR, GODRERGRAIG, SWANSEA
Mr & Mrs Jones

SCHEME DESIGN: Proposed Block Plan

2247-07A

1:500 @ A4

August 2022

