




Reproduced from an Ordnance Survey map with the permission of the
Controller of Her Majesty's Stationary Office.
©Crown Copyright. All rights reserved.

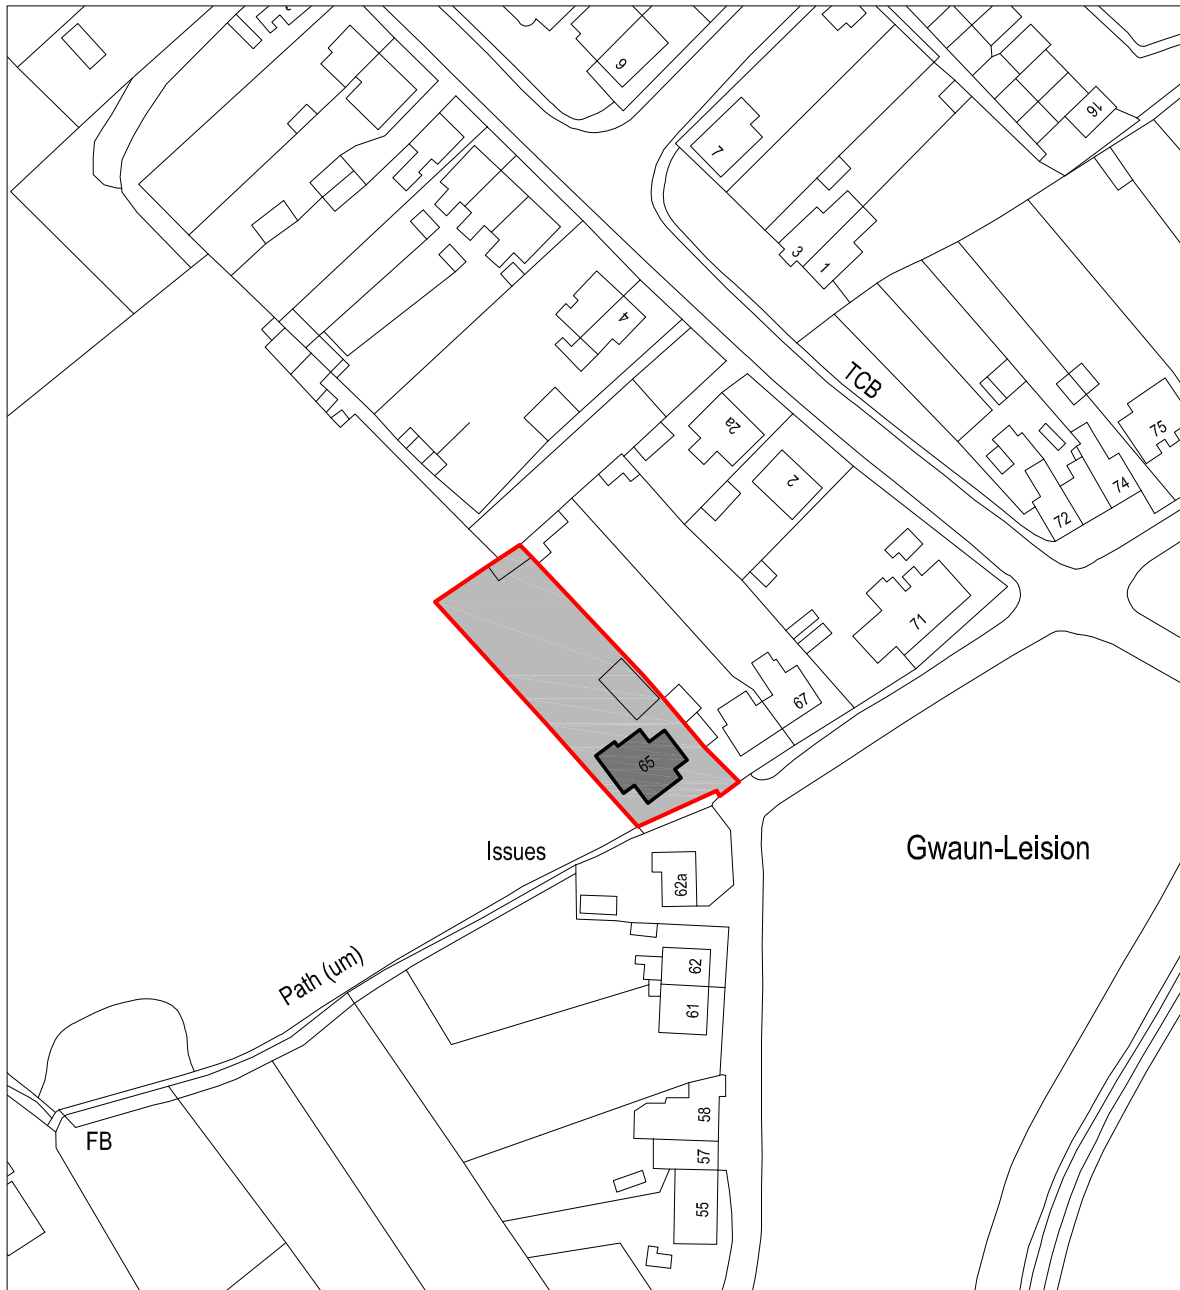

SITE LOCATION PLAN
Scale 1:1250



Cwm Planning & Design Ltd.
(architectural and Draughting Services)

Client:

Mrs. N. Garland
65 Leyshon Road
Gwaun Cae Gurwen

Project Title:

**PROPOSED
DOUBLE STOREY
REAR EXTENSION**

General Notes:

1. Do not scale from this drawing, take figured
dimensions only.
2. Dimensions are in millimeters unless otherwise
stated.

Drawing Issue:

PLANNING

Drawing Title:

SITE LOCATION PLAN

Drawing No: 001

Revision: A

Date: 09-08-2022

Revised: 30-08-2022

Scale(s): 1:1250

Paper Size: **A4**