



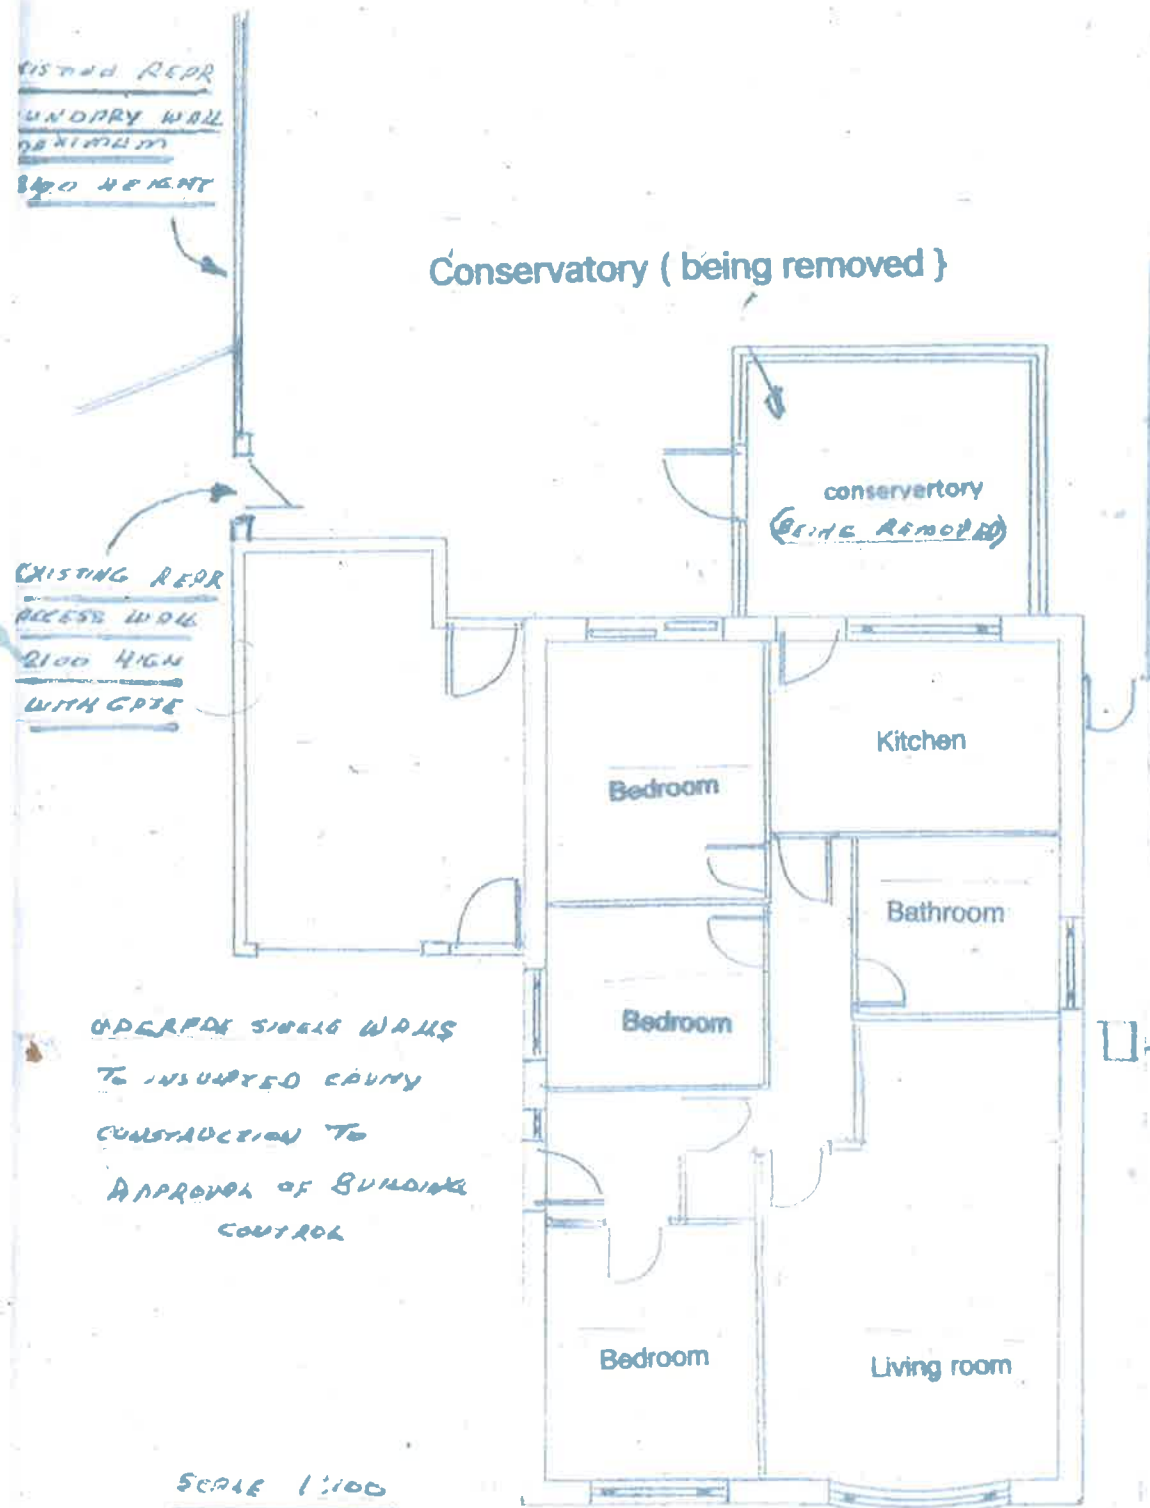

Ground Floor Existing

Proposed rear extension with garage conversion to living accommodation at 108 Brookfield, Neath Abbey

For Mr and Mrs C. Clugston

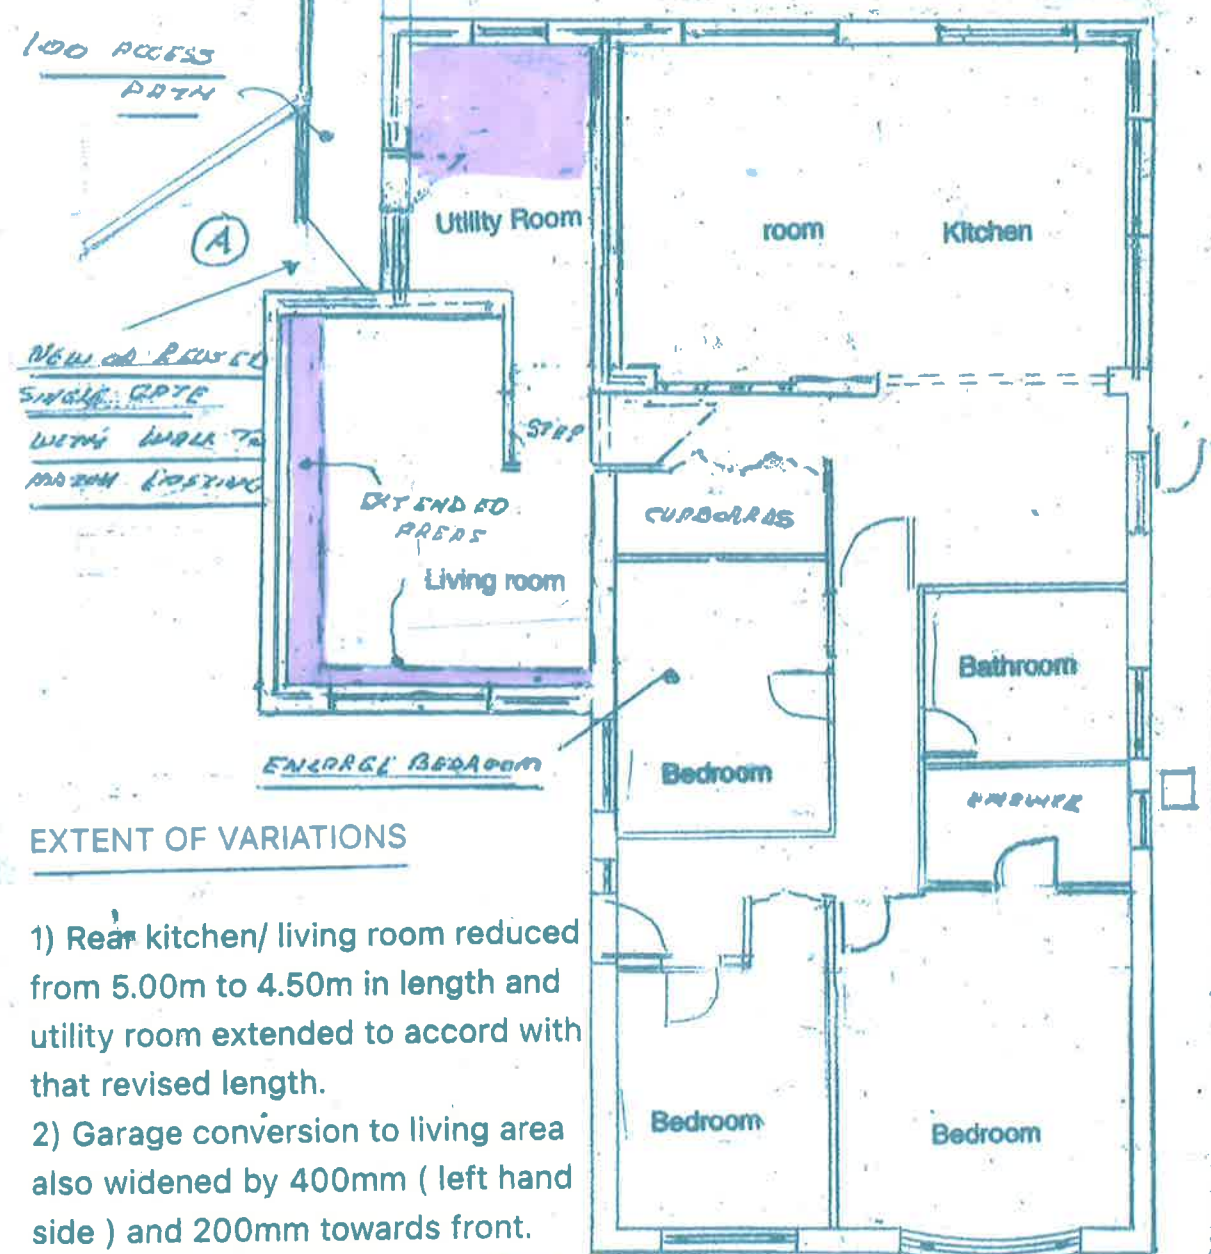

EXTENT OF VARIATIONS

- 1) Rear kitchen/ living room reduced from 5.00m to 4.50m in length and utility room extended to accord with that revised length.
- 2) Garage conversion to living area also widened by 400mm (left hand side) and 200mm towards front. (Shown shaded on drawing)

SCALE 1/100

Ground Floor Proposed **REVISED**
AUGUST 2022

AUGUST 2022
Proposed revised layout at
108 Brookfield, Neath Abbey
For Mr and Mrs Clugston