



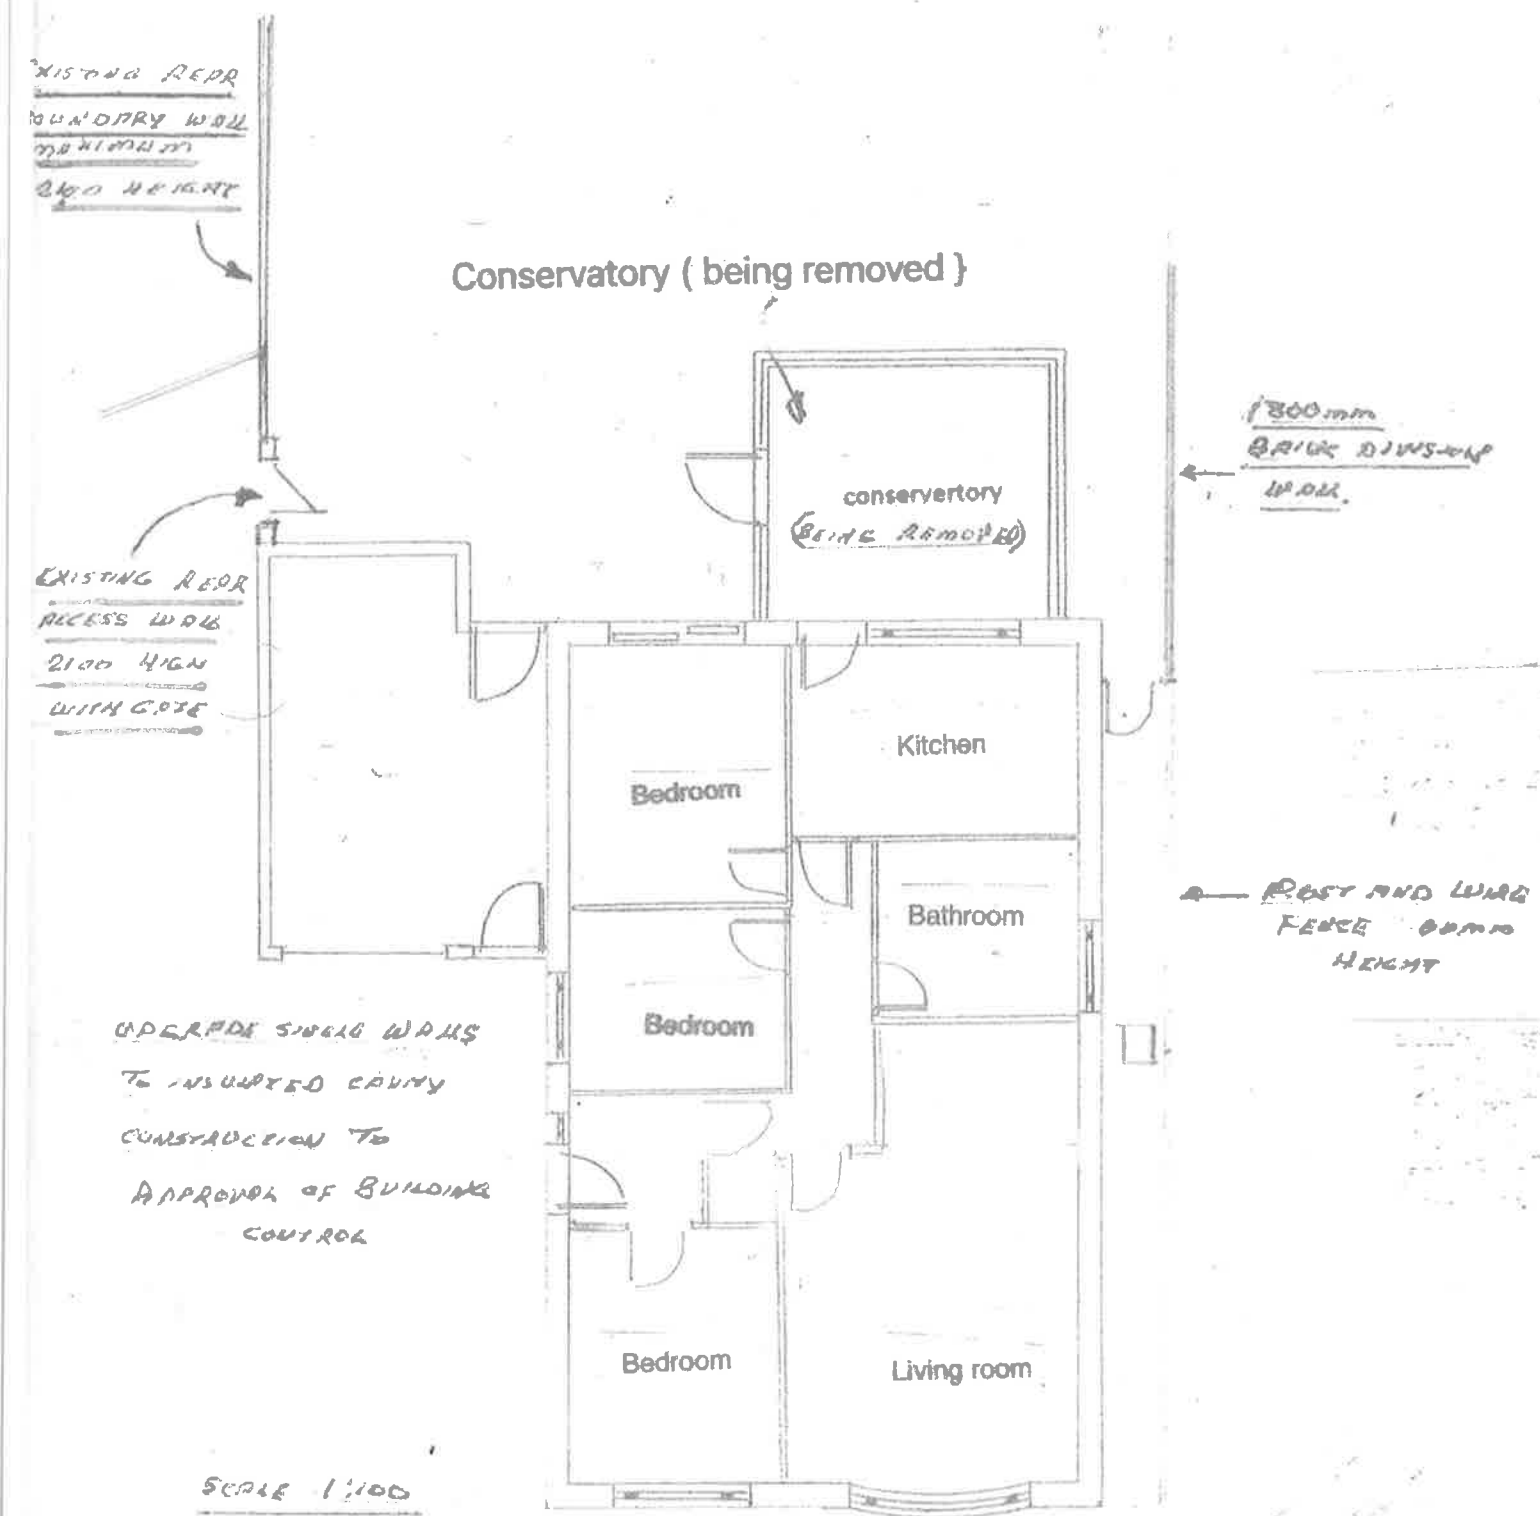

Ground Floor Existing

Proposed rear extension with garage conversion to living accommodation at 108 Brookfield, Neath Abbey

For Mr and Mrs C. Clugston

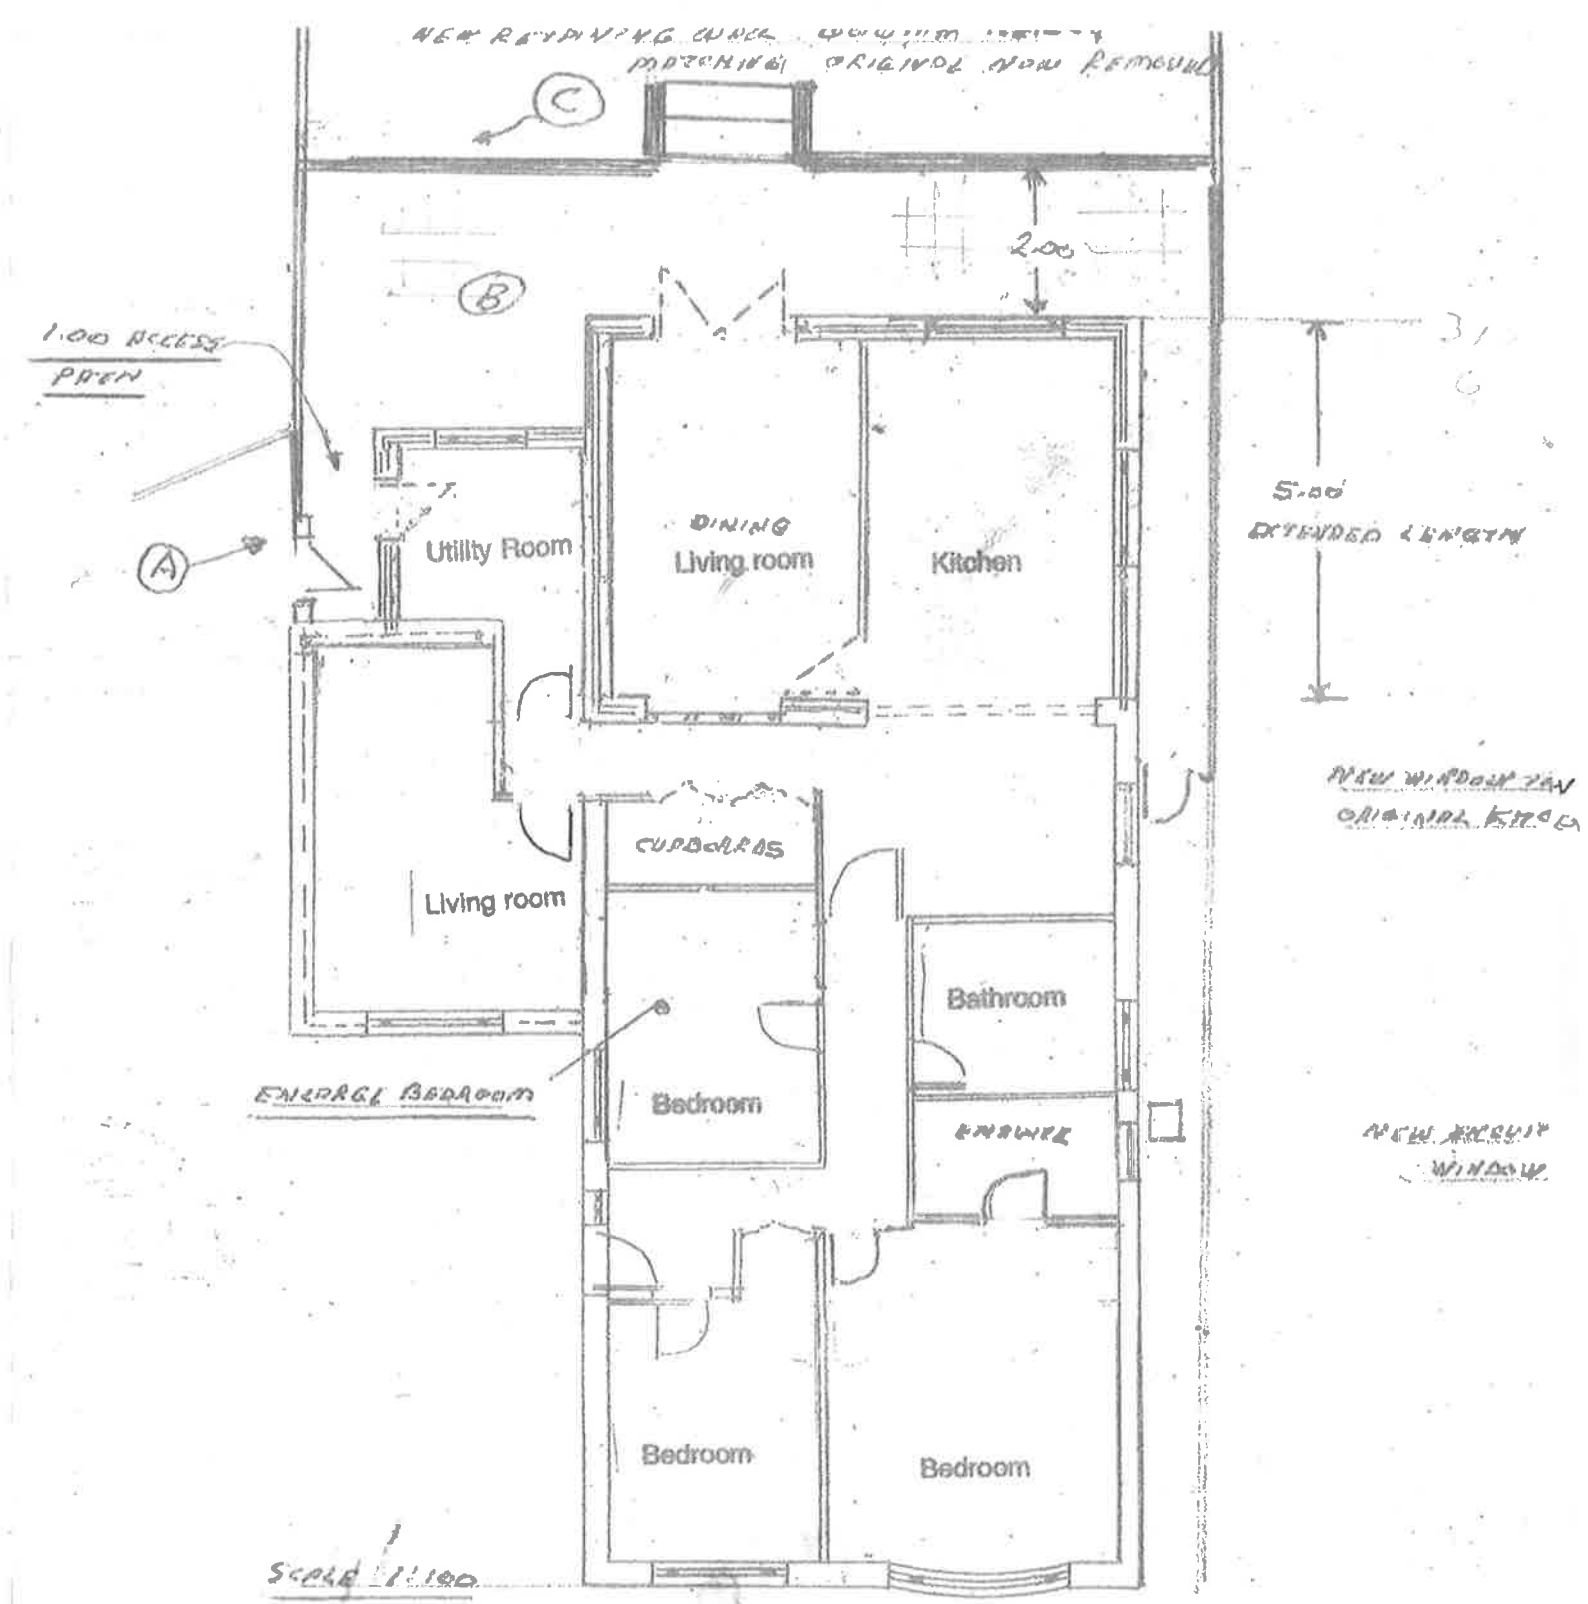

Ground Floor Proposed

- Item 3 NOW SHOWN EXISTING REAR ACCESS (A) ALSO EXTENT OF NEW PATH (B)
- Item 4 AND DETAILS OF RETAINING WALL (C) NEW STEPS

ADDITIONAL DETAIL 108 BROOKFIELD 2022/0109

EMAIL 27 FEB 2022 FROM DAVID TOWNES
ALSO EMAIL 16 MARCH