




PROPOSED SITE PLAN 1:100

Note: New Alteration Works (pre-con 6)
New access road Widened to 4.5m

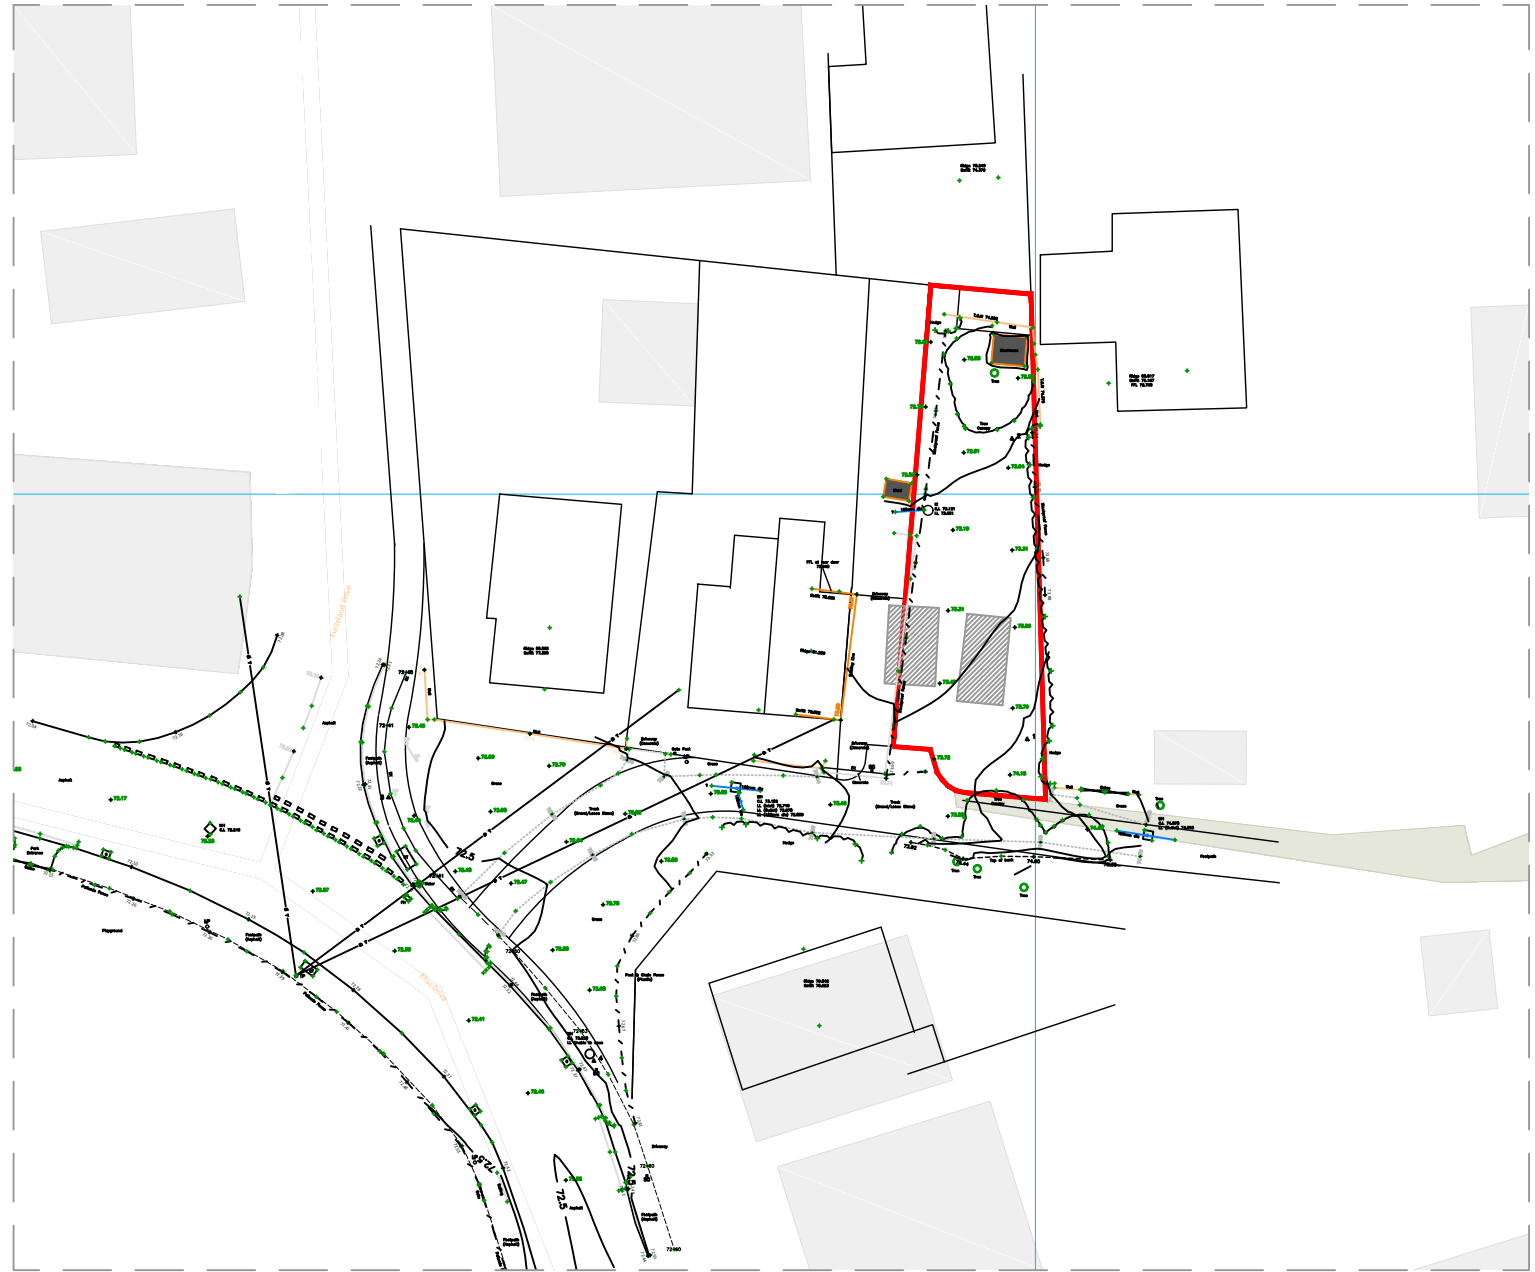

Site Location Plan 1:500

Proposed Materials

- Slate Roof Covering
- Smooth Painted Render
- Decorative Plinth
- Anthracite uPVC Windows
- Anthracite uPVC Guttering
- Anthracite uPVC Facias
- Anthracite Composite Door

Amendments:

A - Amendments Design Proposal at clients request	31/31/22
B - Amendments Design Proposal at clients request	02/05/22
C - Amendments Design Proposal at NPT request	29/06/22
D - Amendments Design Proposal at NPT request	30/08/22



CLIENT:	MR & MRS JENKINS
PROJECT:	PROPOSED DWELLING AT: 10 ELIAS ROAD, BRYNCOCH, NEATH, NEATH PORT TALBOT, SA10 7TN
DRAWING	PROPOSED DRAWINGS
	057 - 04D
SCALE:	1:100 @ A1
DATED:	12/2021
Do not scale, use only figured dimensions. Contractors/Suppliers to check all details, dimensions and levels prior to any works commencing or manufacturing of components. This drawing is intellectual property and is copyrighted	